


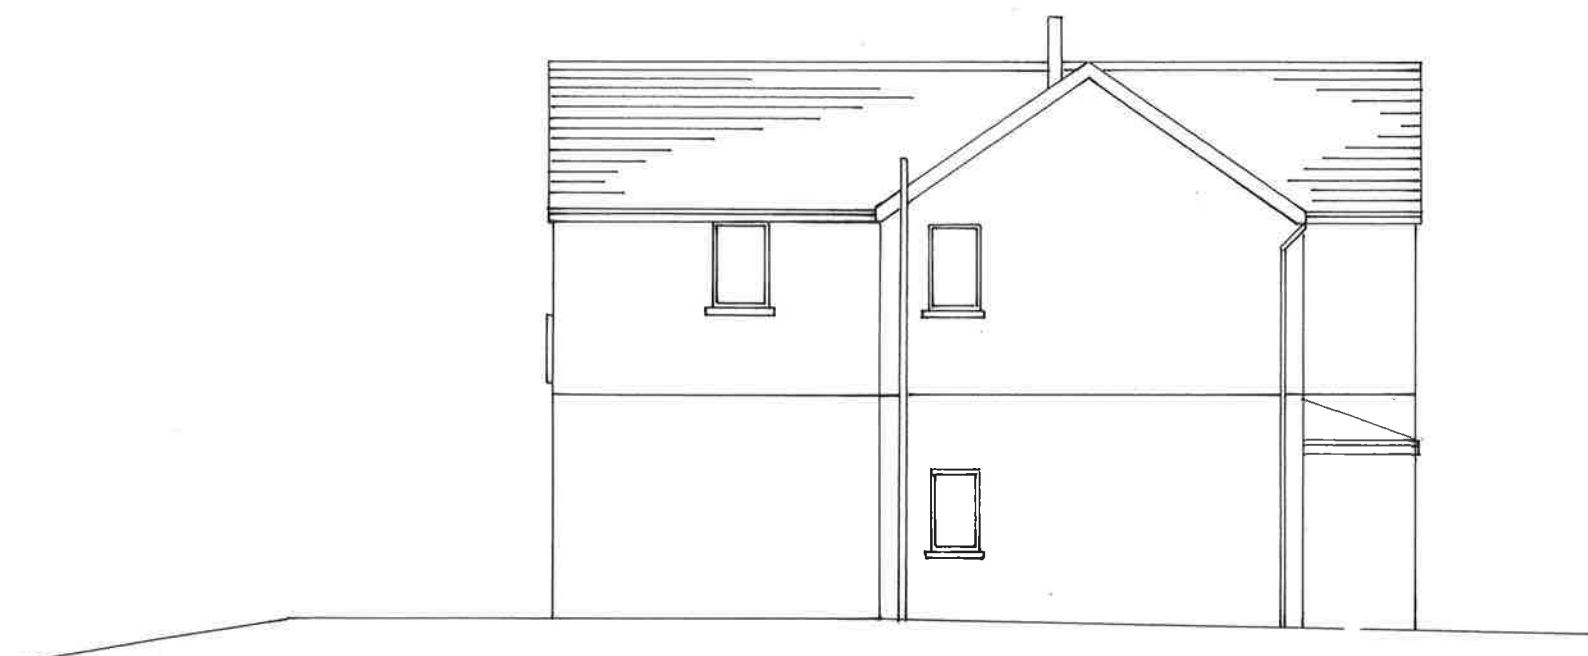


West



North



East

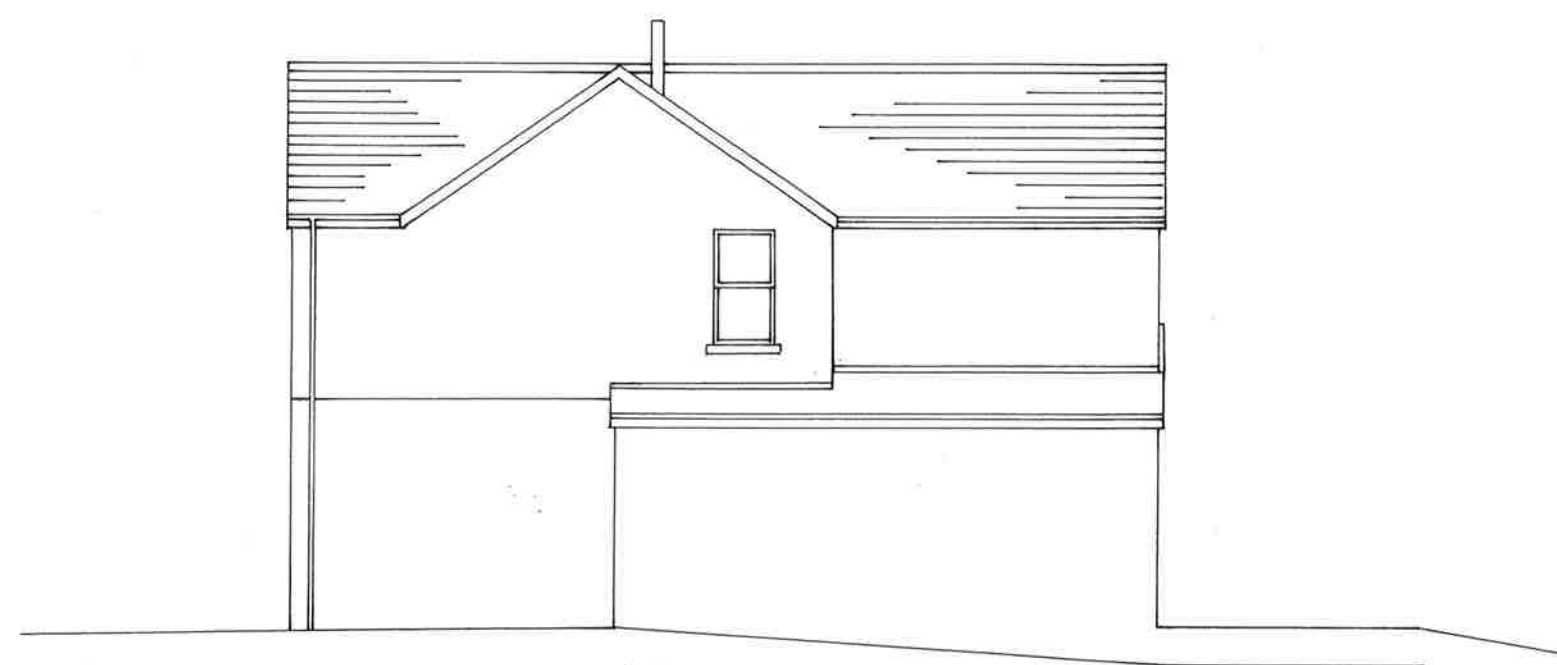

South

26 Plas Road, Rhos
Proposed Elevations

Scale 1:100 (at A3)

2101/PR/P/05 A®

A – Gable Line to South Elevation Added - 10/02/2021