

58A Gwilym Road, Cwmllynfell, Swansea, SA9 2GN

COPYRIGHT
MASTERS ARCHITECTURAL LTD RETAINS
COPYRIGHT OF THIS DRAWING.
This drawing must not be copied, reproduced or
altered in any way, without the written permission
of MASTERS ARCHITECTURAL LTD.
These drawings are to be read in conjunction with
the associated planning, materials/ manufacturers
specifications and accompanying Structural
Engineers plans


Prior to any works commencing on site, the
contractor is to check all levels and dimensions
before work commences. Any discrepancies should
be reported immediately to the consultants. The
contractor to take all reasonable steps to ascertain
the location of all existing and former services
located within the curtilage of the site (and former
demolished structure).



PROPOSED FRONT ELEVATION
SCALE 1:100




PROPOSED SIDE ELEVATION
SCALE 1:100

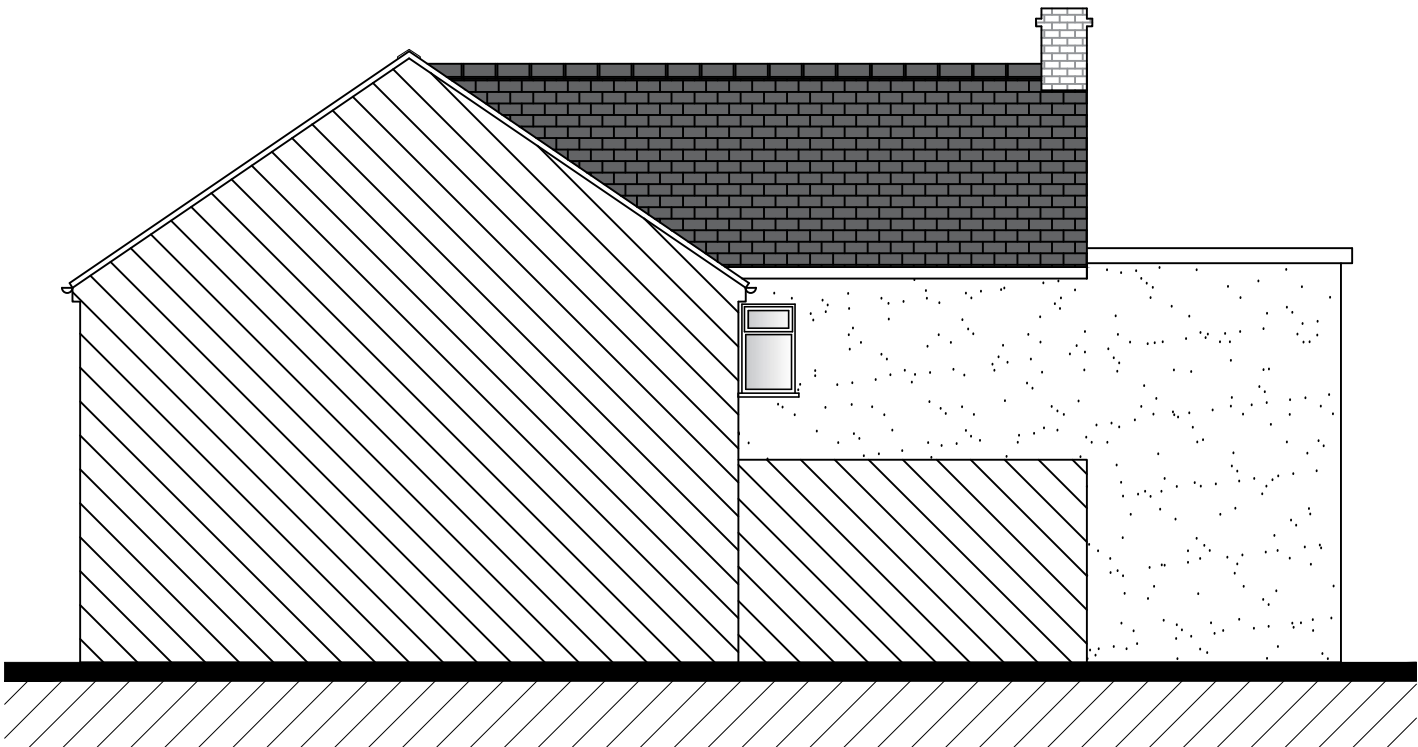

PROPOSED SIDE ELEVATION
SCALE 1:100

SCHEME SPECIFIC NOTES

MATERIALS:
ROOF COVERING TO STAY AS EXISTING
EXTERNAL WALLS TO BE ROUGHCAST RENDER
NEW ENTRANCE DOOR. WINDOWS TO BE uPVC

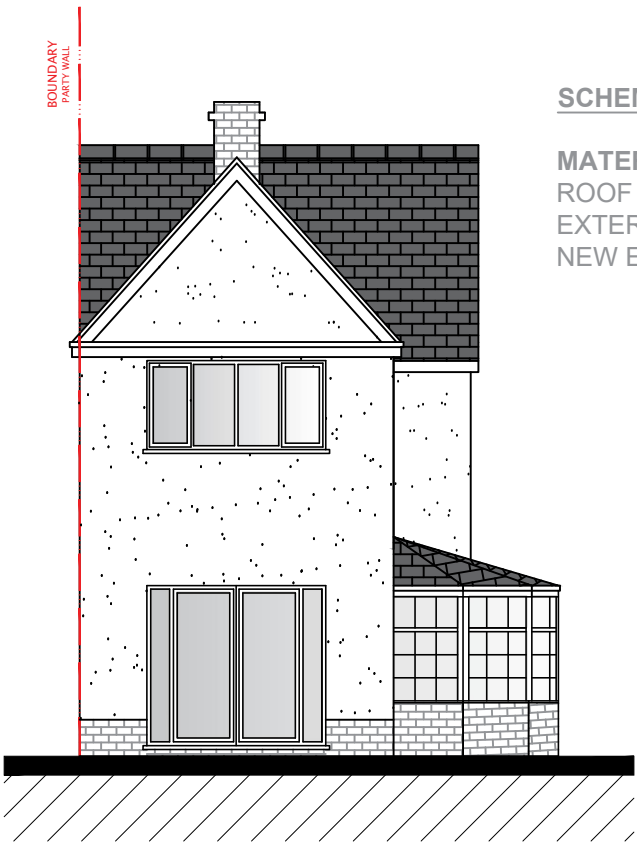

PROPOSED REAR ELEVATION
SCALE 1:100



A3 Original
Paper Size

masters
architectural

Planning - Building Control - Management
craig@mastersarchitectural.co.uk
07971017423

Address:-
58A Gwilym Road,
Cwmllynfell,
Swansea,
SA9 2GN

Drawing No:
07/0619a
Date:
April 2021
Client:
Mrs Thomas
Drawing Title:
Proposed Elevations

Scales: (at A3)
1:1 1:2
1:5 1:10
1:20 1:50
1:100 1:200
1:500 1:1000
1:1250 1:2500
Other:

Drawing Type:
Planning
E