


PROPOSED CABIN FLOOR PLAN.
(1:50)

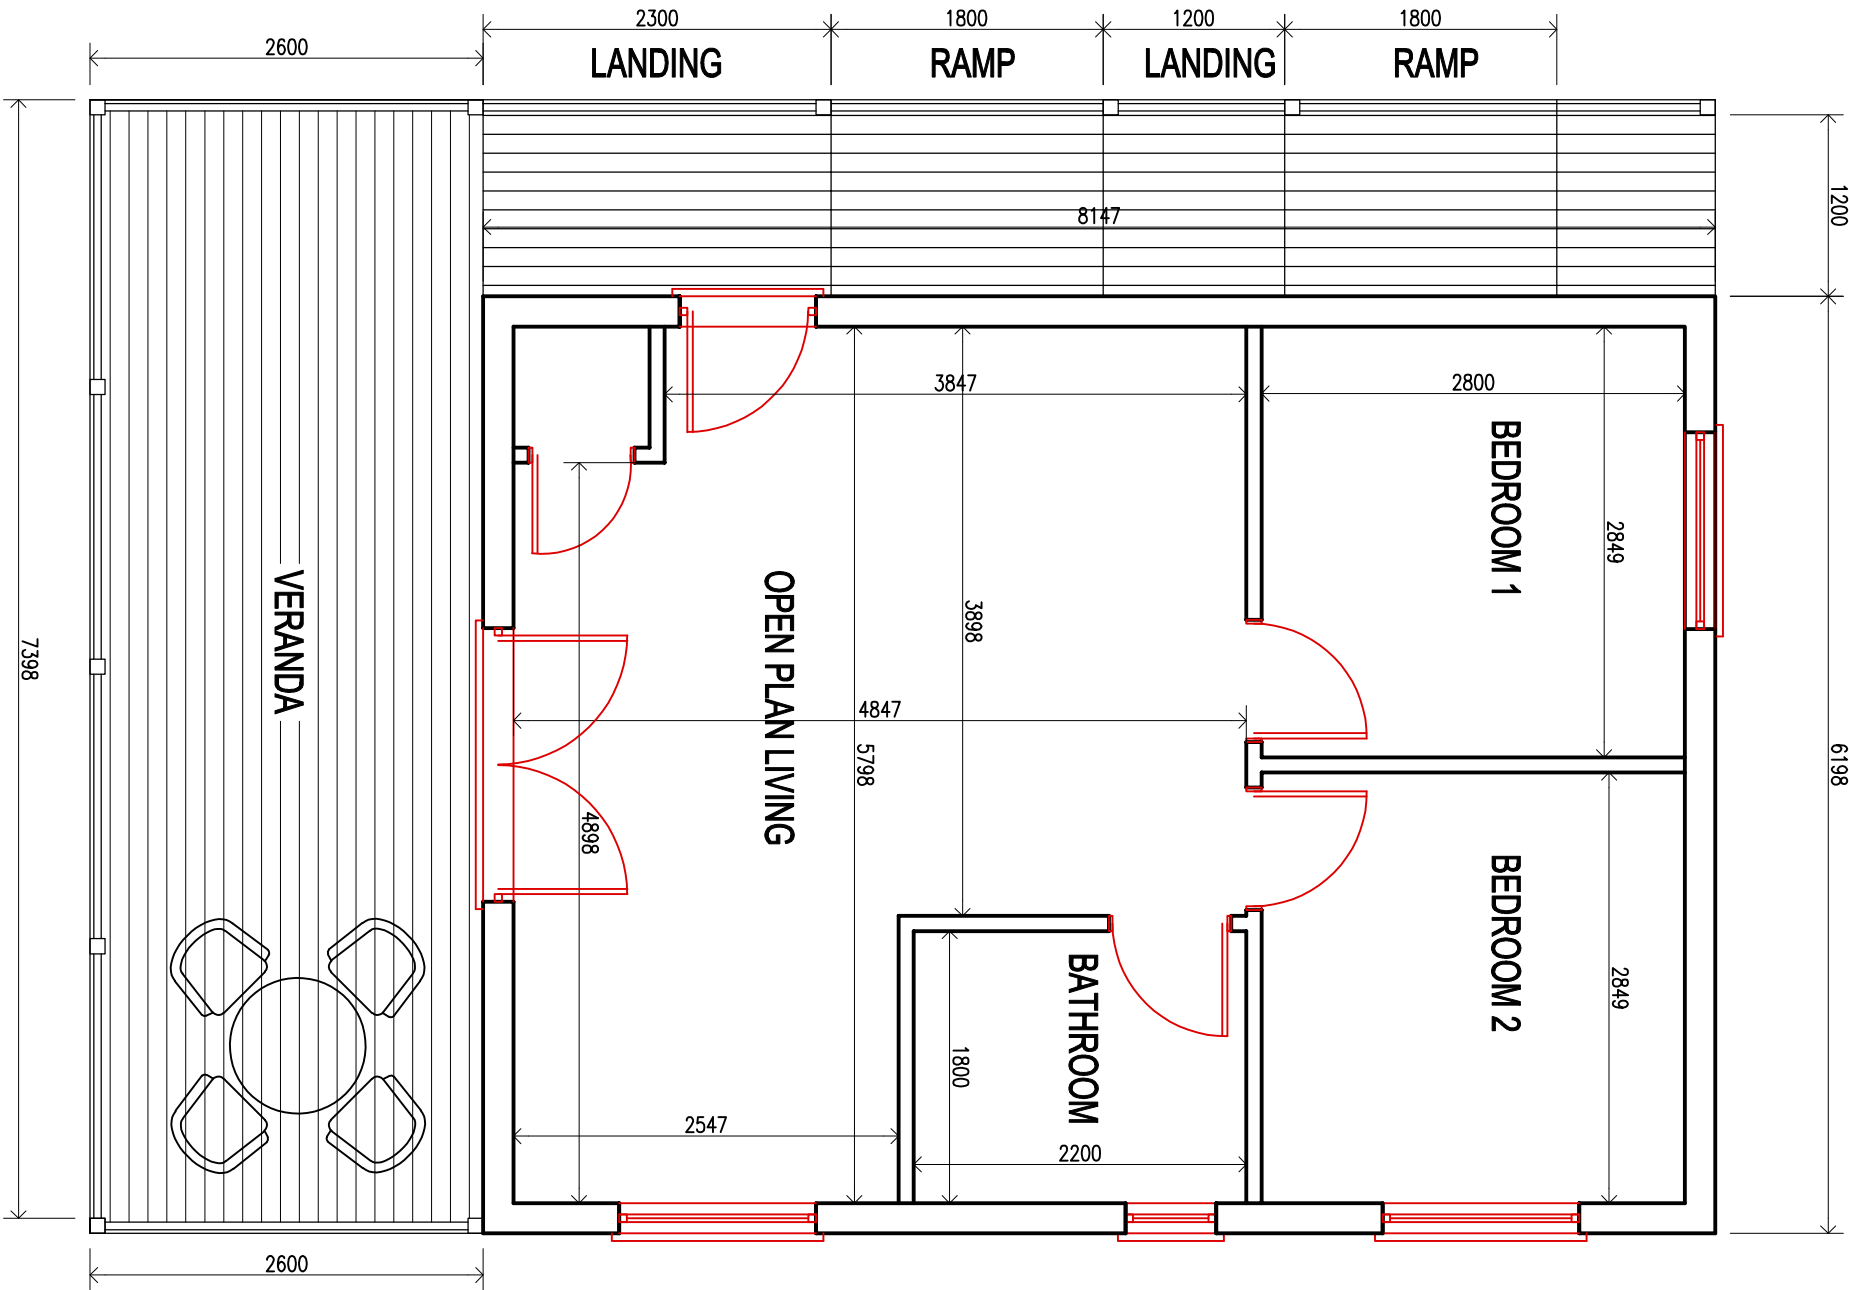

CLIENT		
MR & MRS DAVID LLEWELYN		
job title		
PROPOSED TWO NEW HOLIDAY LODGES @ OAKFIELD HOUSE. PEN Y BRYN PYLE		
drawing title		
PROPOSED GROUND FLOOR PLAN		
job No:	drawing No:	scales:
21.06	02	1:50 @ A3