



Superseded

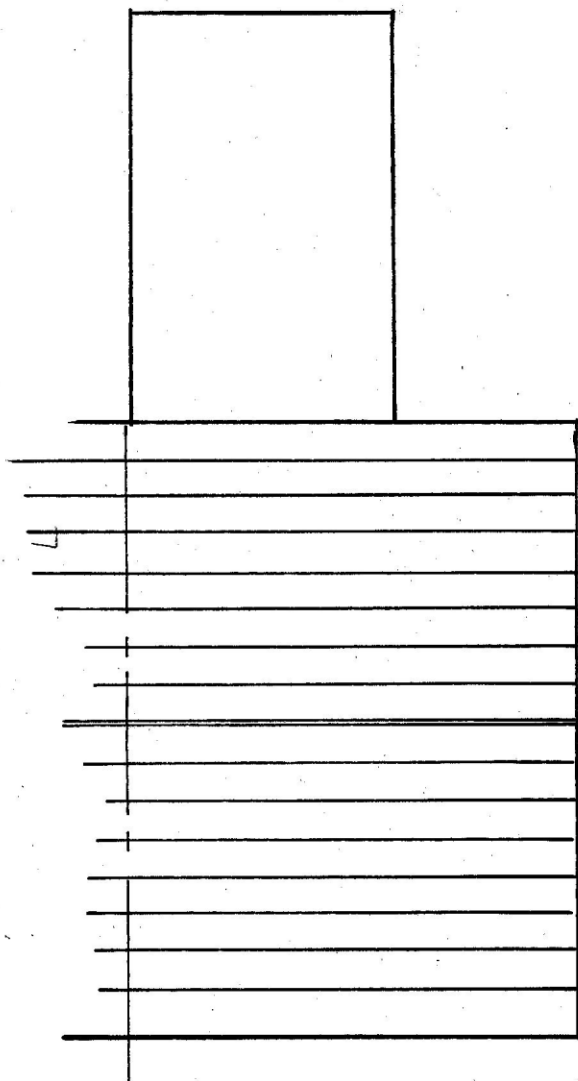

Existing Roof Plan

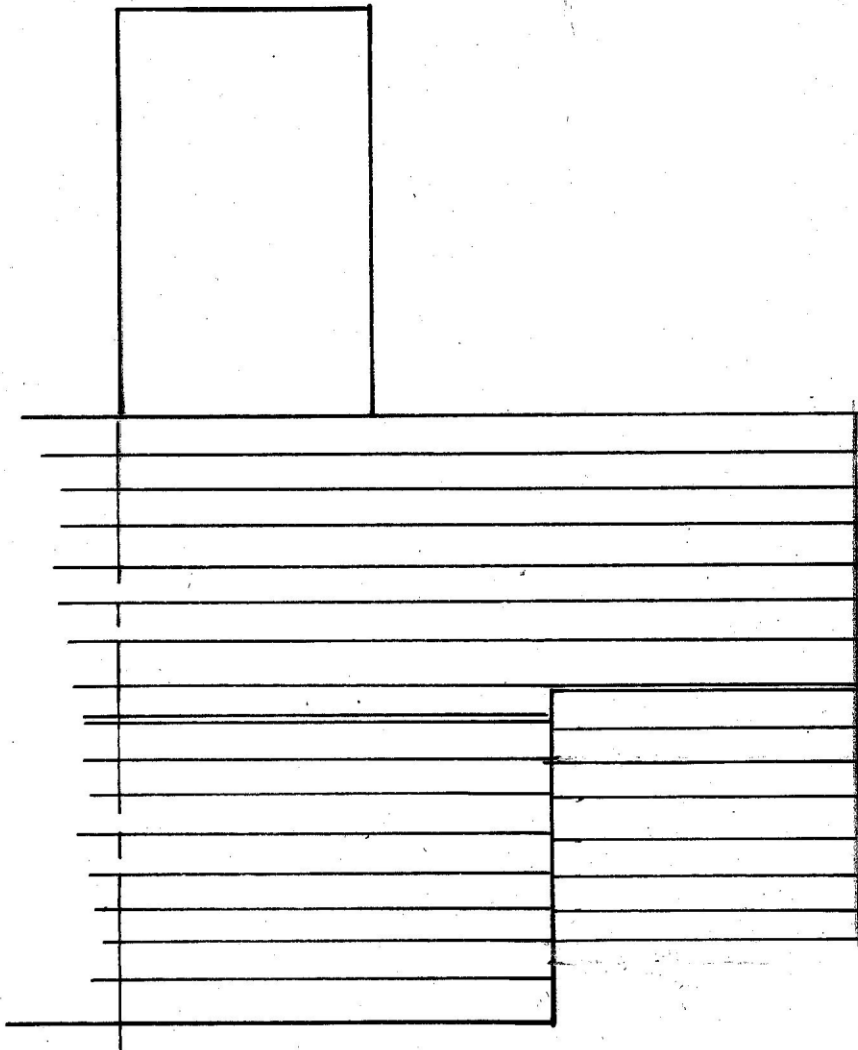

Proposed Roof Plan.

Ron Bagshaw & Associates Ltd.
Architectural Design & Planning Consultants



Wood Field House
1b Rosser Terrace
Cilfrew
Neath, SA10 8LH

Contact Details -
01639 632822 (Office)
07870 863859 (Mobile)
mail@ronbagshaw.co.uk

Drawing No: SM/2021/06/A
Scale: 1:100 @ A3
Date: April 2021
Revision A: Size reduced

Proposal: Garage with Bedrooms over.
Location: 19 Gelli Gron Road, Pontardawe, Neath SA8 4LU.
Client: Mr Steven Musk - same address
Title: Revised Roof Plan