



Superseded

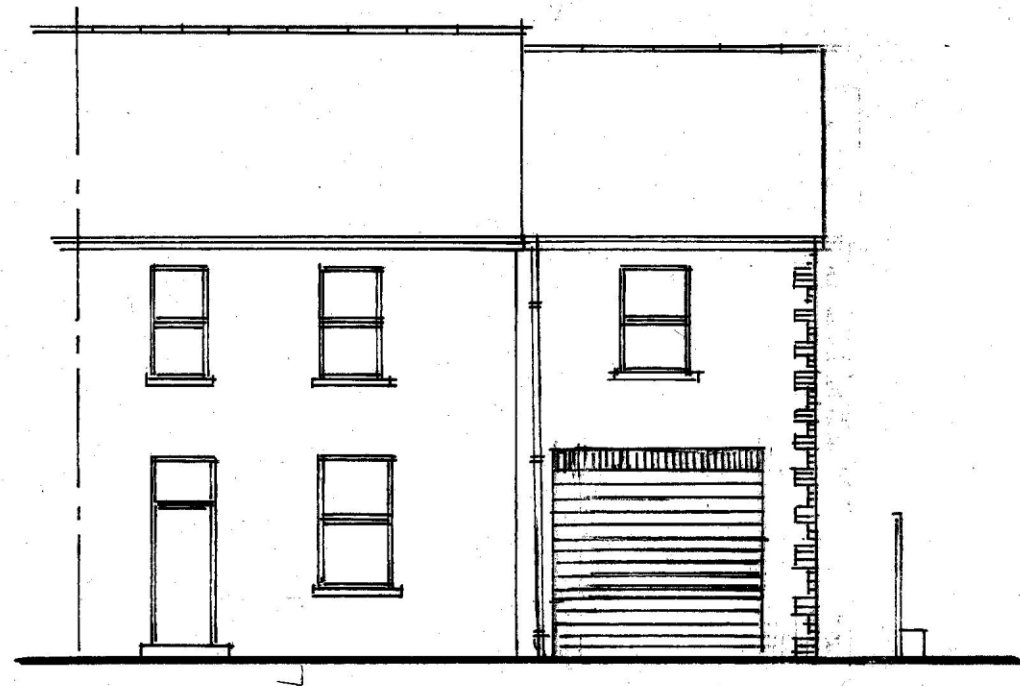


Proposed East Elevation.

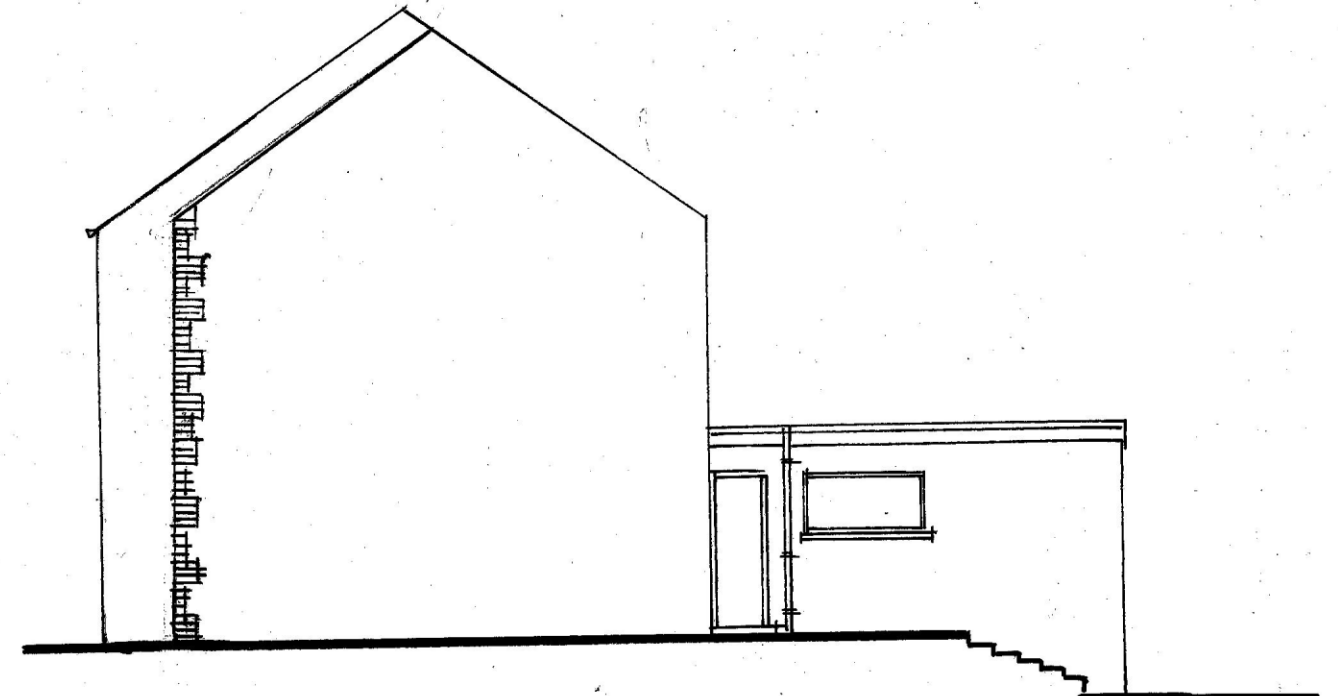

Proposed North Elevation.

External Materials:-

Roof - slate to match existing
Walls - rough cast render
Feature brickwork - to match existing
RWG - White Upvc (to match existing)
Door - White Upvc (electric)

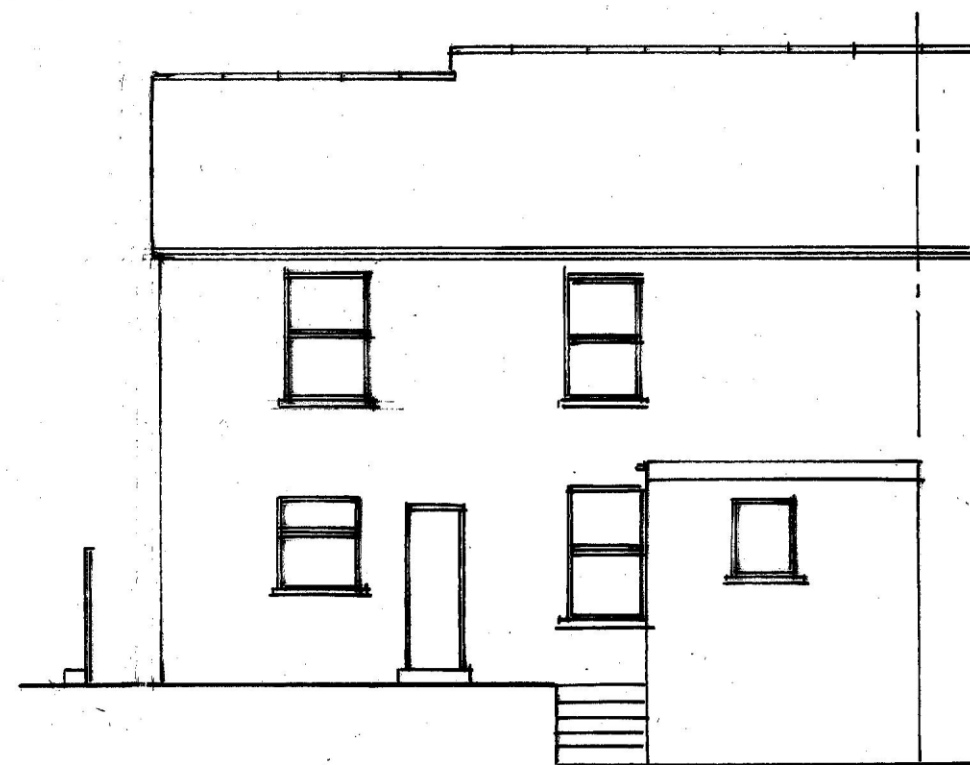

Proposed West Elevation.

Ron Bagshaw & Associates Ltd.

Architectural Design & Planning Consultants



Wood Field House
1b Rosser Terrace
Cilfrew
Neath, SA10 8LH

Contact Details -
01639 632822 (Office)
07870 863859 (Mobile)
mail@ronbagshaw.co.uk

Drawing No: SM/2021/05/A

Scale: 1:50 @ A3

Date: April 2021

Revision A: Size reduced

Proposal: Garage with Bedrooms over.

Location: 19 Gelli Gron Road, Pontardawe, Neath SA8 4LU.

Client: Mr Steven Musk - same address

Title: Revised Elevations.