



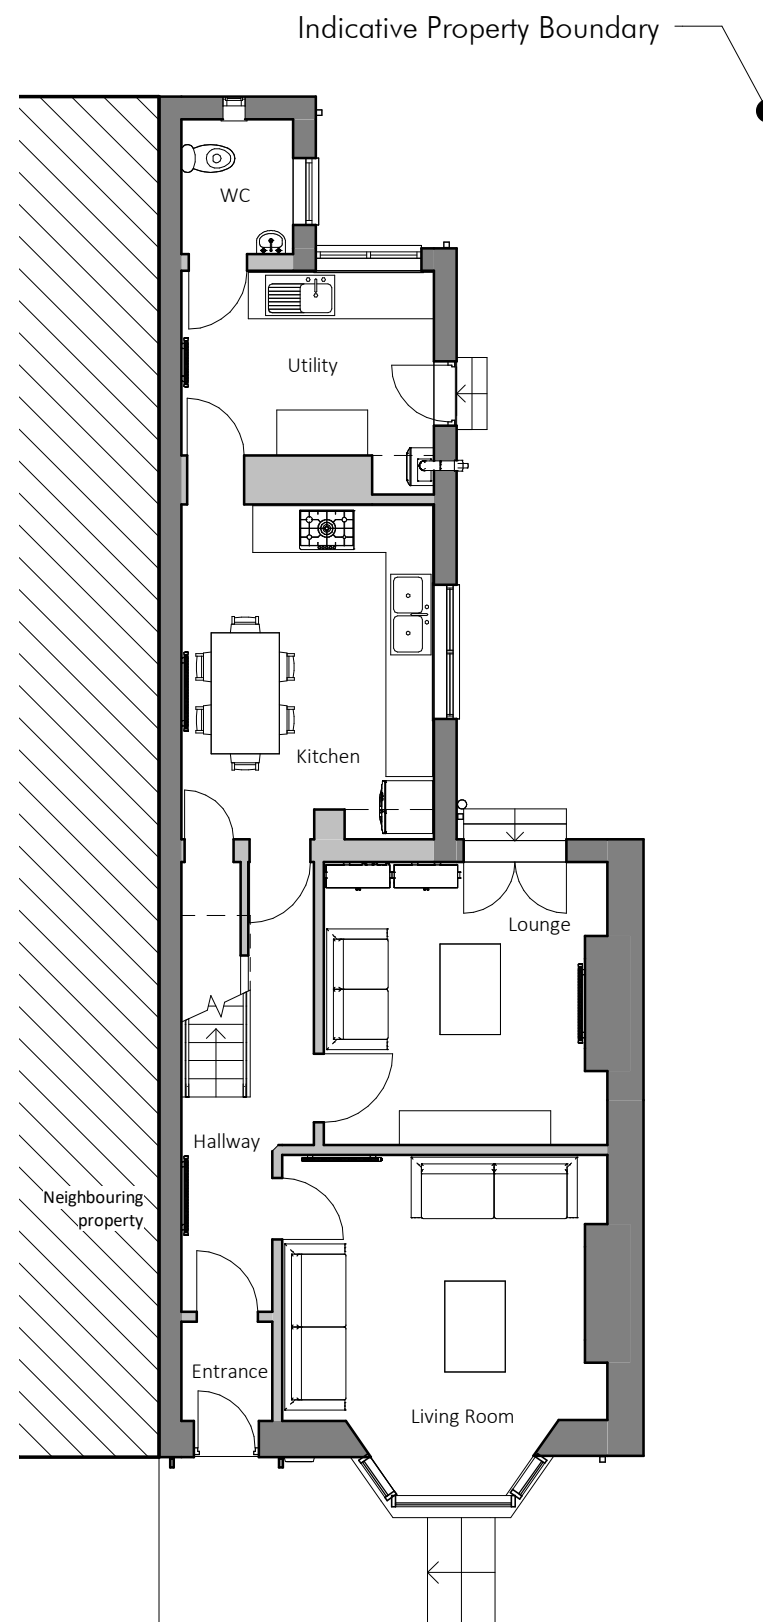

Ground Floor Plan

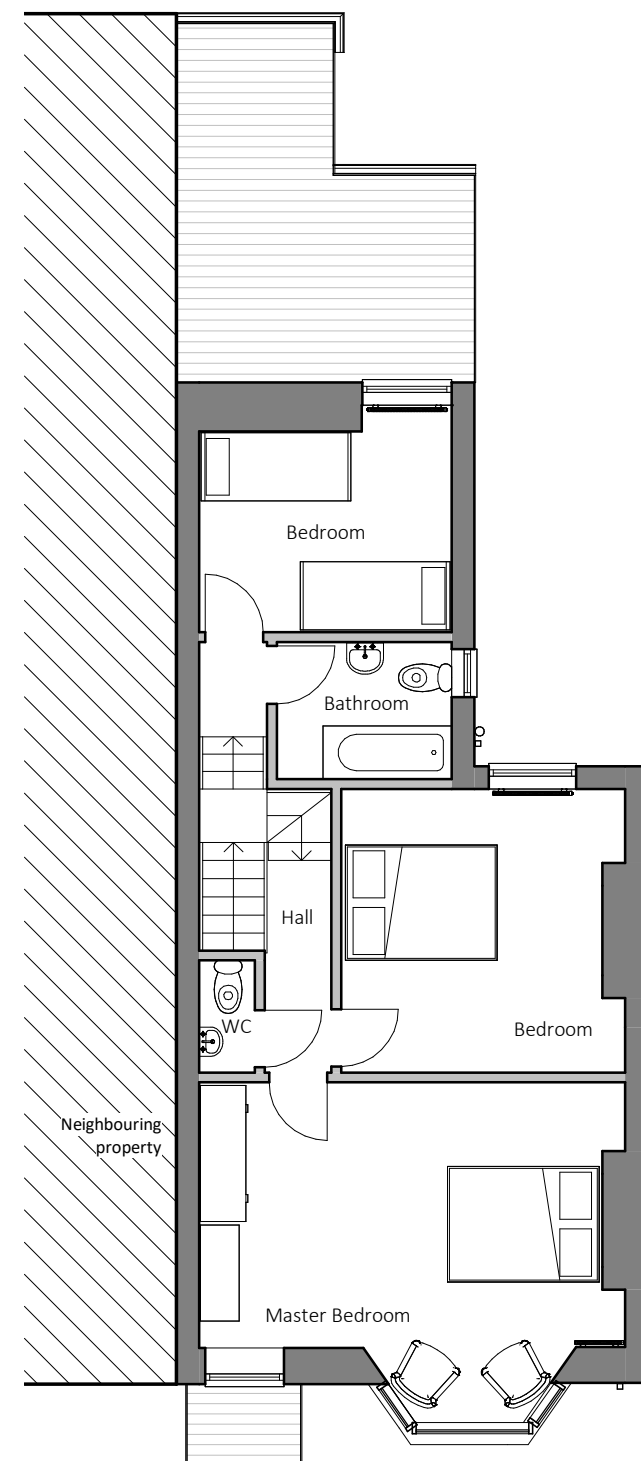

First Floor Plan

darkin  
architects

drawing on  
experience

www.darkinarchitects.com

CARDIFF 02921 197 196  
LLANELLI 01554 778 730  
NEATH 01639 383 000

info@darkinarchitects.com

RIBA



Chartered Practice

THIS DRAWING IS THE COPYRIGHT OF DARKIN ARCHITECTS AND MAY NOT BE COPIED, ALTERED OR REPRODUCED IN ANY FORM OR PASSED TO A THIRD PARTY WITHOUT THEIR CONSENT. DIMENSIONS MUST BE CHECKED AND VERIFIED ON SITE AND ANY DISCREPANCIES SHOULD BE REPORTED TO THE ARCHITECT. THIS DRAWING MUST NOT BE SCALED AND SHOULD BE READ IN CONJUNCTION WITH ALL OTHER CONSULTANT'S DRAWINGS. IF IN DOUBT ASK FOR CONFIRMATION.

| No. | Description        | By | Date       |
|-----|--------------------|----|------------|
| A   | Amended Titleblock | AV | 29.03.2021 |
|     |                    |    |            |
|     |                    |    |            |
|     |                    |    |            |
|     |                    |    |            |

CLIENT

Jan Stanley

PROJECT

Extension

PROJECT ADDRESS

108 Shelone Road,  
Briton Ferry, Neath  
SA11 2NG

DRAWING TITLE

Existing Floor Plans

| DRAWN BY    | CHECKED BY | © Copyright<br>Darkin Architects<br>2021 |
|-------------|------------|------------------------------------------|
| AV          | DLD        |                                          |
| PROJECT REF | SCALE      | PAPER SIZE                               |
| RH450       | 1 : 100    | A3                                       |
| DRAWING     | REVISION   | DATE                                     |
| 101         | A          | 01.12.2020                               |