


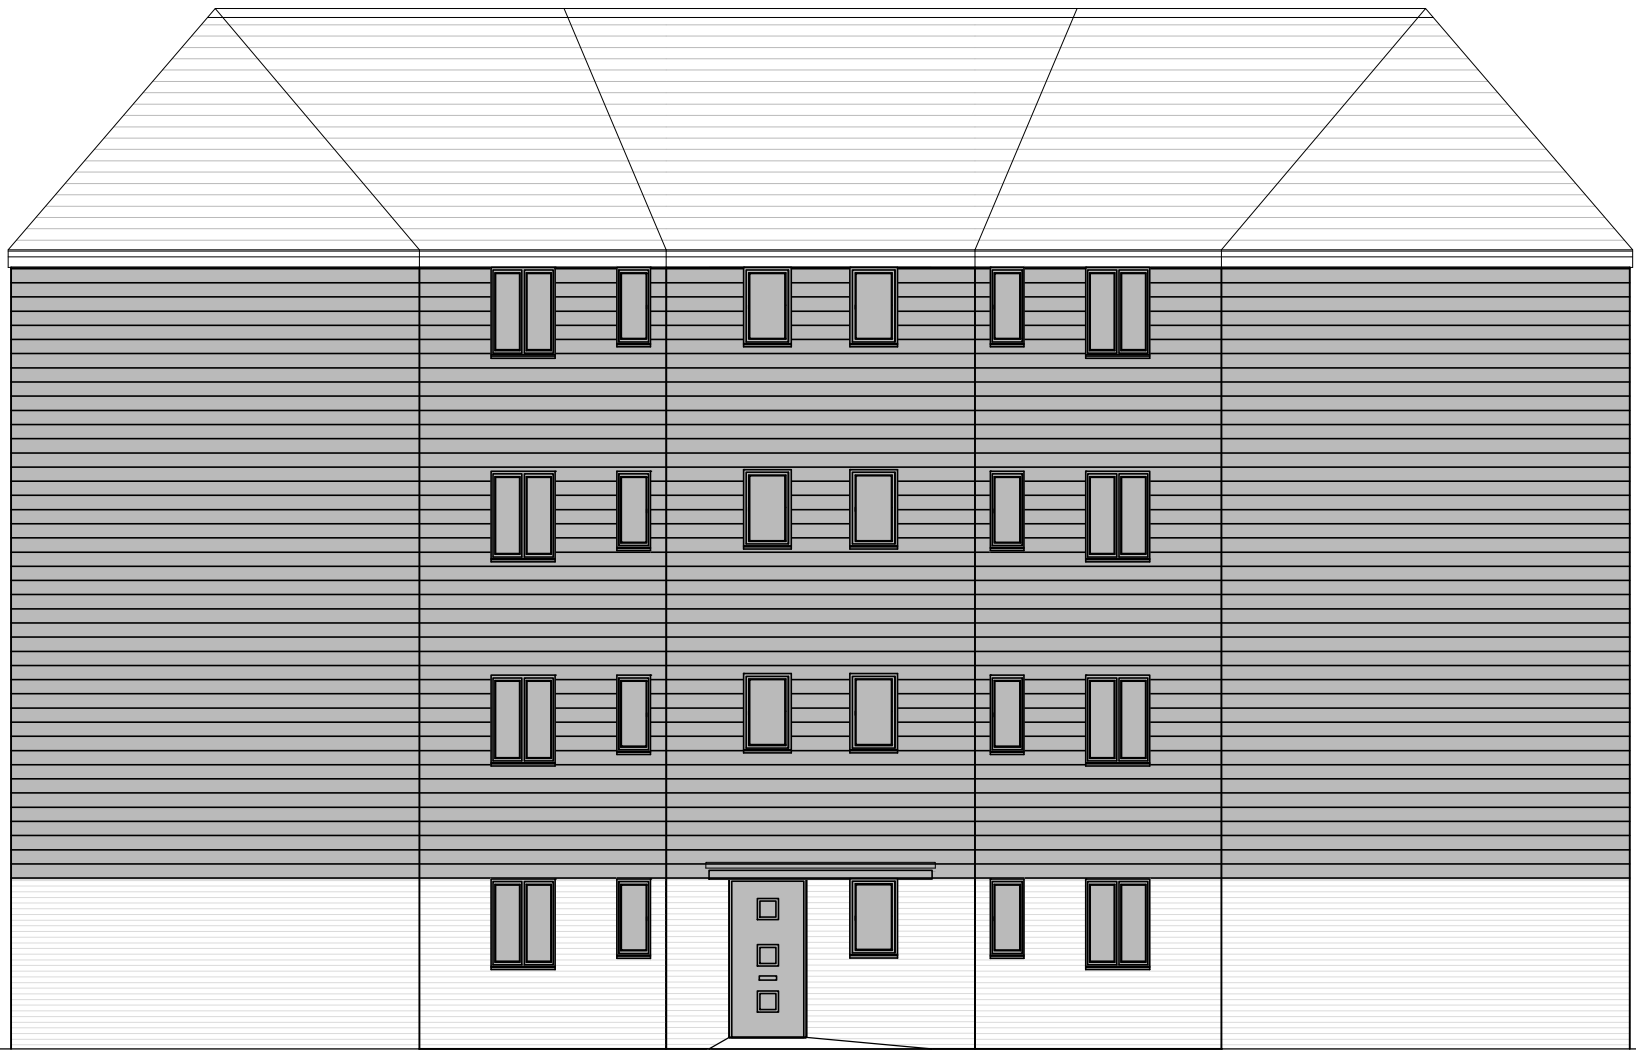

Piel Frontage Elevation
Staircore Front Elevation
Piel Frontage Elevation






Piel Side Elevation



Piel Rear Elevation
Staircore Rear Elevation
Piel Rear Elevation



Piel Side Elevation

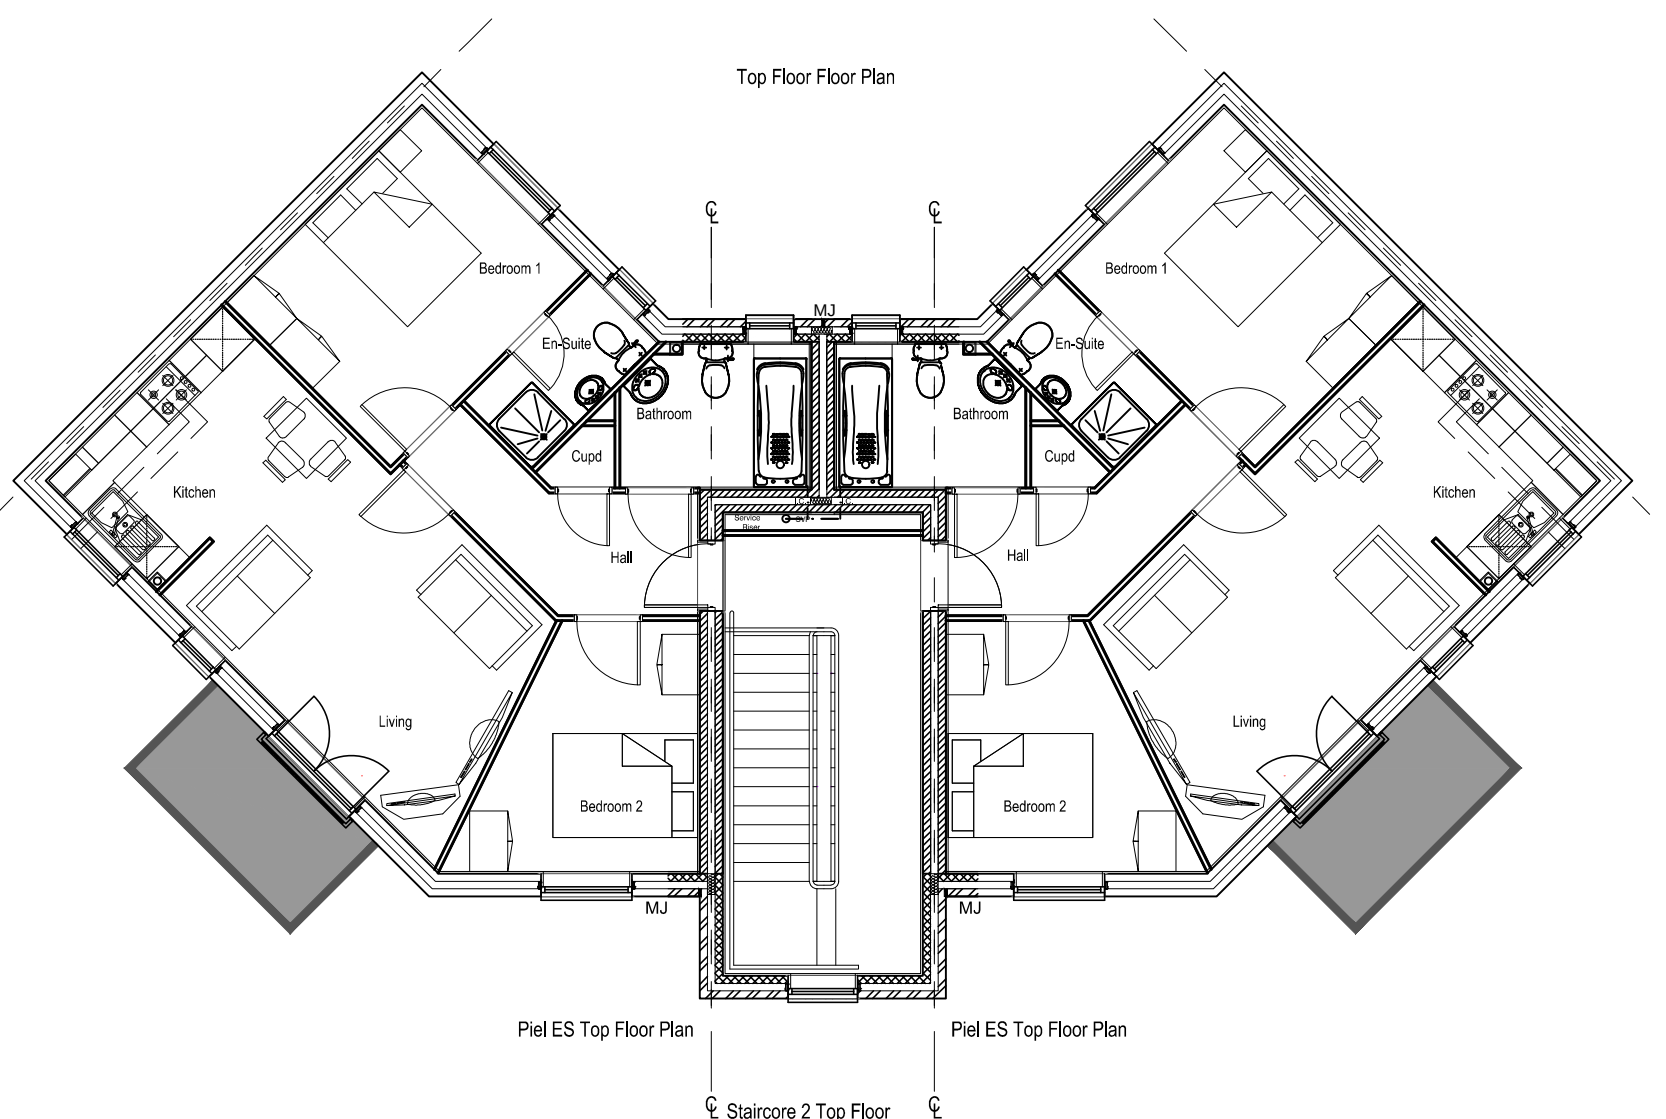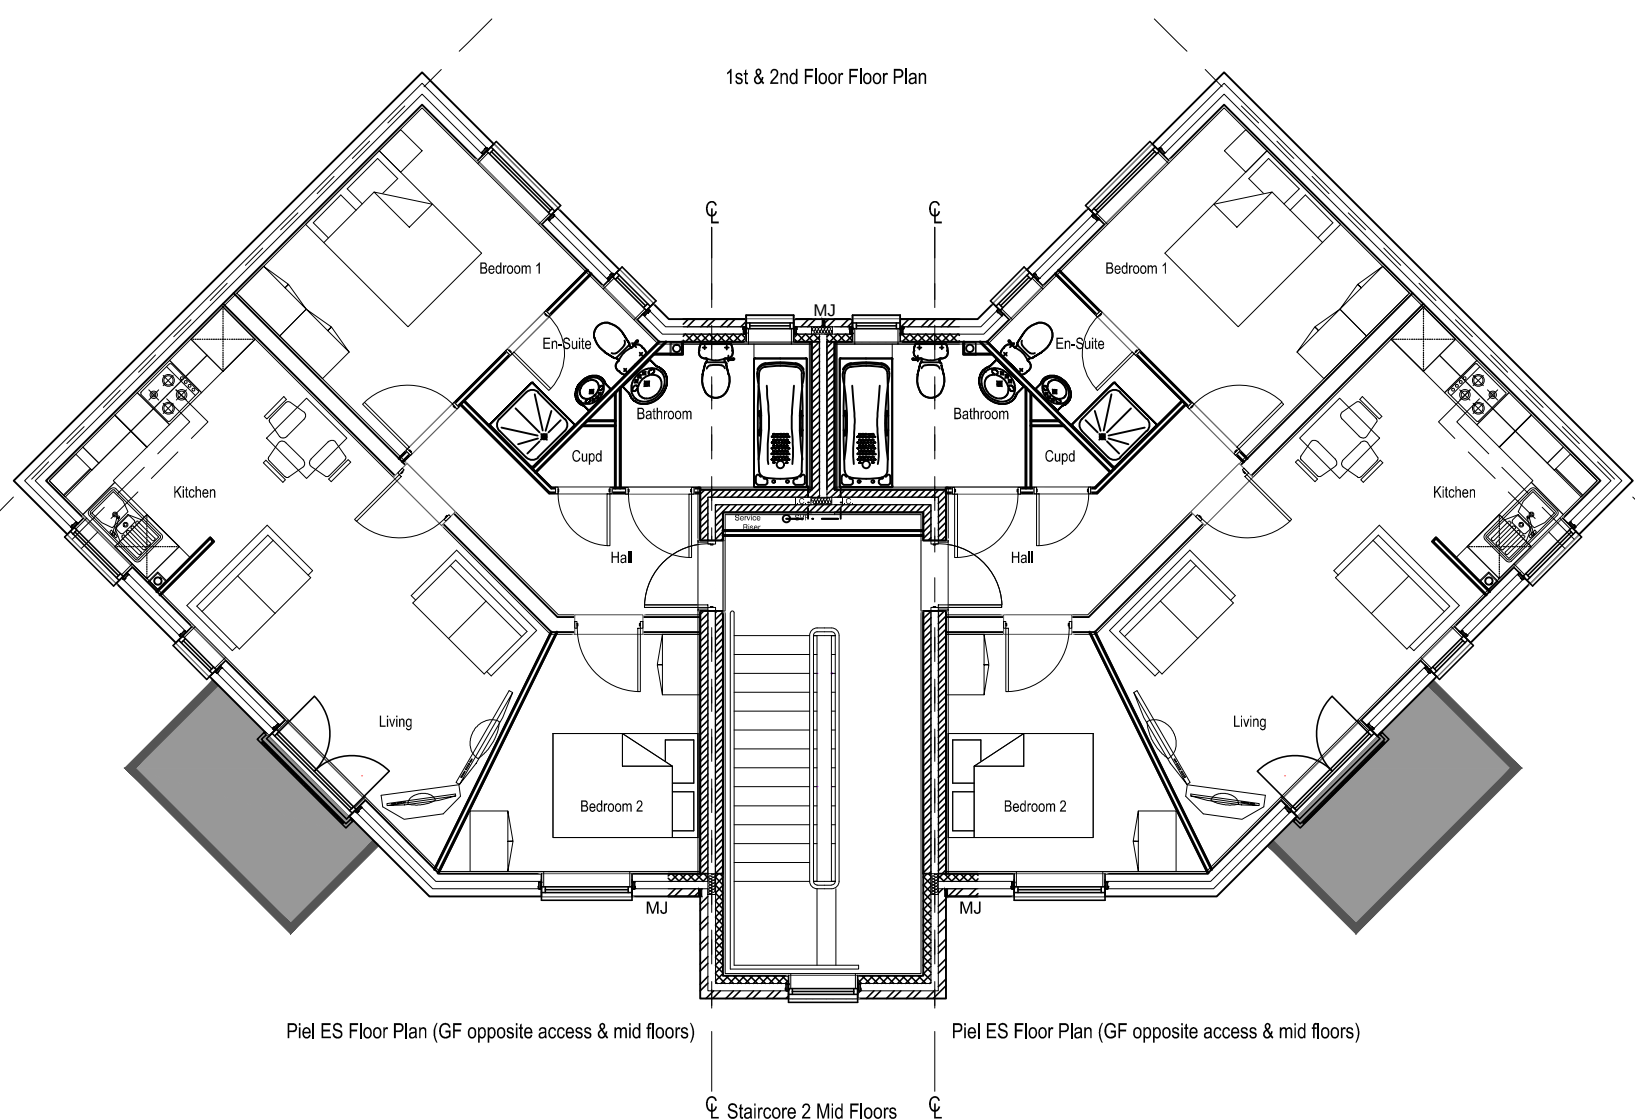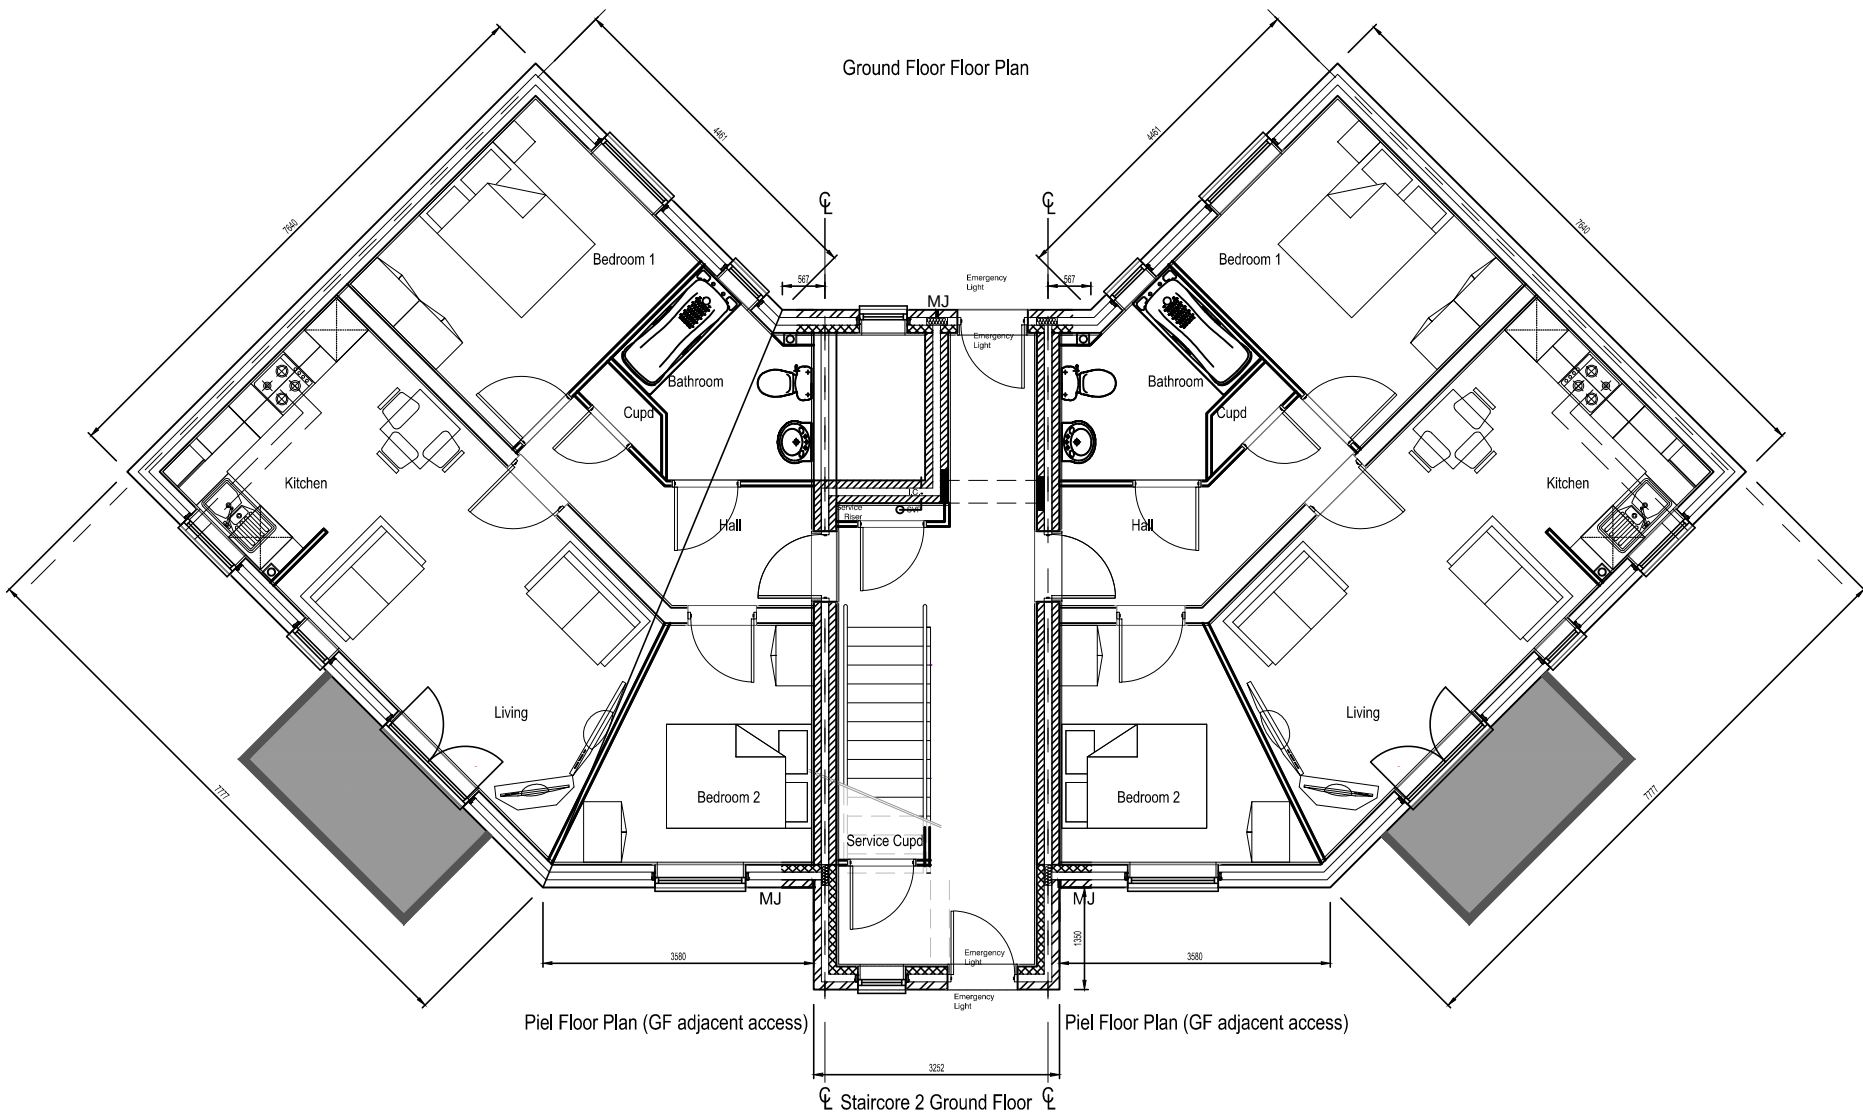

Elevations updated:	13/04/2021	C
Balconies added to side elevations:	AM JP	JP
Roof updated to hip roof:	AM JP	B
	14/12/2020	JP
Revision Details	CG JP	A
	Drawn by: JP	Appr by: JP

**PERSIMMON**
Together, we make a home

Site Name:
Afan Lido

Location:
Aberavon

Drawing Name/Title:
Piel Planning Elevations

Date:
29/07/2020

Scale:
1:100@A1 1:200@A3

Drawn By:
CG

Checked By:
JP

Approved By:
JP

Job Number:
###

Drawing Number:
PPE01

Revision:
C

For Weatherboarding Colour
Please Refer To Site Layout