



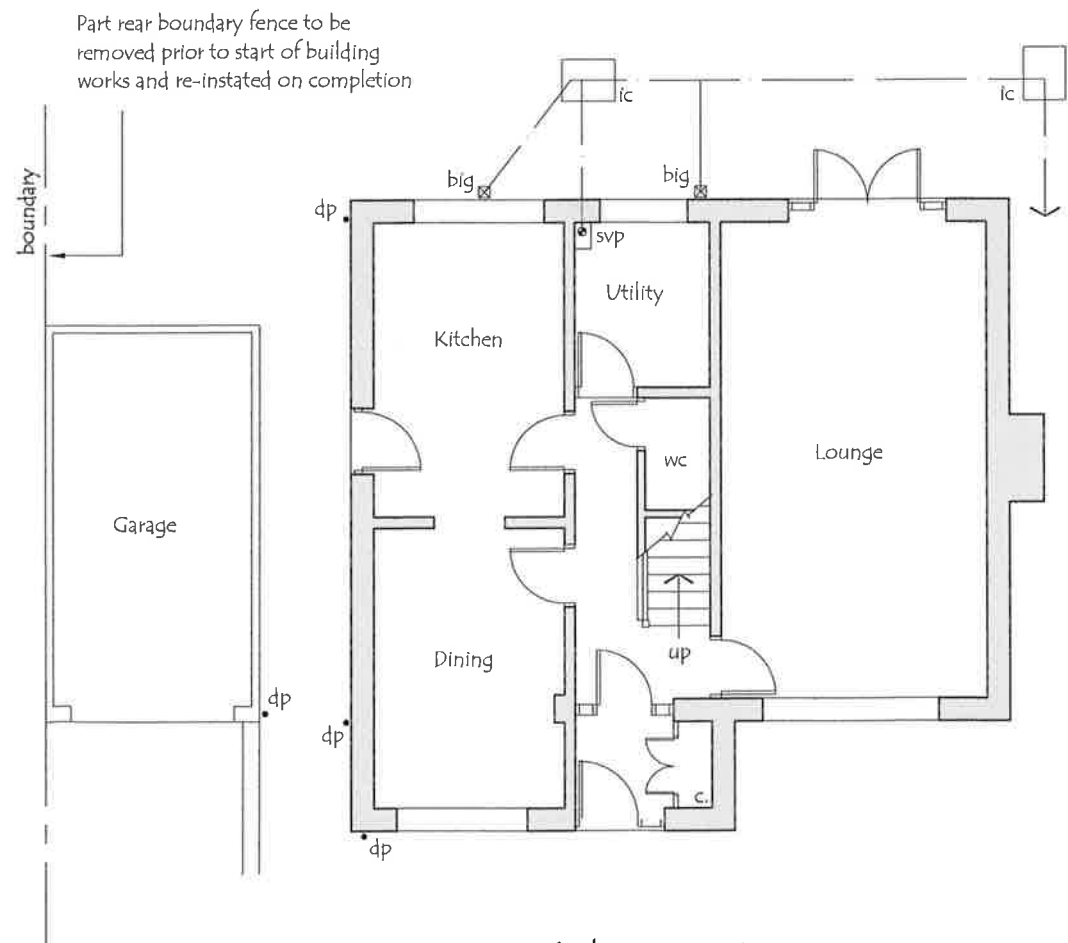


Client	Project			
	Proposed Single Storey Side Extension at : 70 Greenwood Drive, Cimla, Neath.			
	Mr. D. Binding			
Drawn	Date			
	February '21			
	Scale			
	1 : 100			
Drawing No.	Drawing No.			
	2021 / 01 / 01			

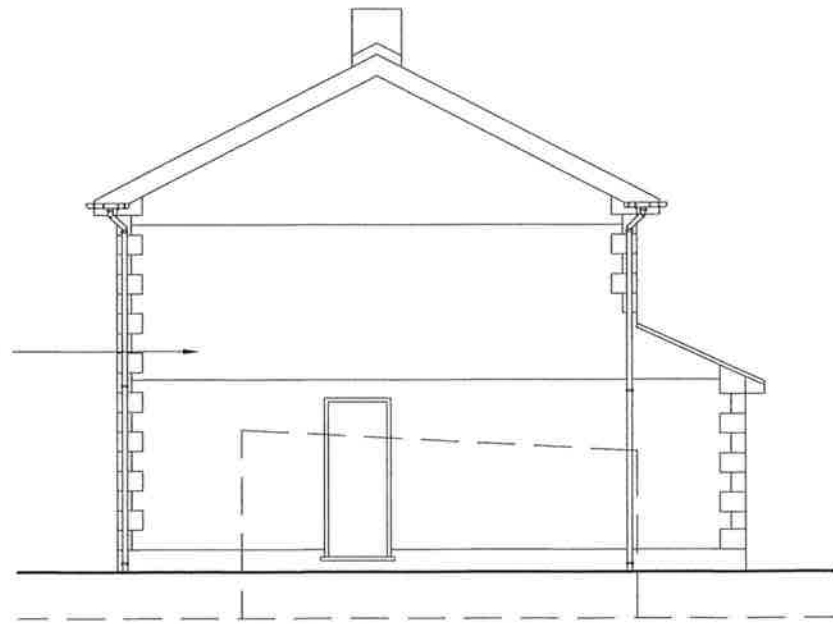

Proposed Front Elevation

Fascia, barge boards and rainwater goods to match existing property

"Golden Oat Field" facing brick

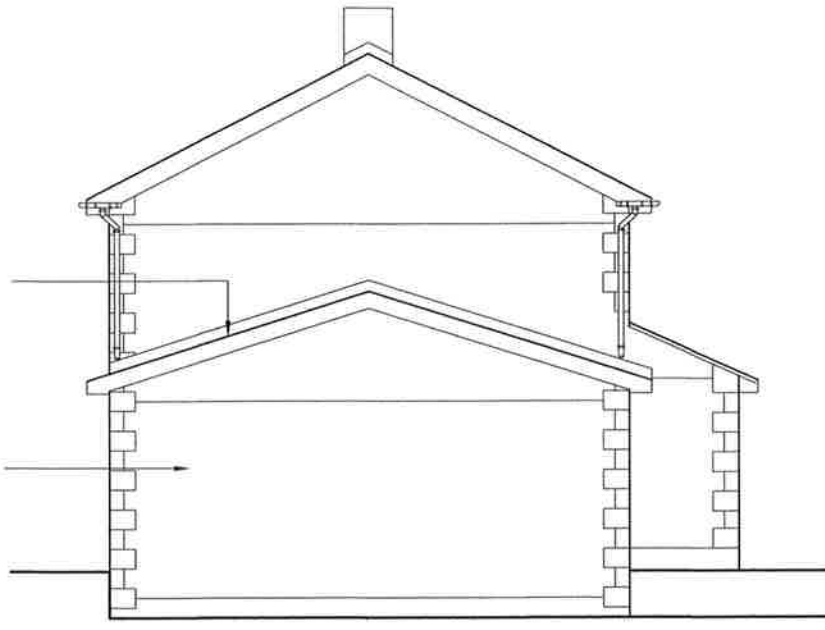


Proposed Side Elevation



Proposed Rear Elevation

Concrete interlocking roof tiles to match existing

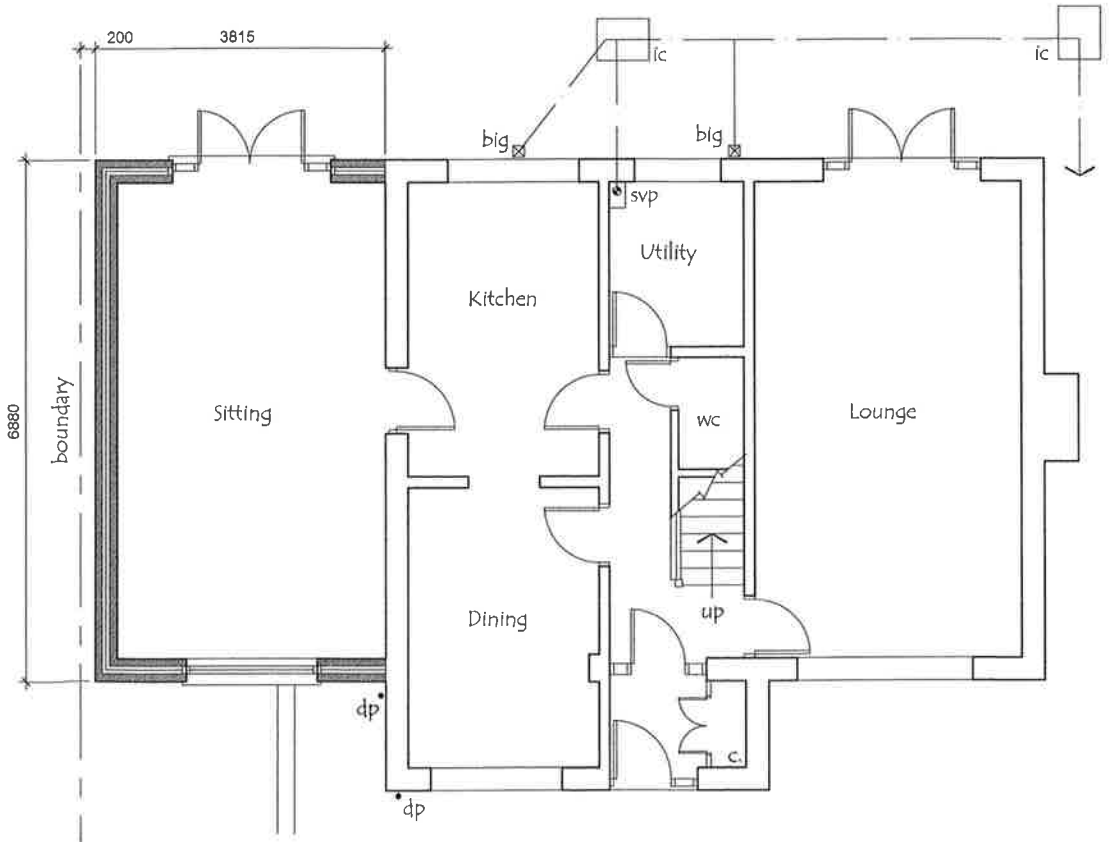


Proposed Ground Floor Layout

REV. A - Roof shape amended as requested by Local Authority Planning Dept..

Client	Project	Drawn	Date	Scale	Drawing No.	Revision
Mr. D. Binding	Proposed Single Storey Side Extension at : 70 Greenwood Drive, Cimla, Neath.		February '21	1 : 100	2021 / 01 / 02	A

THIS IS A C.A.D. PRODUCED DRAWING AND SHOULD NOT BE AMENDED BY HAND.

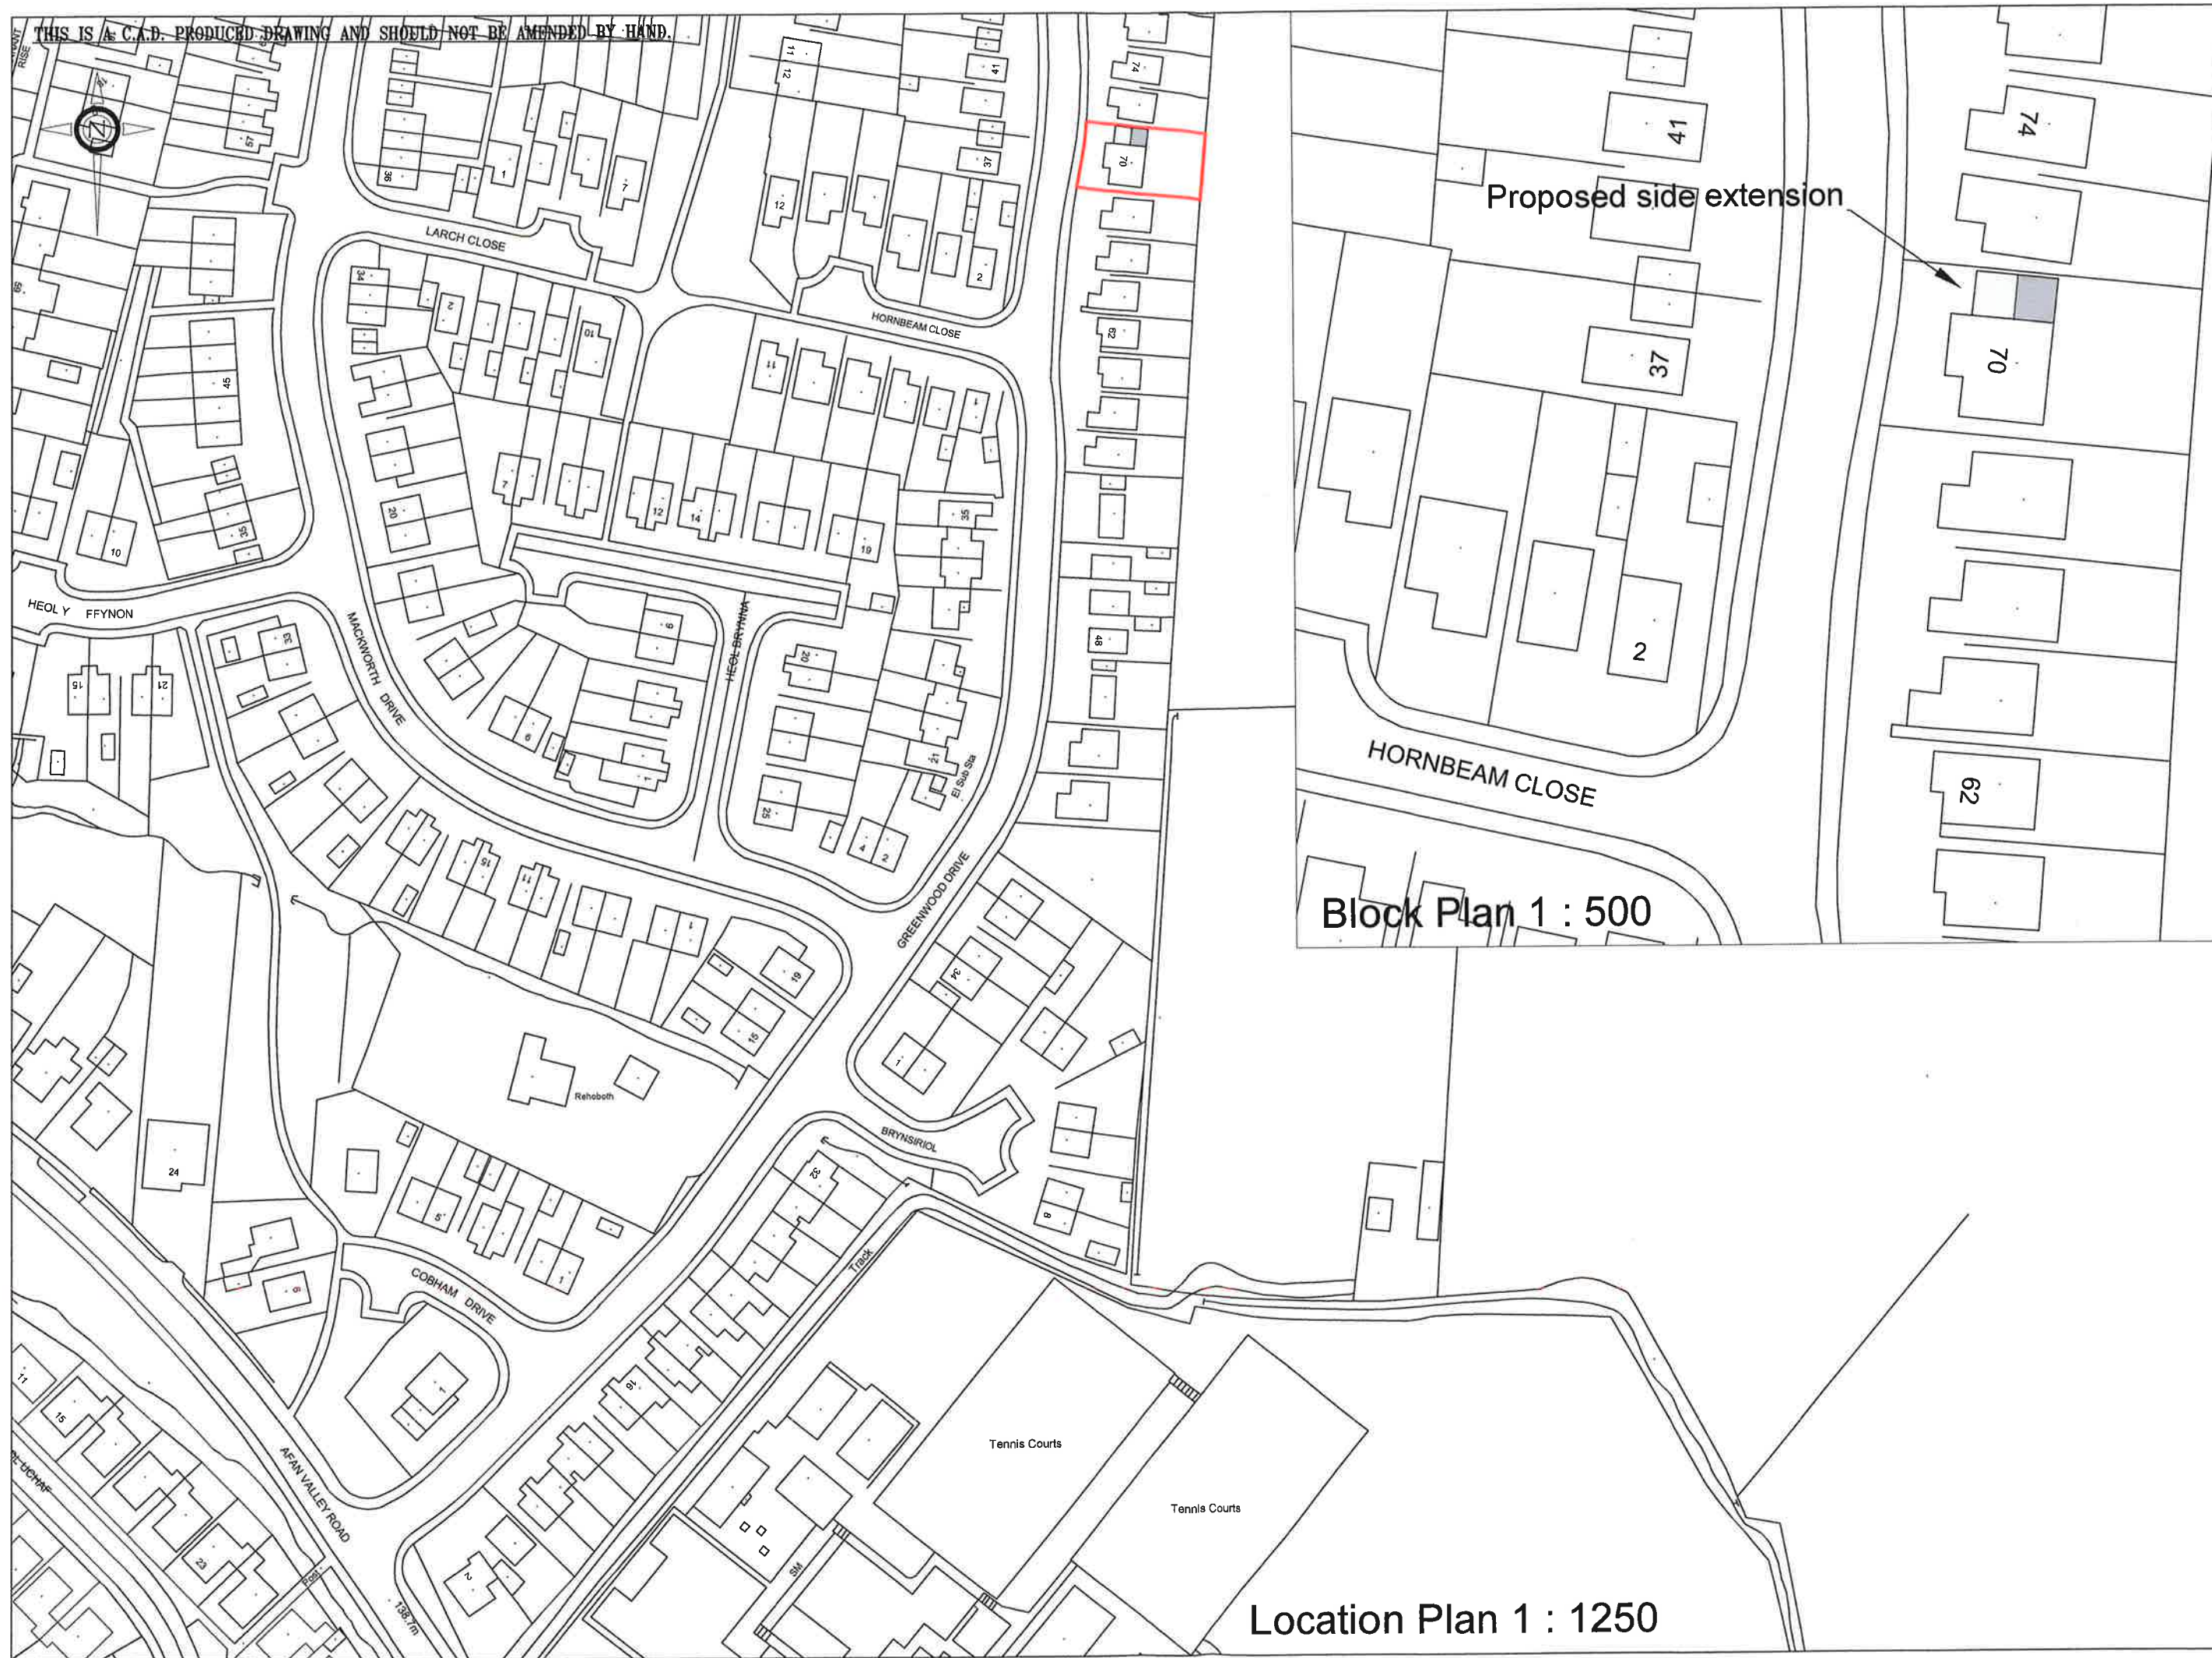


Block Plan 1 : 500

Location Plan 1 : 1250

REV. A - Roof shape amended as requested by Local Authority Planning Dept..

Client	Mr. D. Binding	Project	Proposed Single Storey Side Extension at : 70 Greenwood Drive, Cimla, Neath.			
			Drawn	February '21		
			Date	as noted		
			Scale			
		Drawing No.	2021 / 01 / 03			
			A			

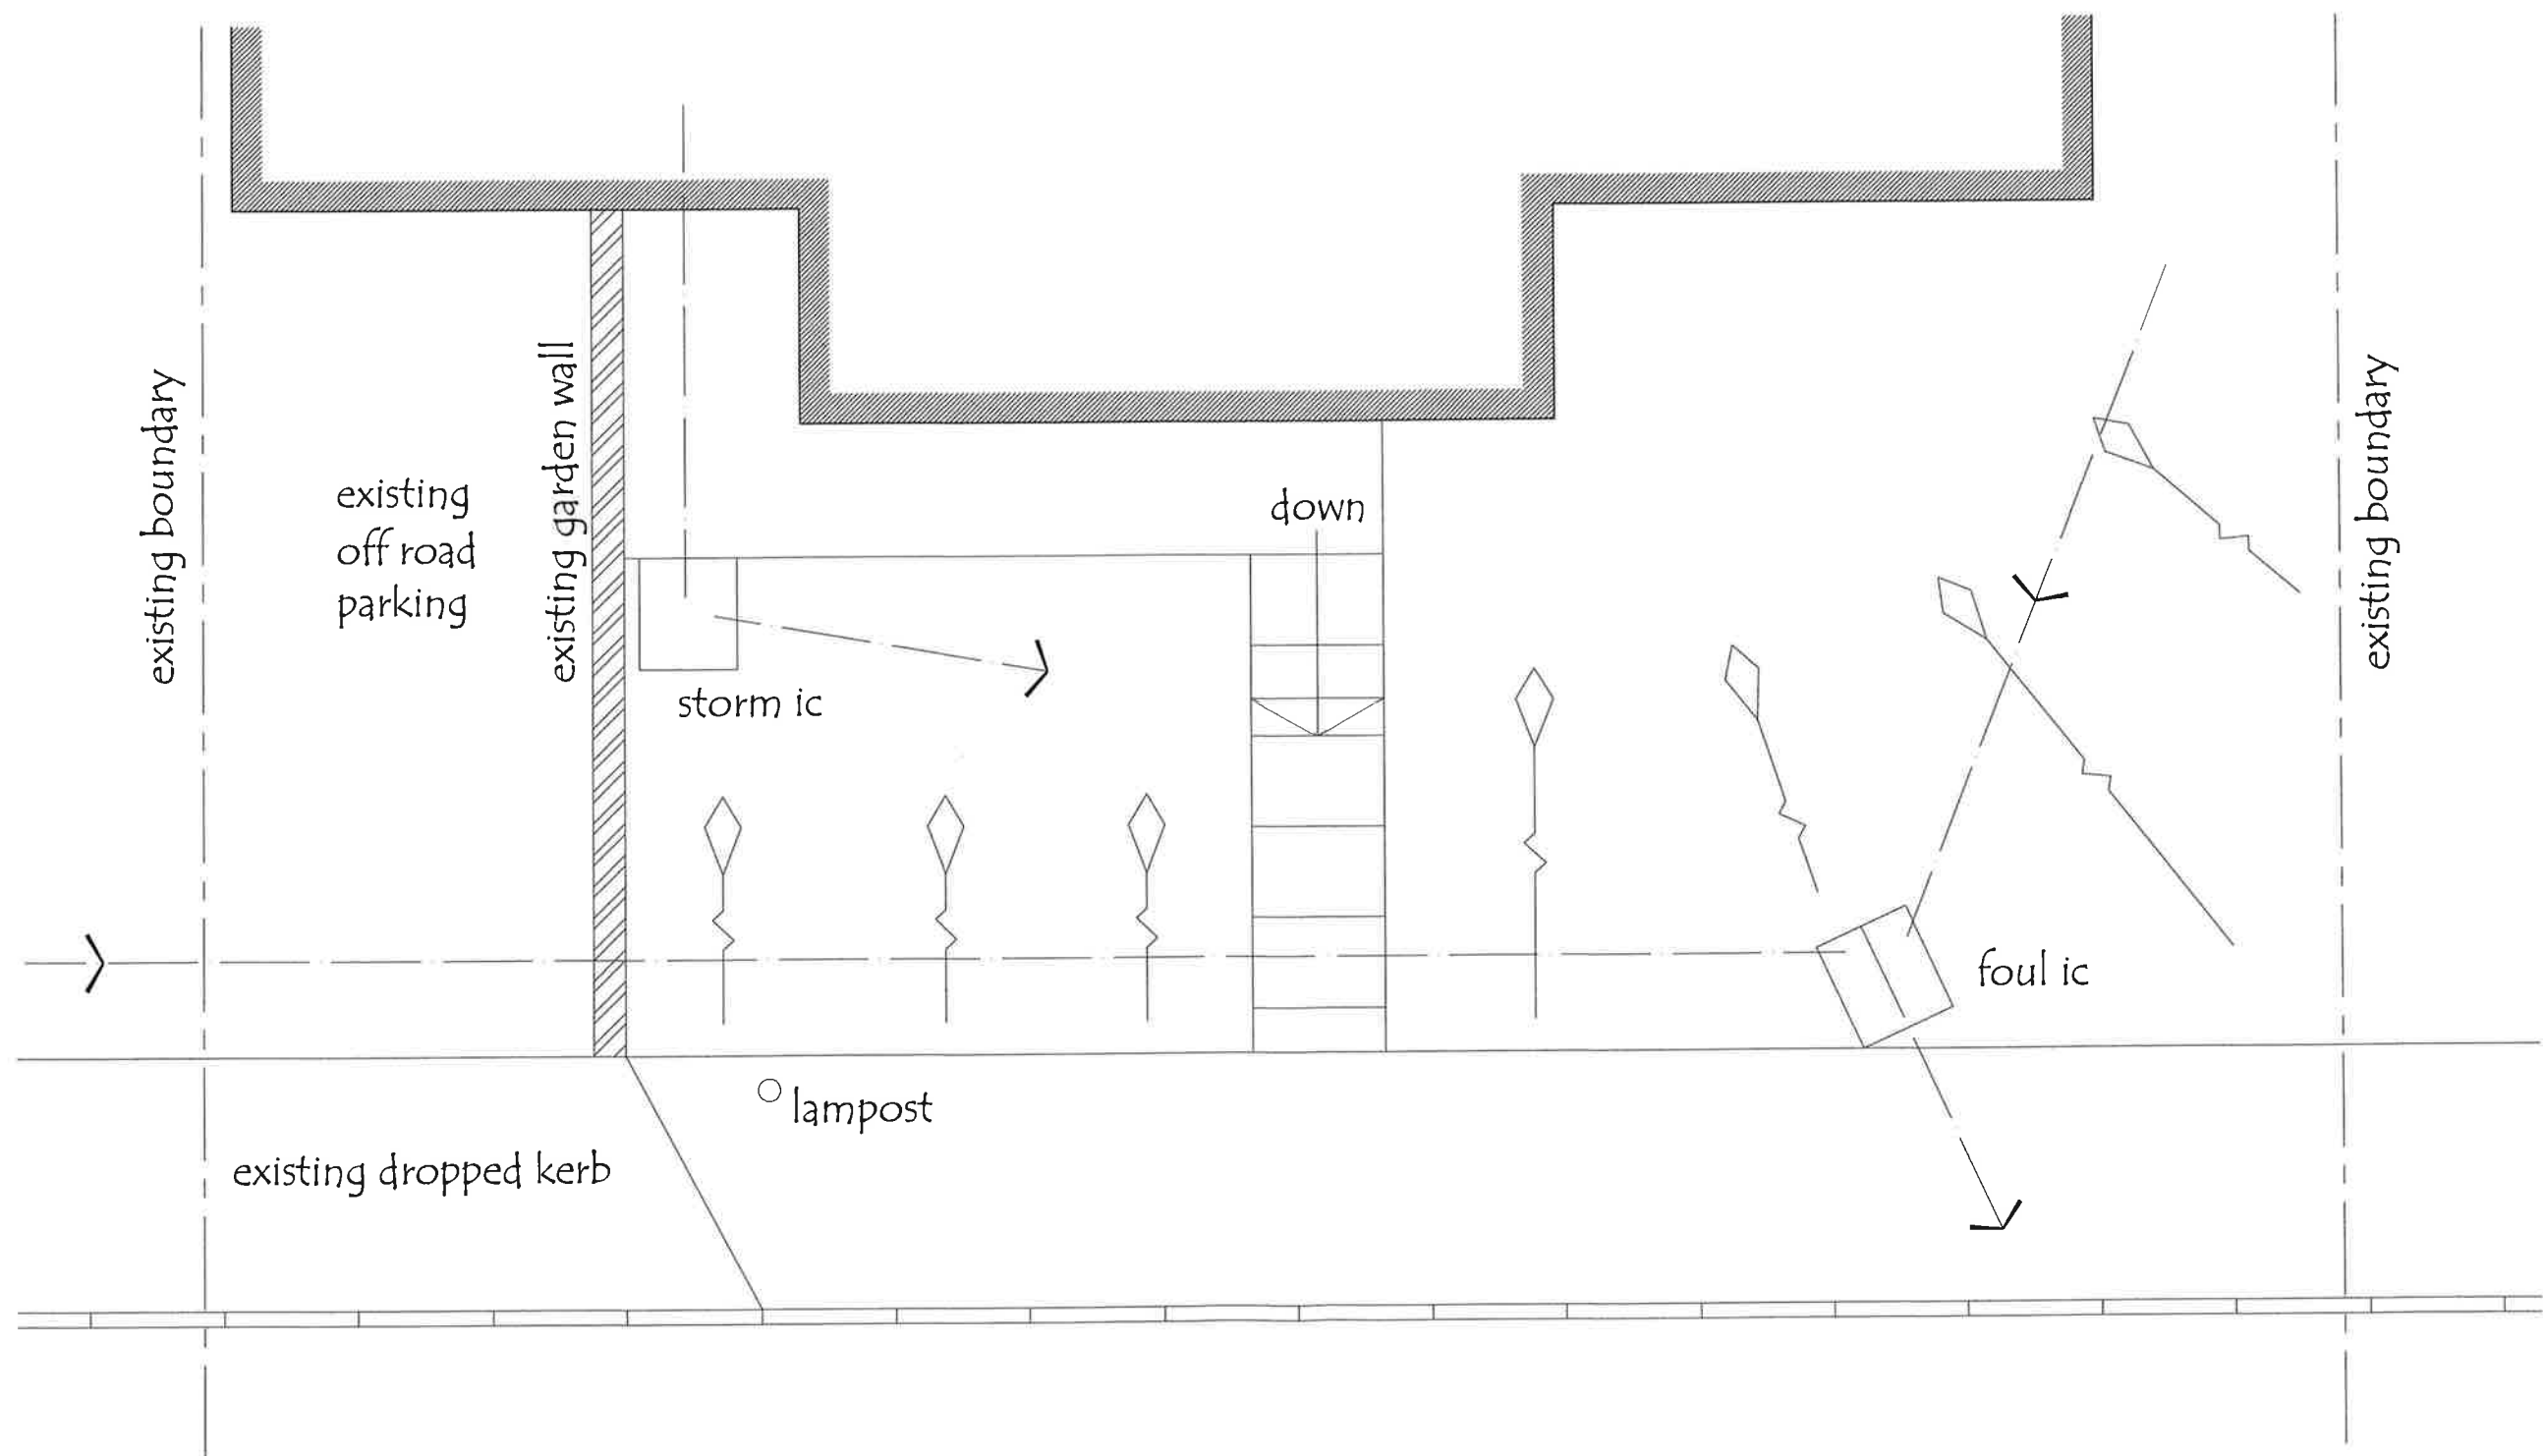

Existing Off Road Parking / Front Garden Layout

Client

Mr. D. Binding

Project

Proposed Single Storey Side Extension at : 70 Greenwood Drive, Cimla, Neath.

Drawn

Date


March '21

Scale

1 : 50


Drawing No.

2021 / 01 / 04

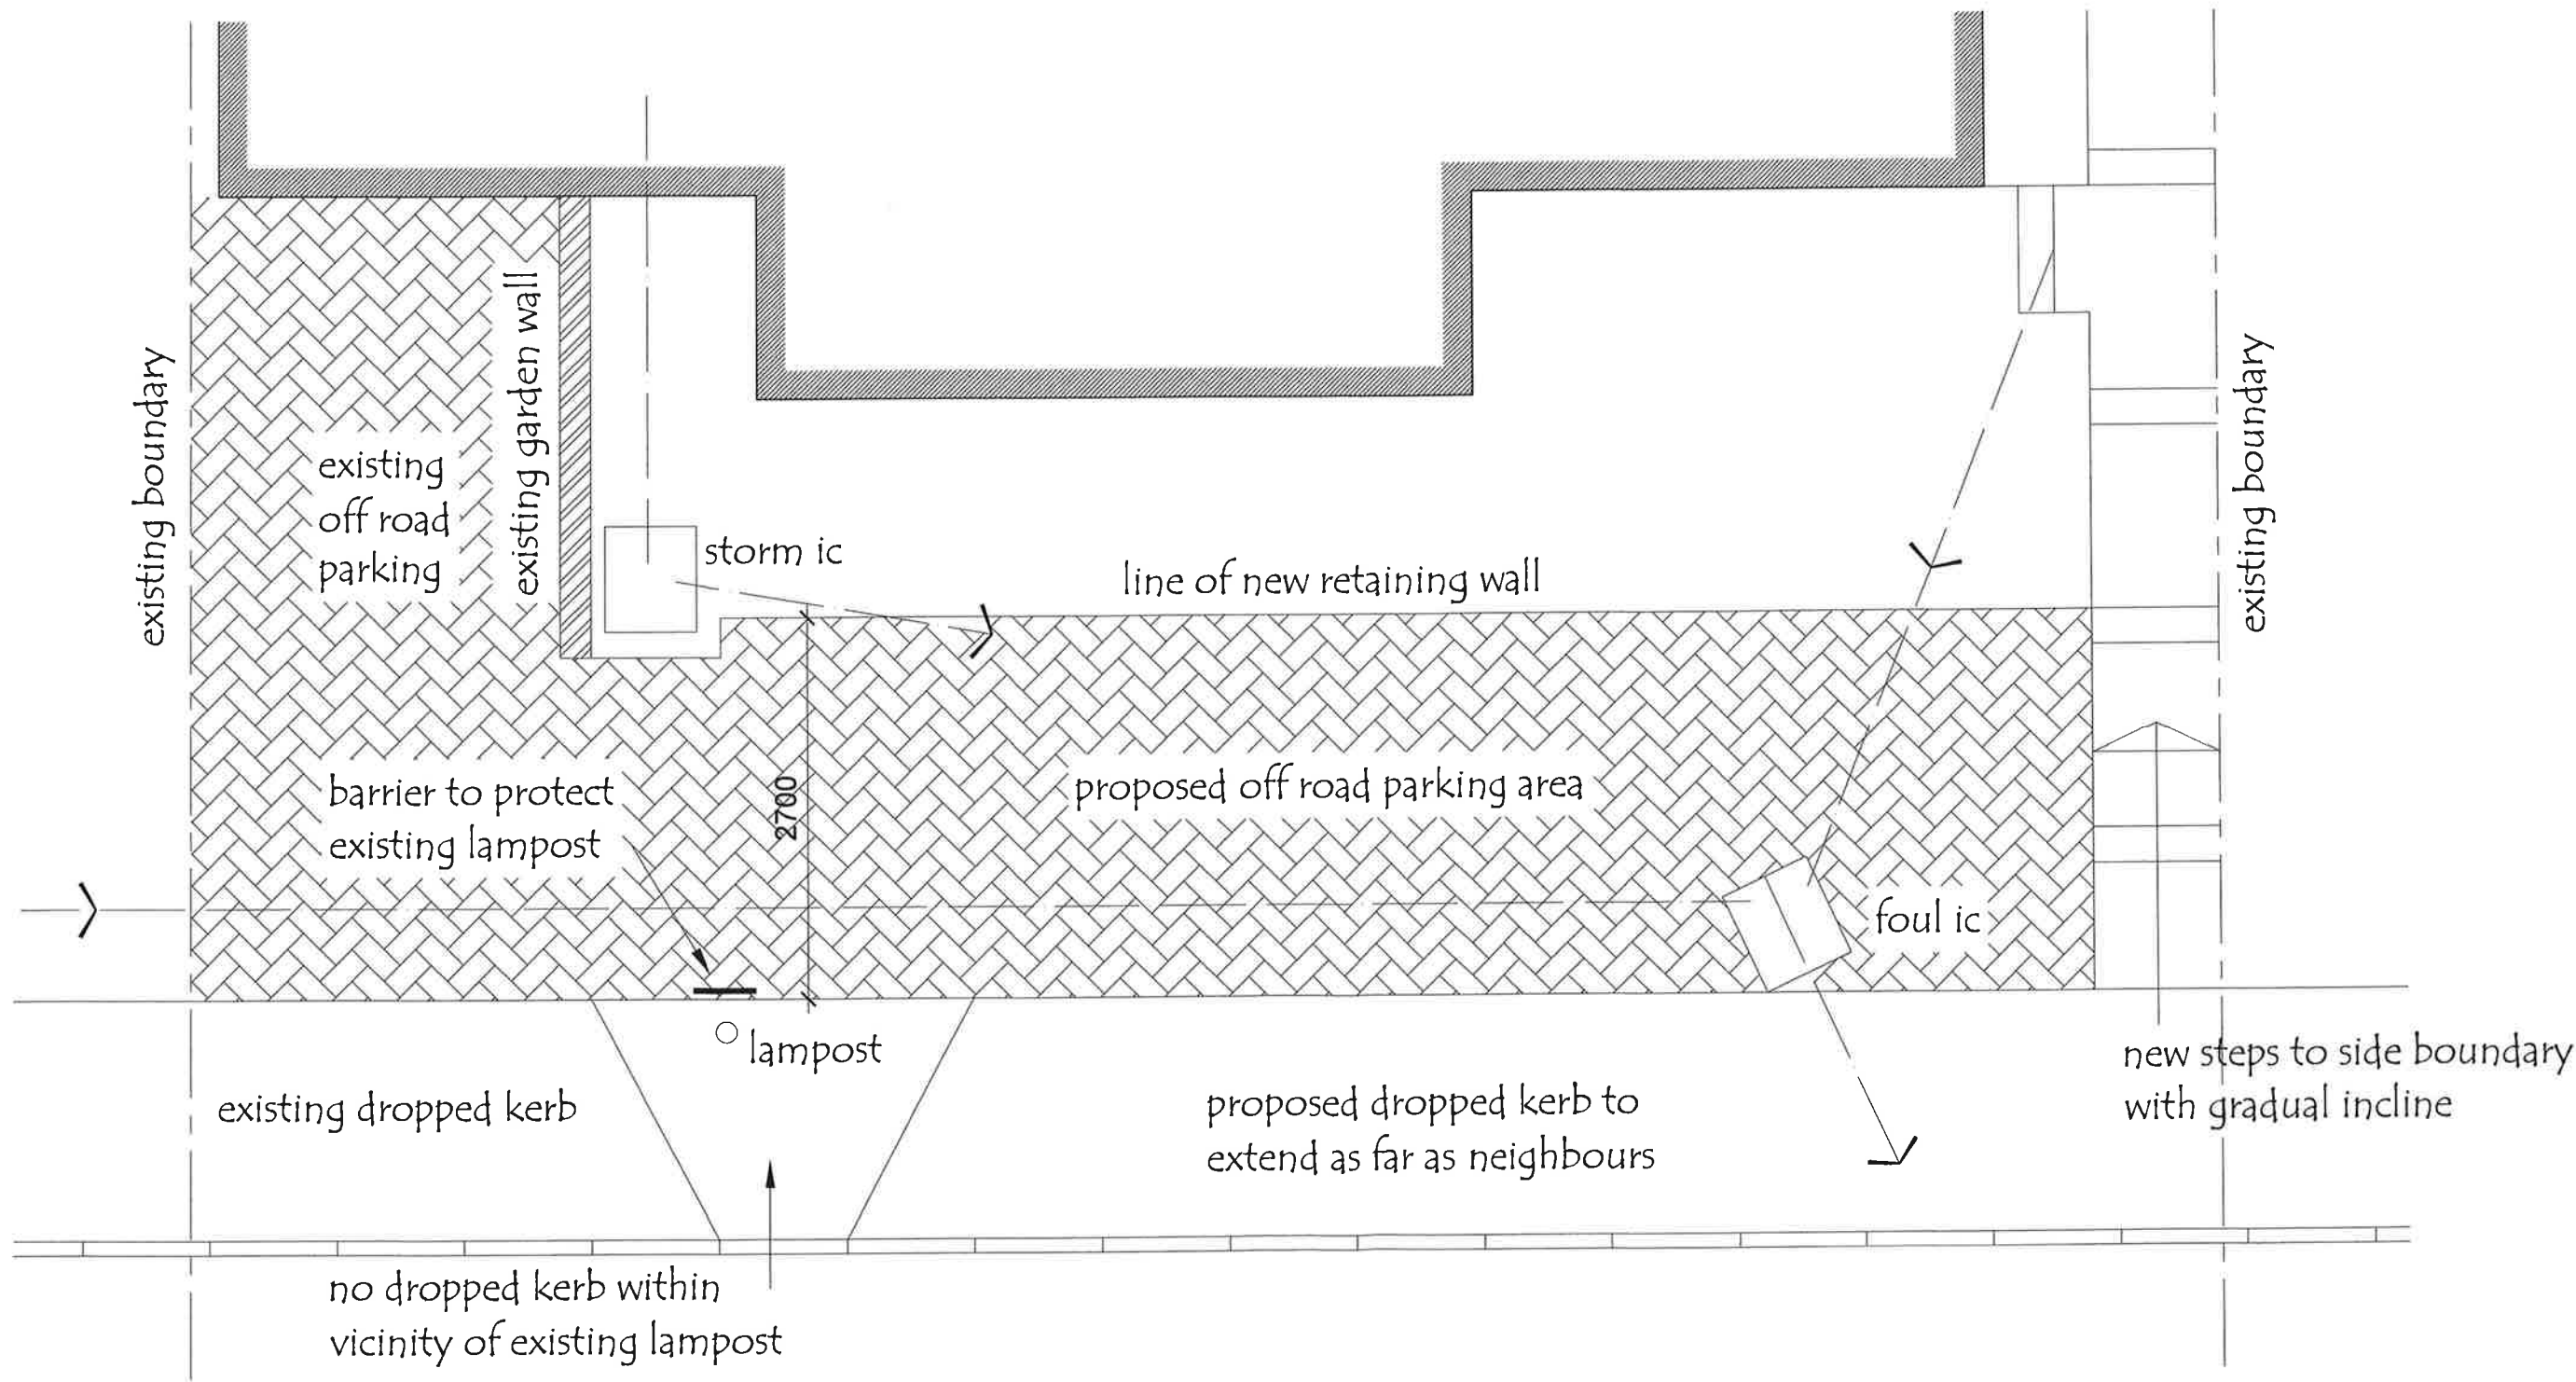


Proposed Off Road Parking / Front Garden Layout

Client	Proposed Single Storey Side Extension at : 70 Greenwood Drive, Cimla, Neath.			
	Project			
	Mr. D. Binding			
Drawn	Date	March '21	Scale	1 : 50
			Drawing No.	2021 / 01 / 05

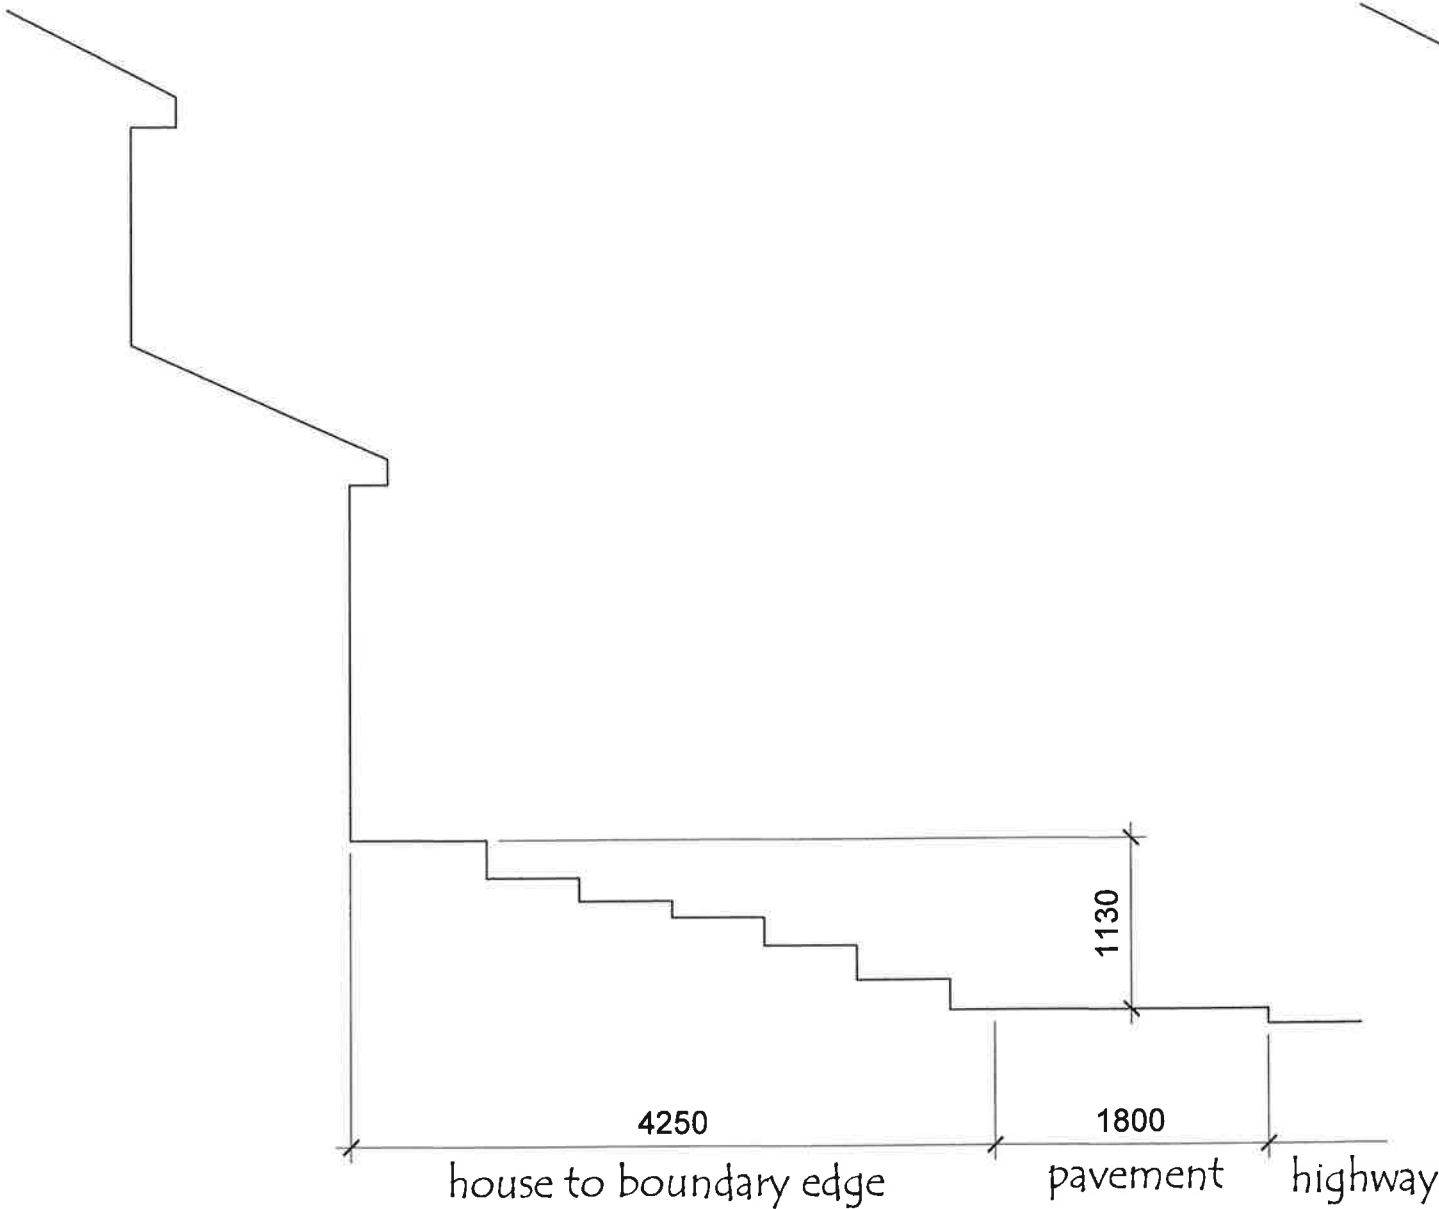

Existing Section Thro'

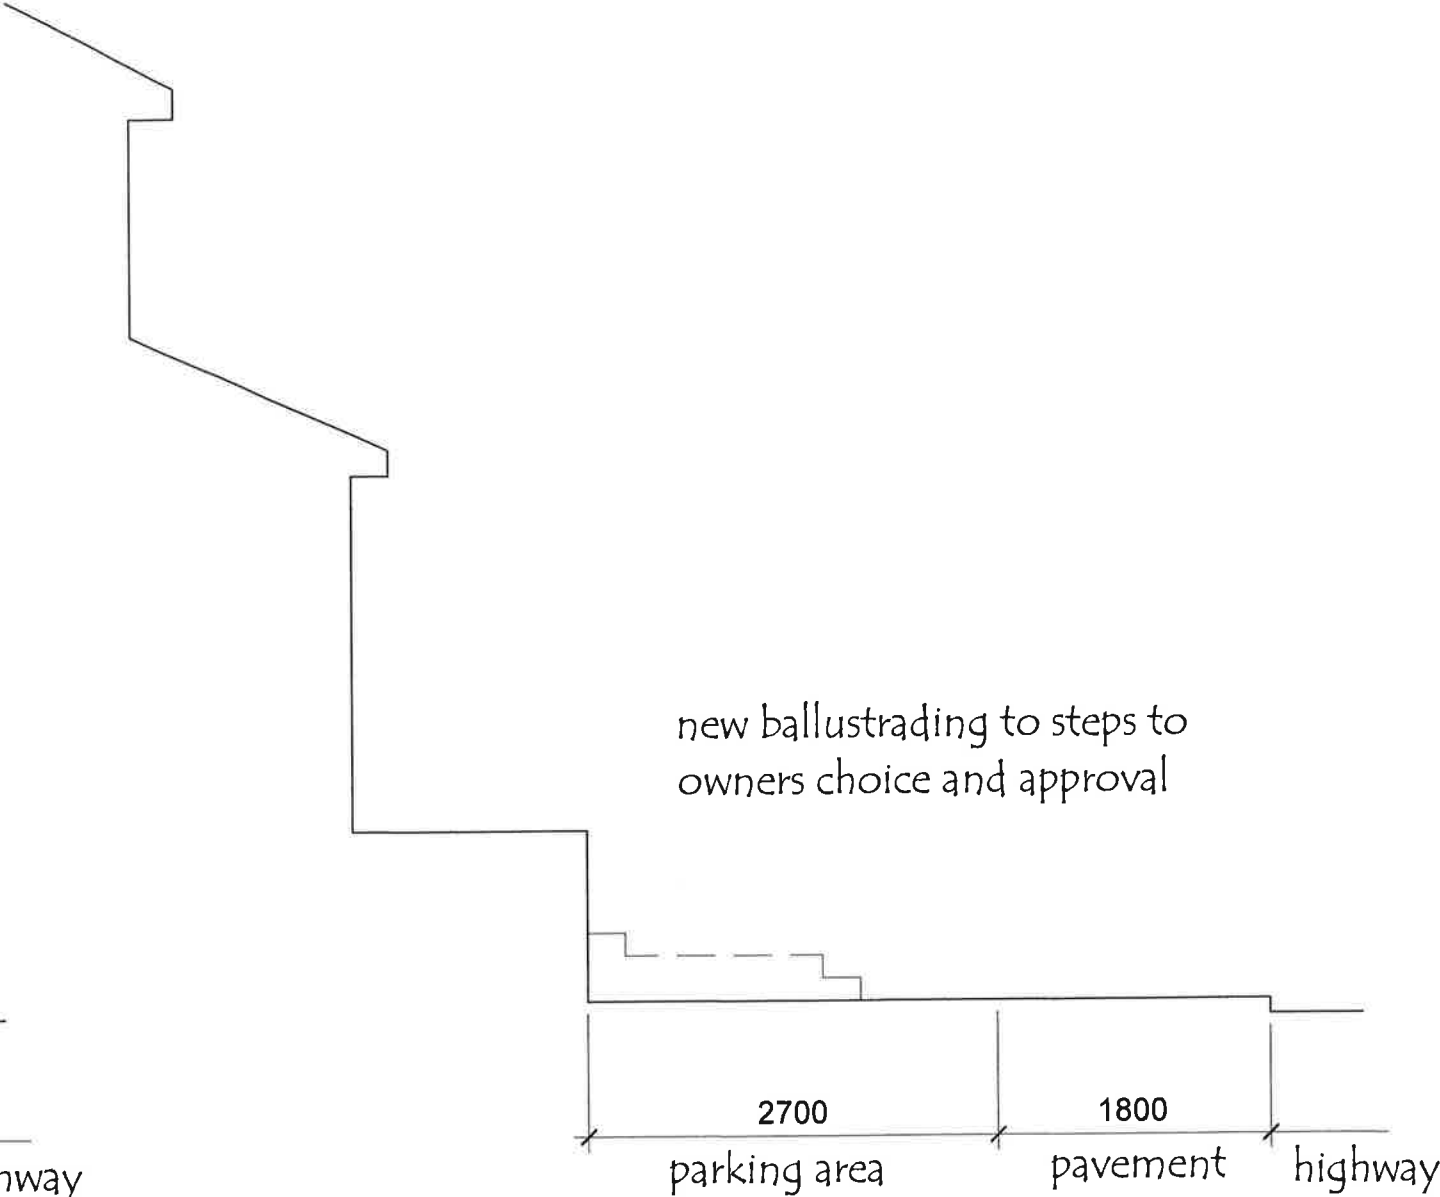

Proposed Section Thro'

Client	Project	Proposed Single Storey Side Extension at : 70 Greenwood Drive, Cimla, Neath.		
		Mr. D. Binding		
		Drawn	Date	
			March '21	
		Scale	1 : 50	
		Drawing No.	2021 / 01 / 06	