



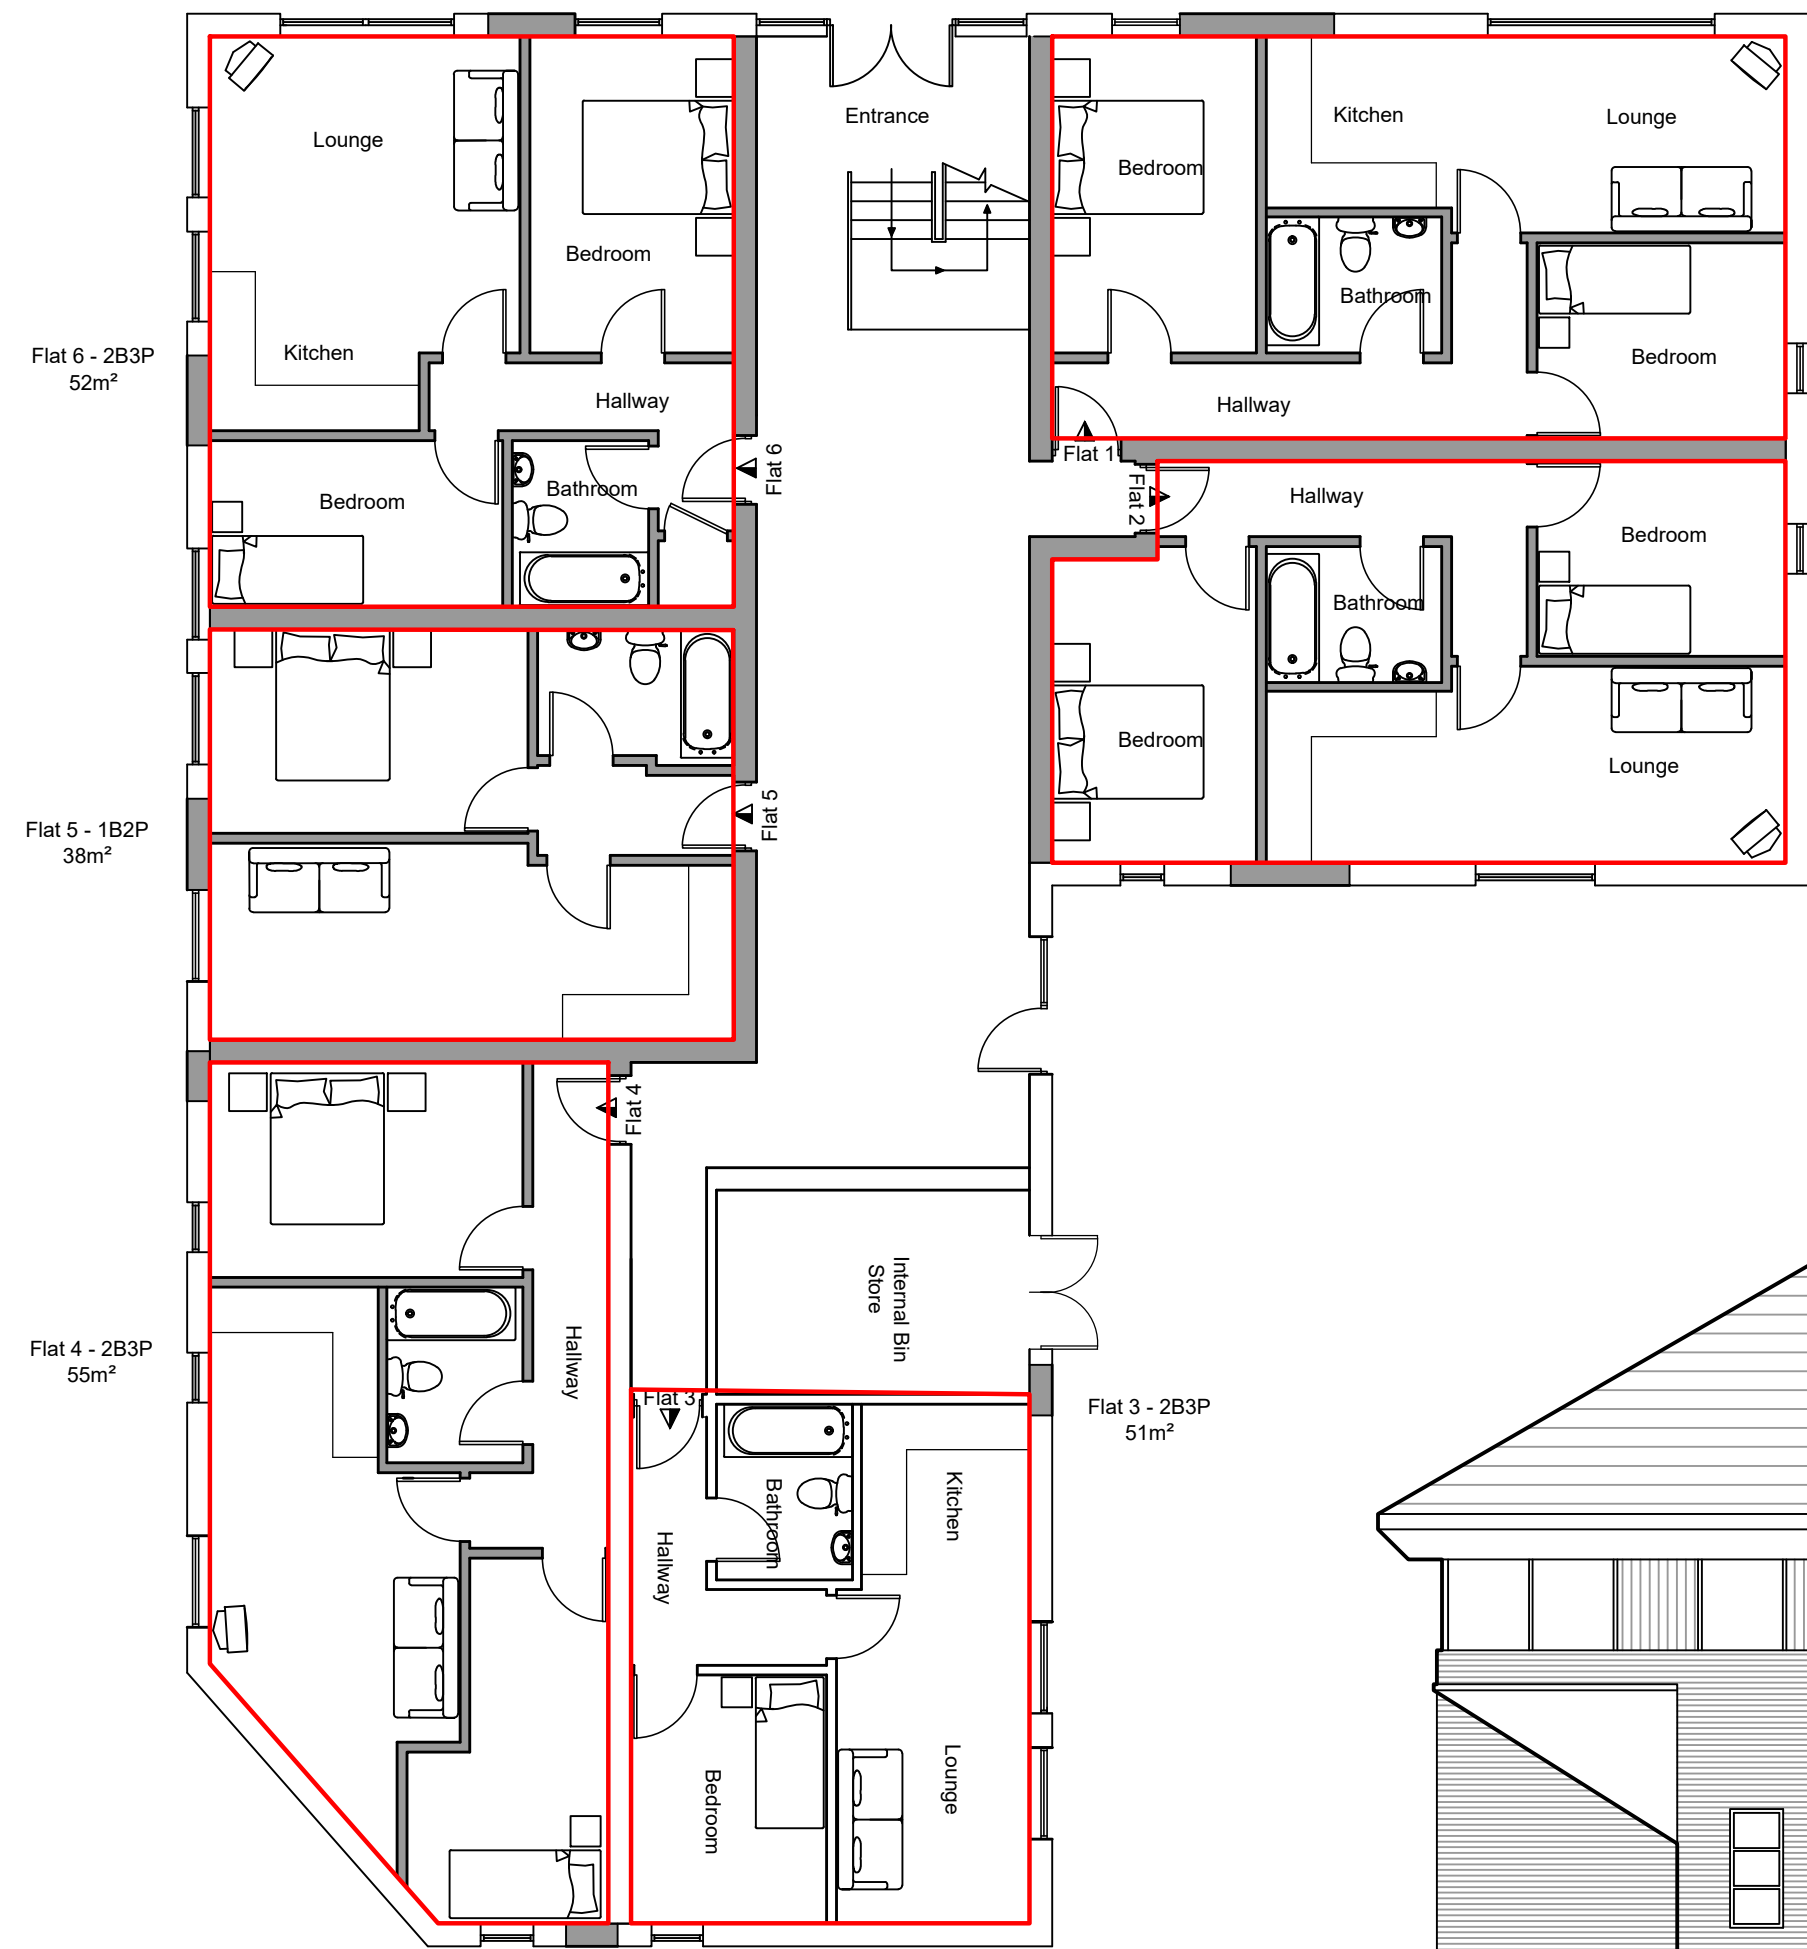

Ground Floor Outline

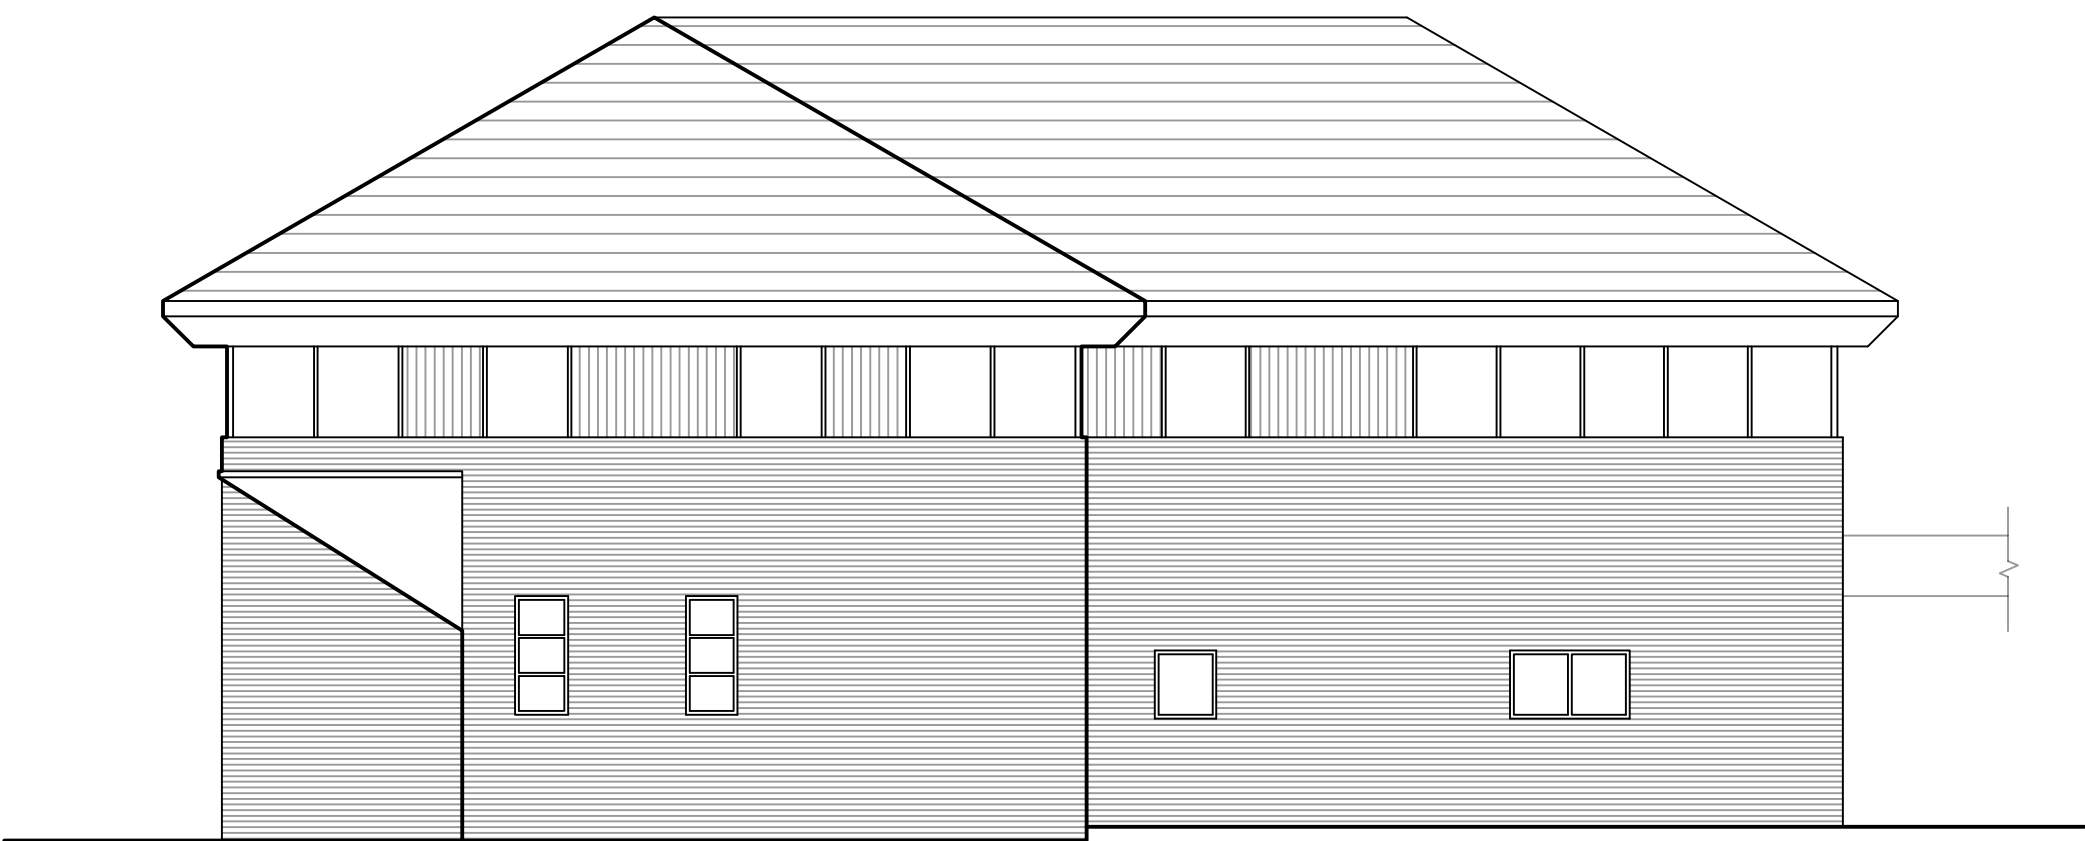


Front Elevation



Rear Elevation



First Floor Outline

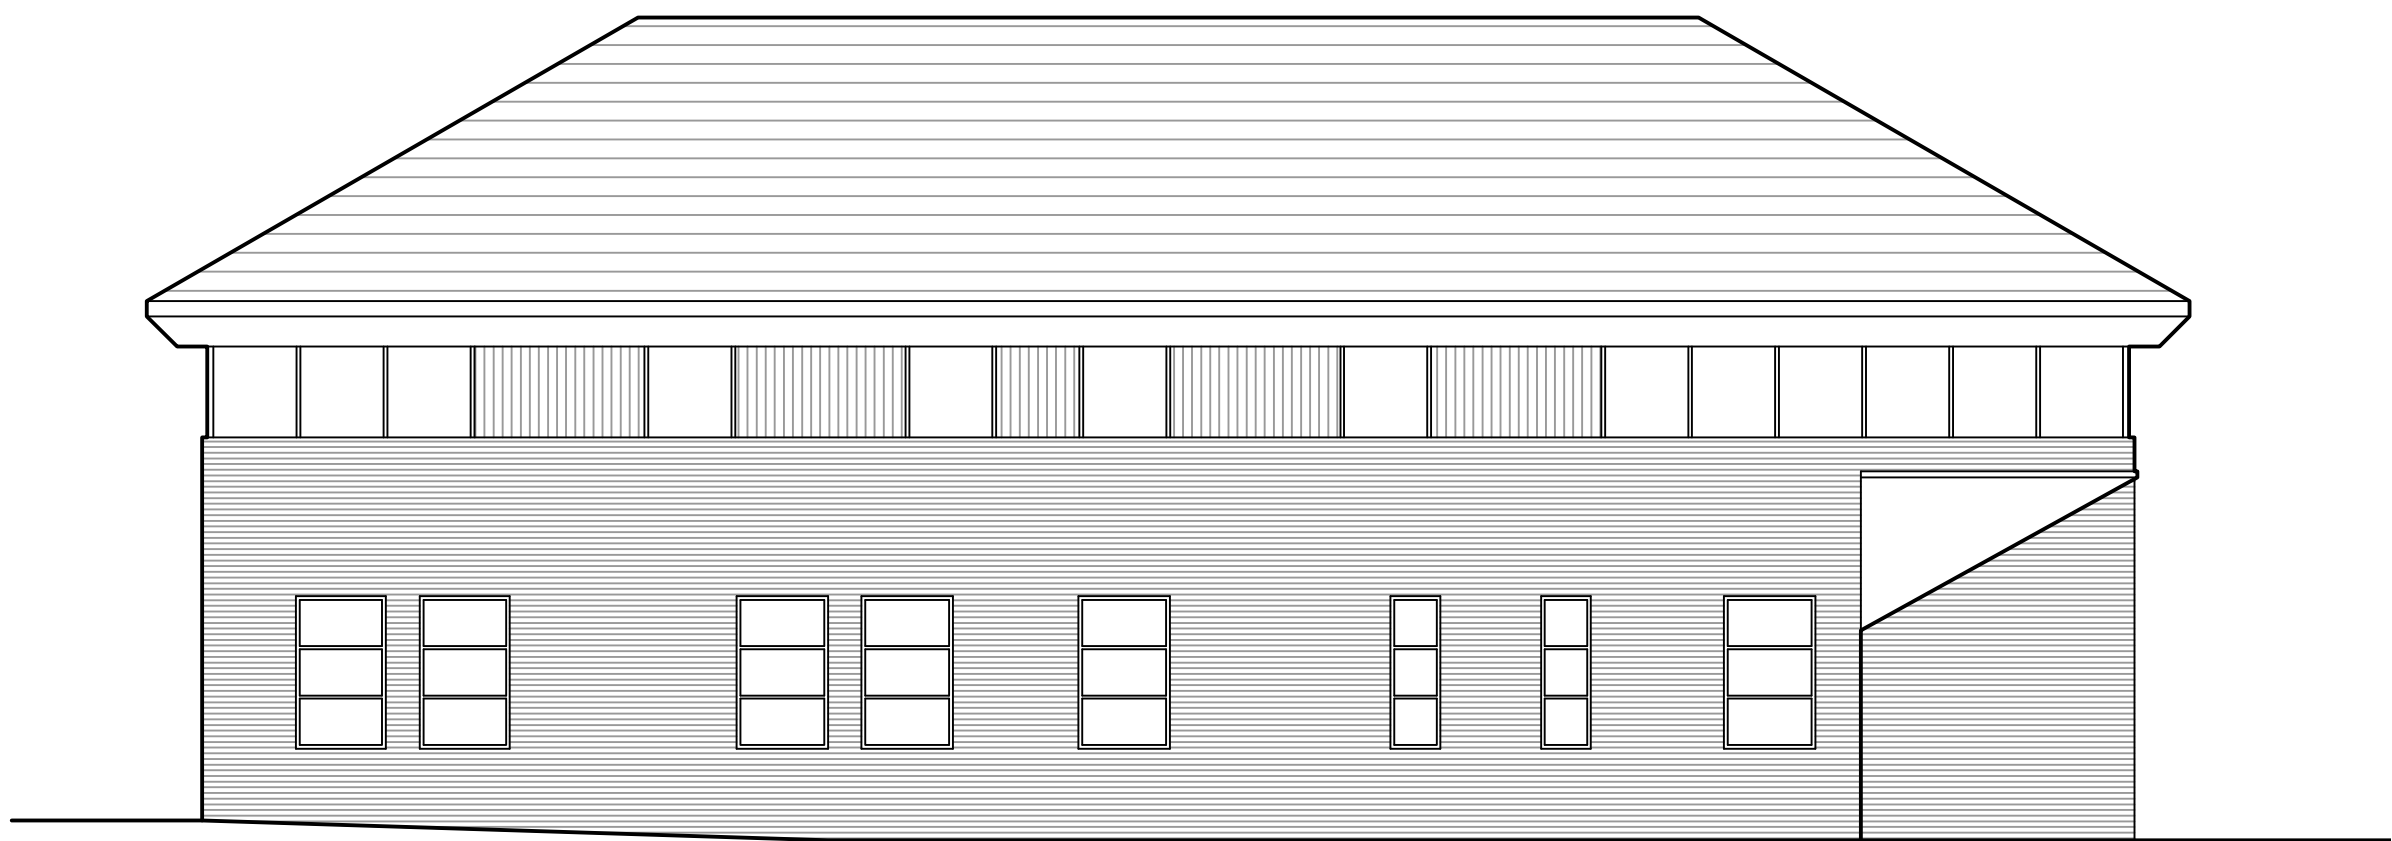

Elevation facing Carpark



Side Elevation



No.	REVISION	By	Date

No.	REVISION	By	Date

NOTES

1. Do not scale from this drawing take figured dimensions only.
2. Dimensions are in millimeters unless otherwise stated.
3. All dimensions to be checked on site.

STAGE

Planning

Client:

Aston Lane Ltd

Job Title:

Cymric House

Drawing Title:

Proposed Floor Plans and Elevations

Job No: 20/017	Drawing No: 002	Rev: 01	Drawn By: MM	Date: March 20
			Checked By: MM	Date: March 20
			Approved By: MM	Date: March 20
Scale: 1-100			A2	
Email: Morgandesignconsult@gmail.com				