



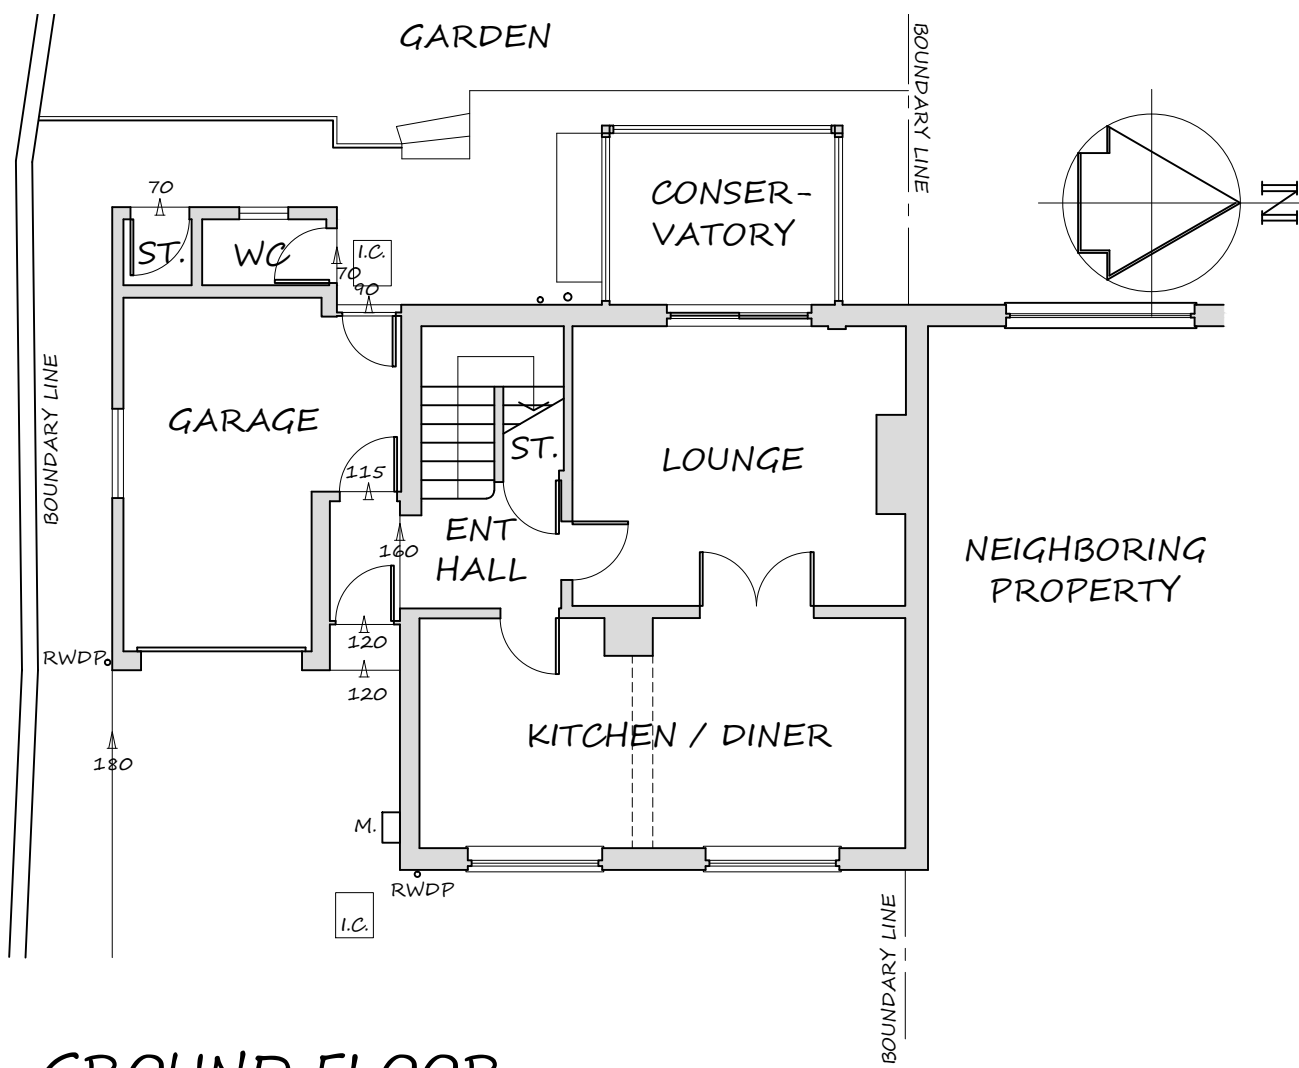

GROUND FLOOR
PLAN AS EXISTING

SCALE 1:100 @ A1

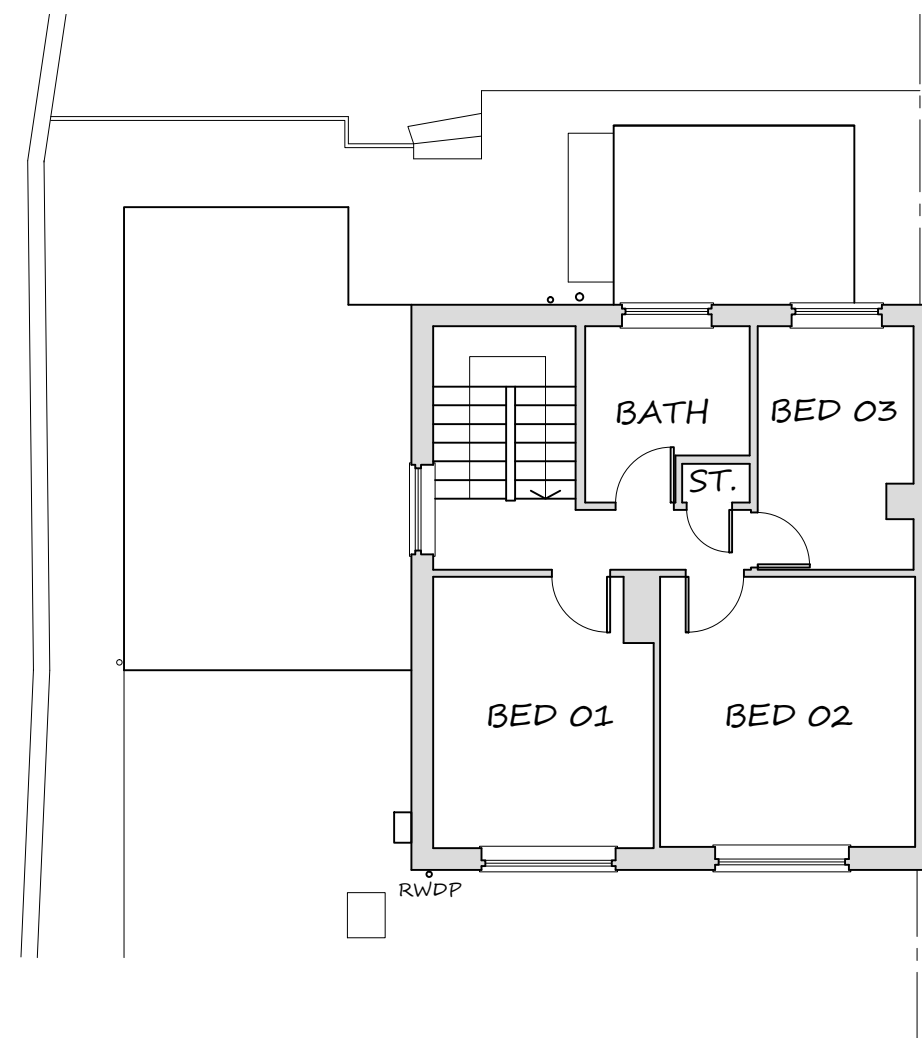


FIRST FLOOR
PLAN AS EXISTING

SCALE 1:100 @ A1



EAST ELEVATION
AS EXISTING

SCALE 1:100 @ A1

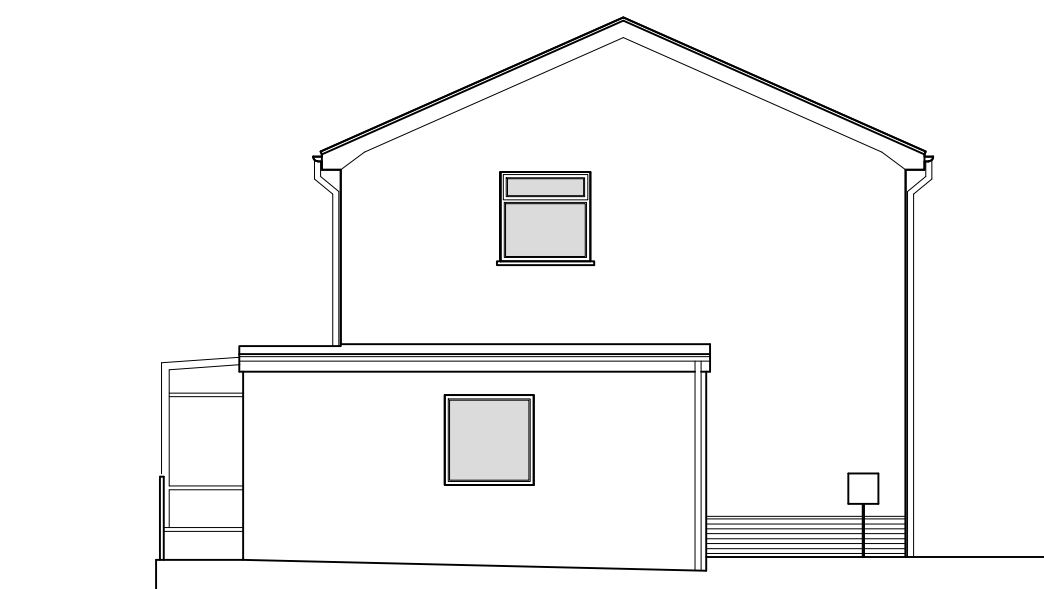


SOUTH ELEVATION
AS EXISTING

SCALE 1:100 @ A1




WEST ELEVATION
AS EXISTING

SCALE 1:100 @ A1

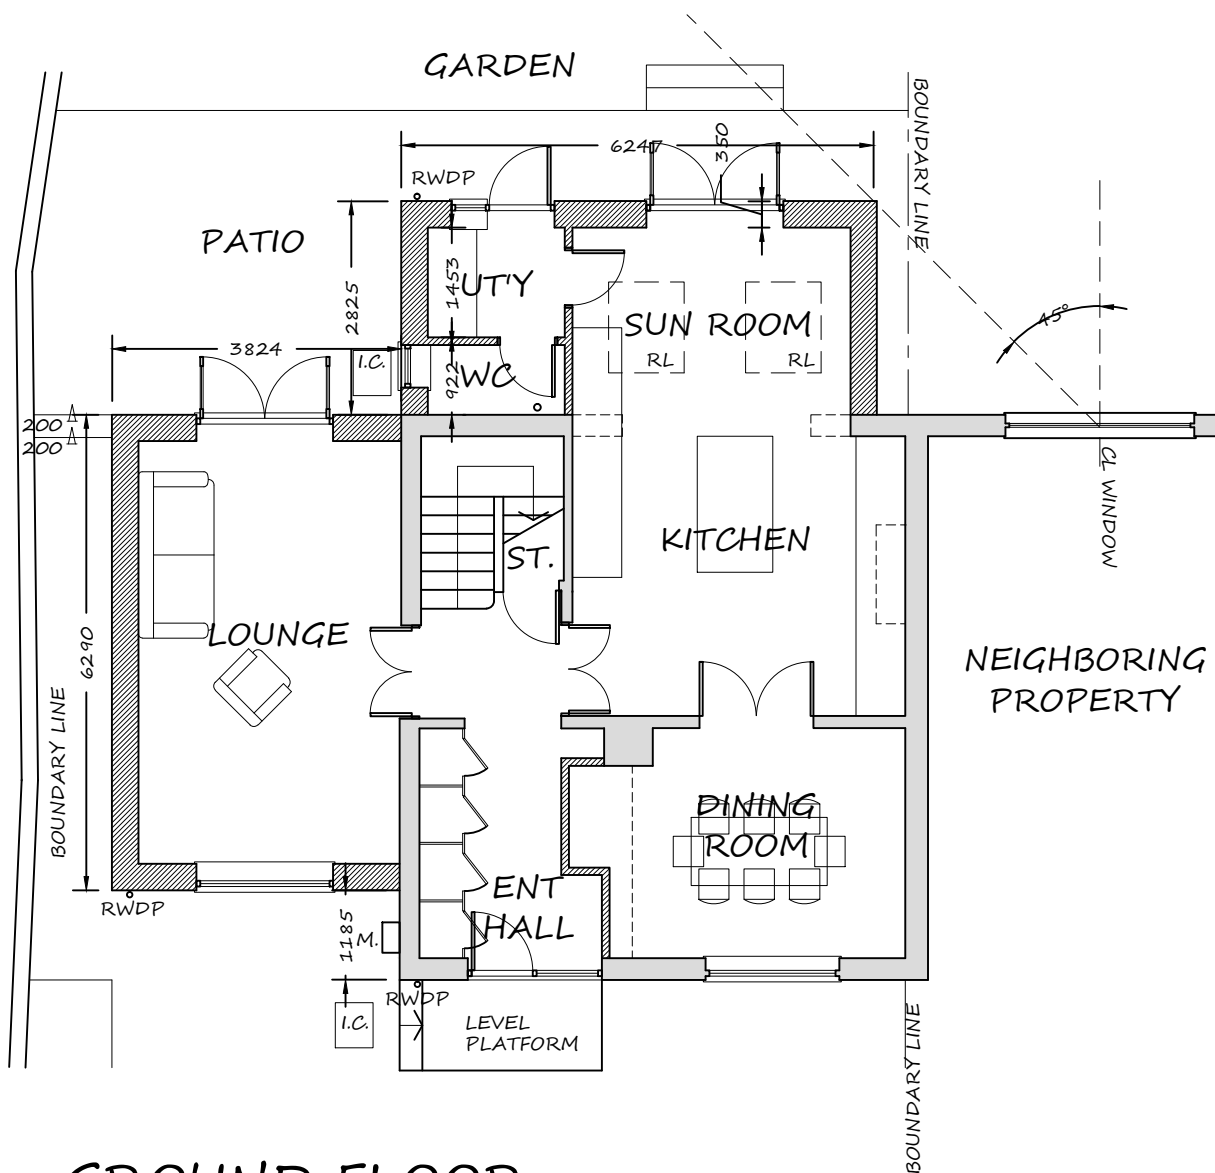

GROUND FLOOR
PLAN AS PROPOSED

SCALE 1:100 @ A1

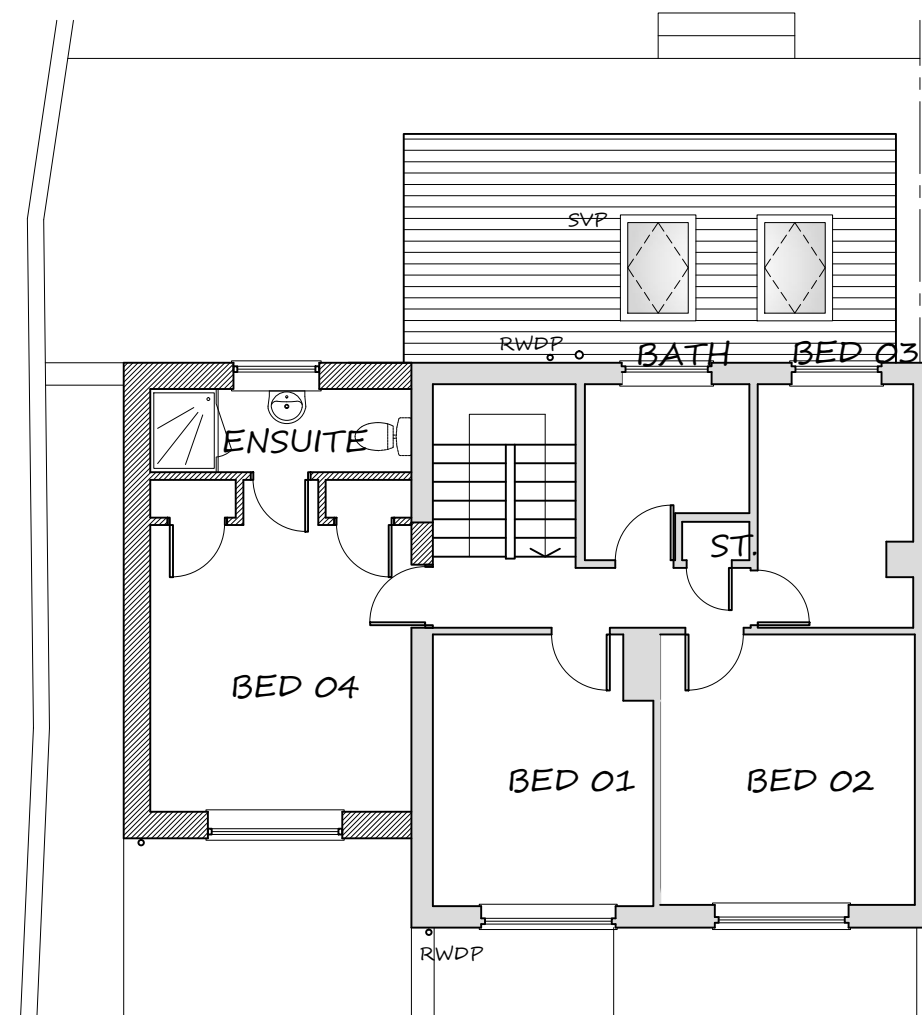


FIRST FLOOR
PLAN AS PROPOSED

SCALE 1:100 @ A1




EAST ELEVATION
AS PROPOSED

SCALE 1:100 @ A1

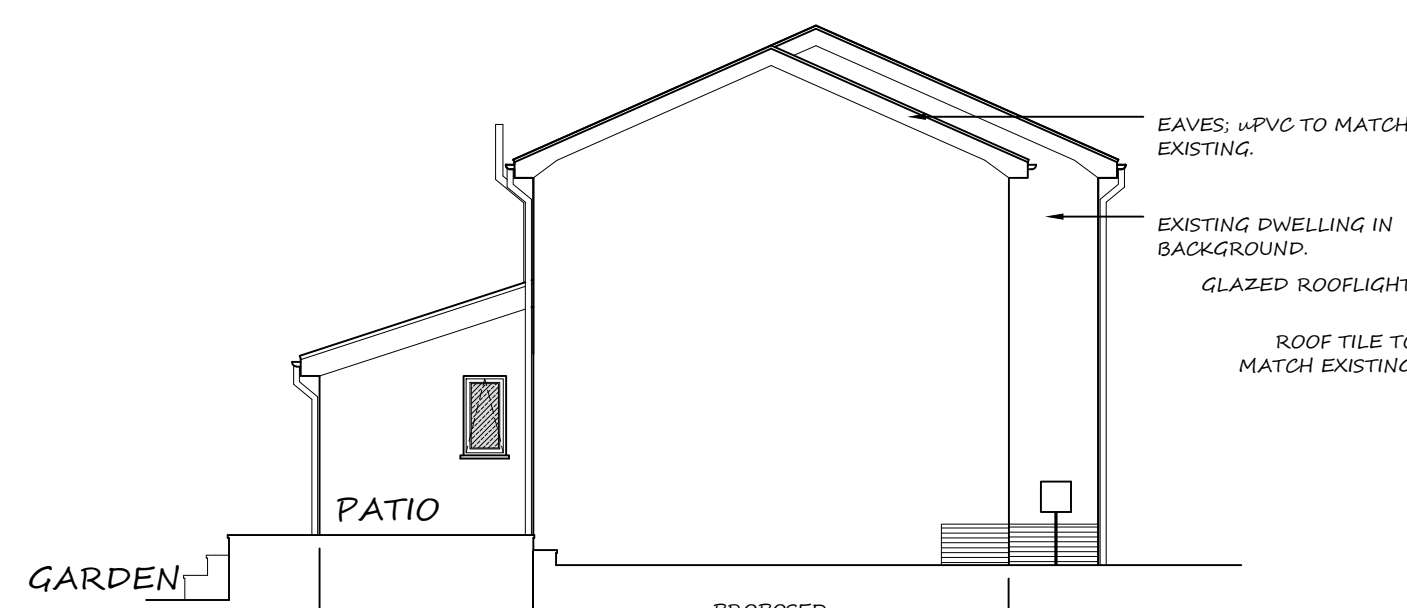



SOUTH ELEVATION
AS PROPOSED

SCALE 1:100 @ A1

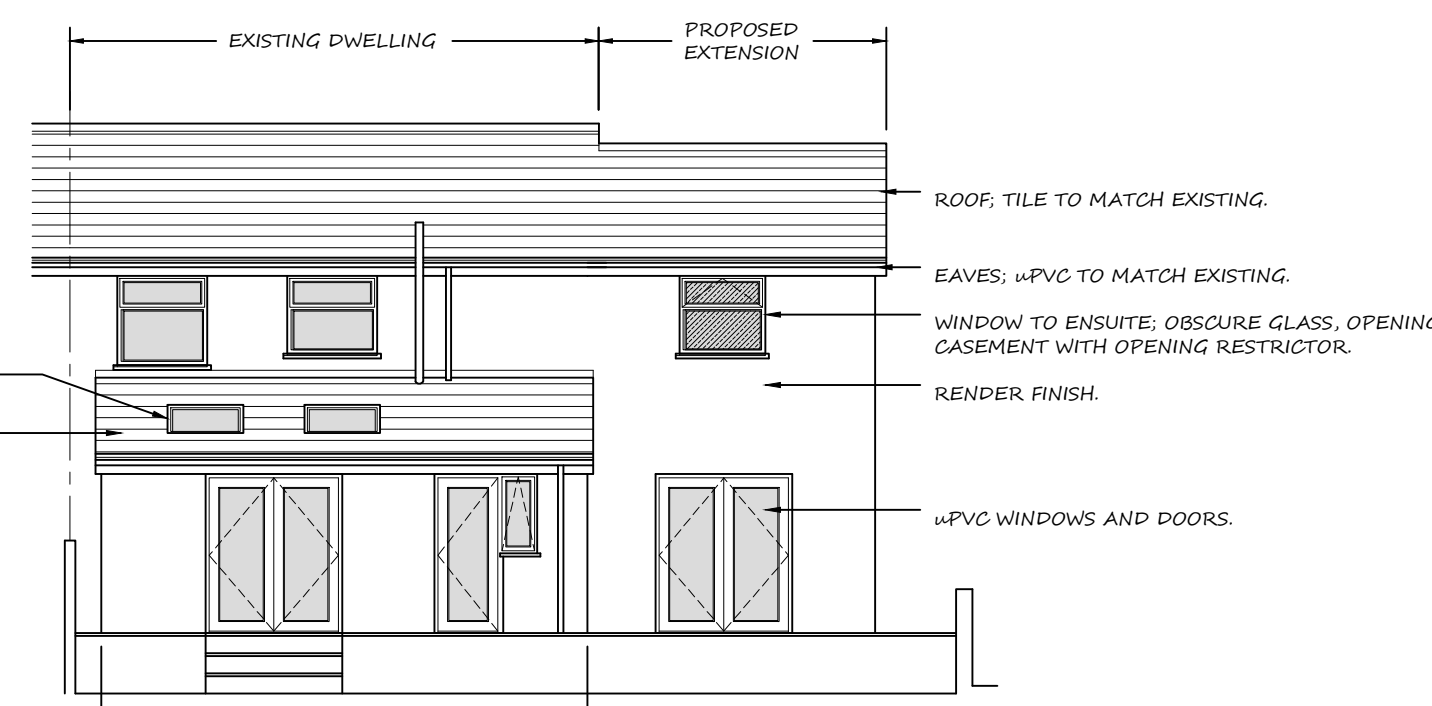


WEST ELEVATION
AS PROPOSED

SCALE 1:100 @ A1

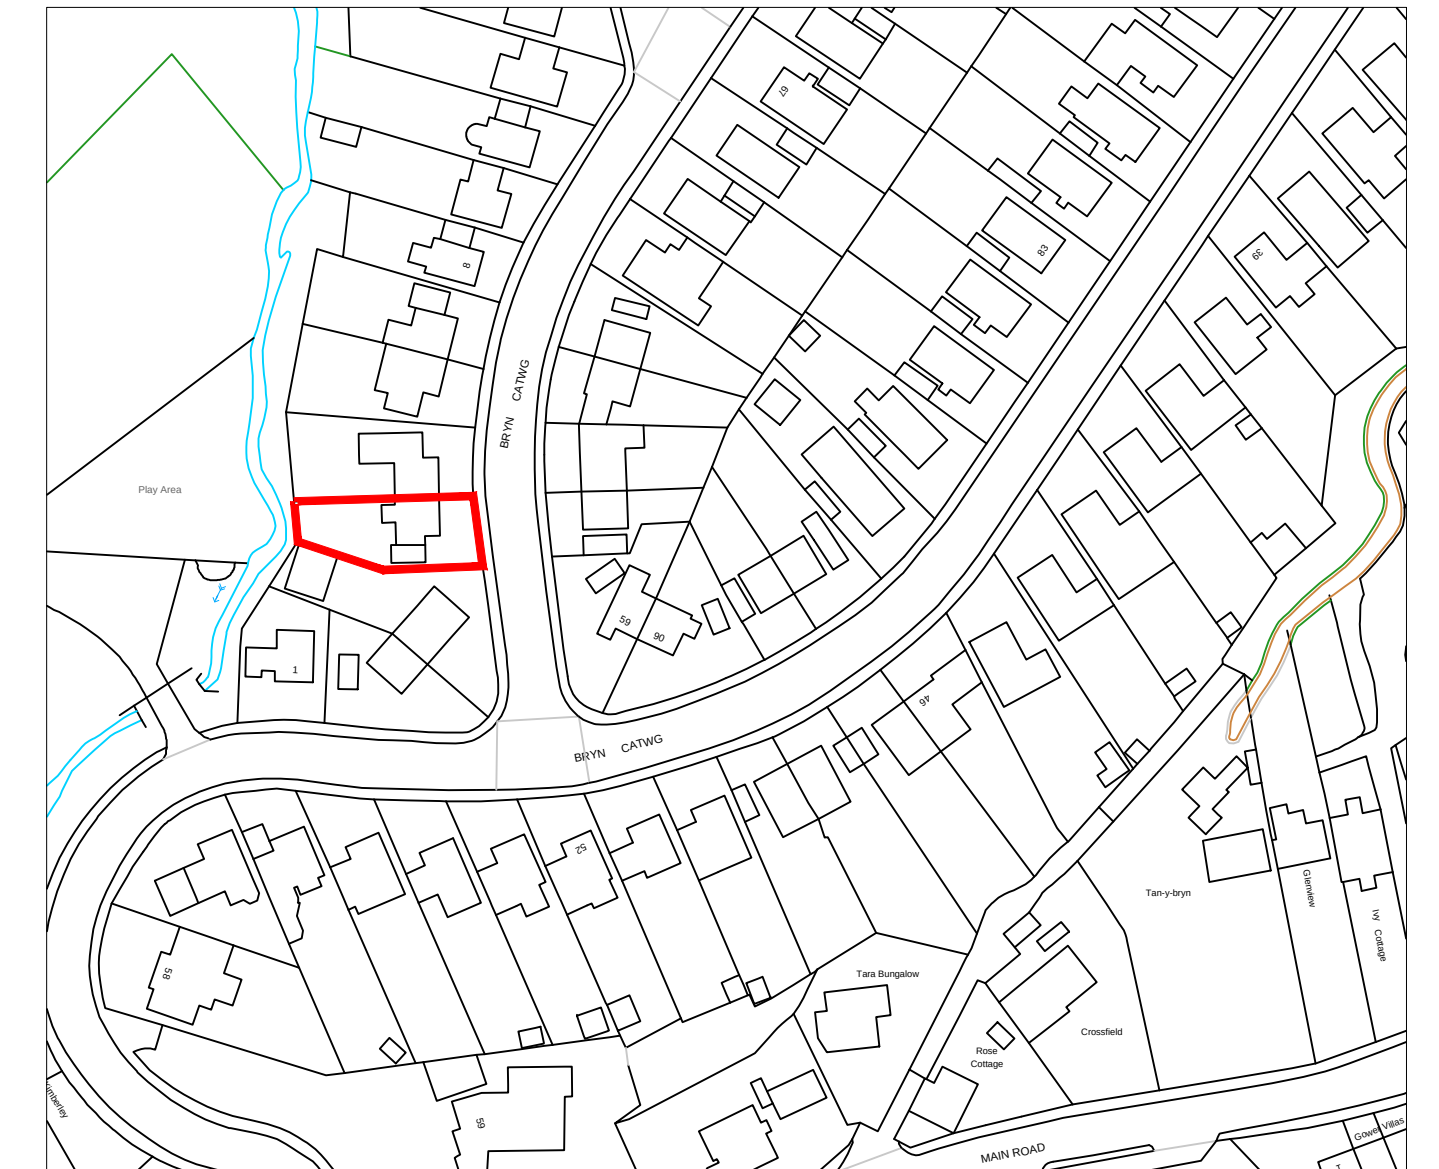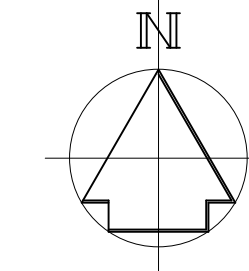

SITE LOCATION PLAN

SCALE 1:1250 @ A1

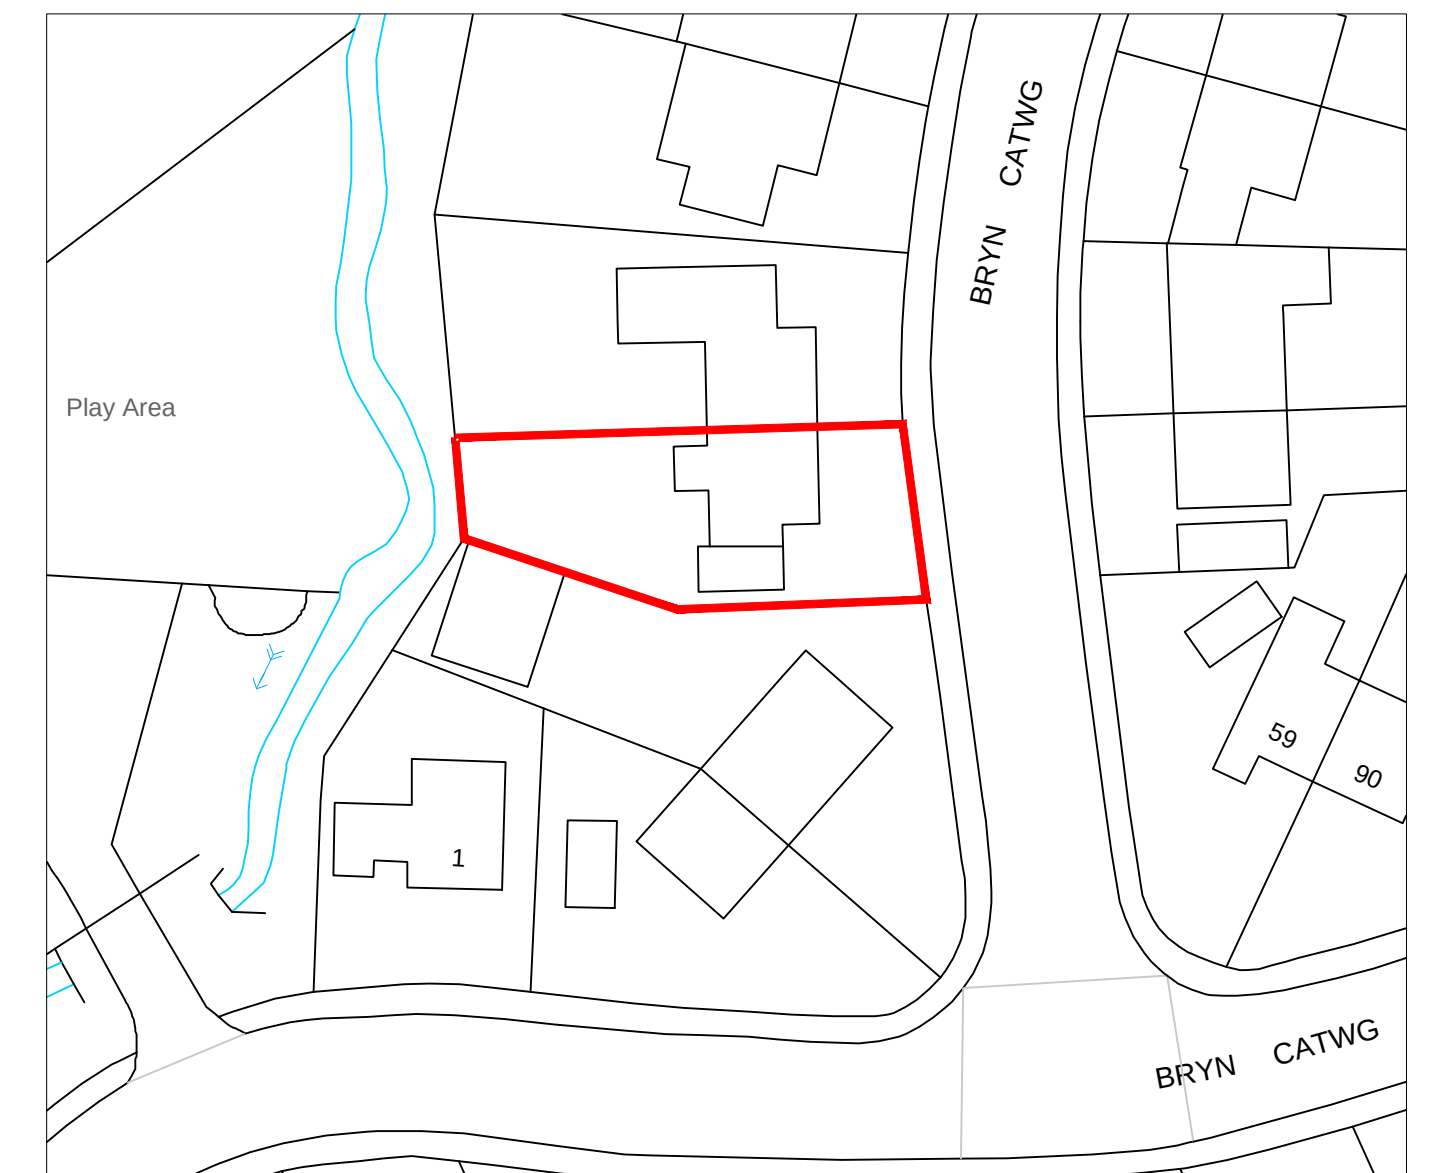

BLOCK PLAN

SCALE 1:500 @ A1

PROPOSED EXTENSION

4 BRYNCATWG CADOXTON,
NEATH, SA10 8BG

SITE LOCATION AND BLOCK PLAN
EXISTING AND PROPOSED PLANS
AND ELEVATIONS

APPLICANT: Mr S QUIGG

DWG: A01

A1 SHEET