



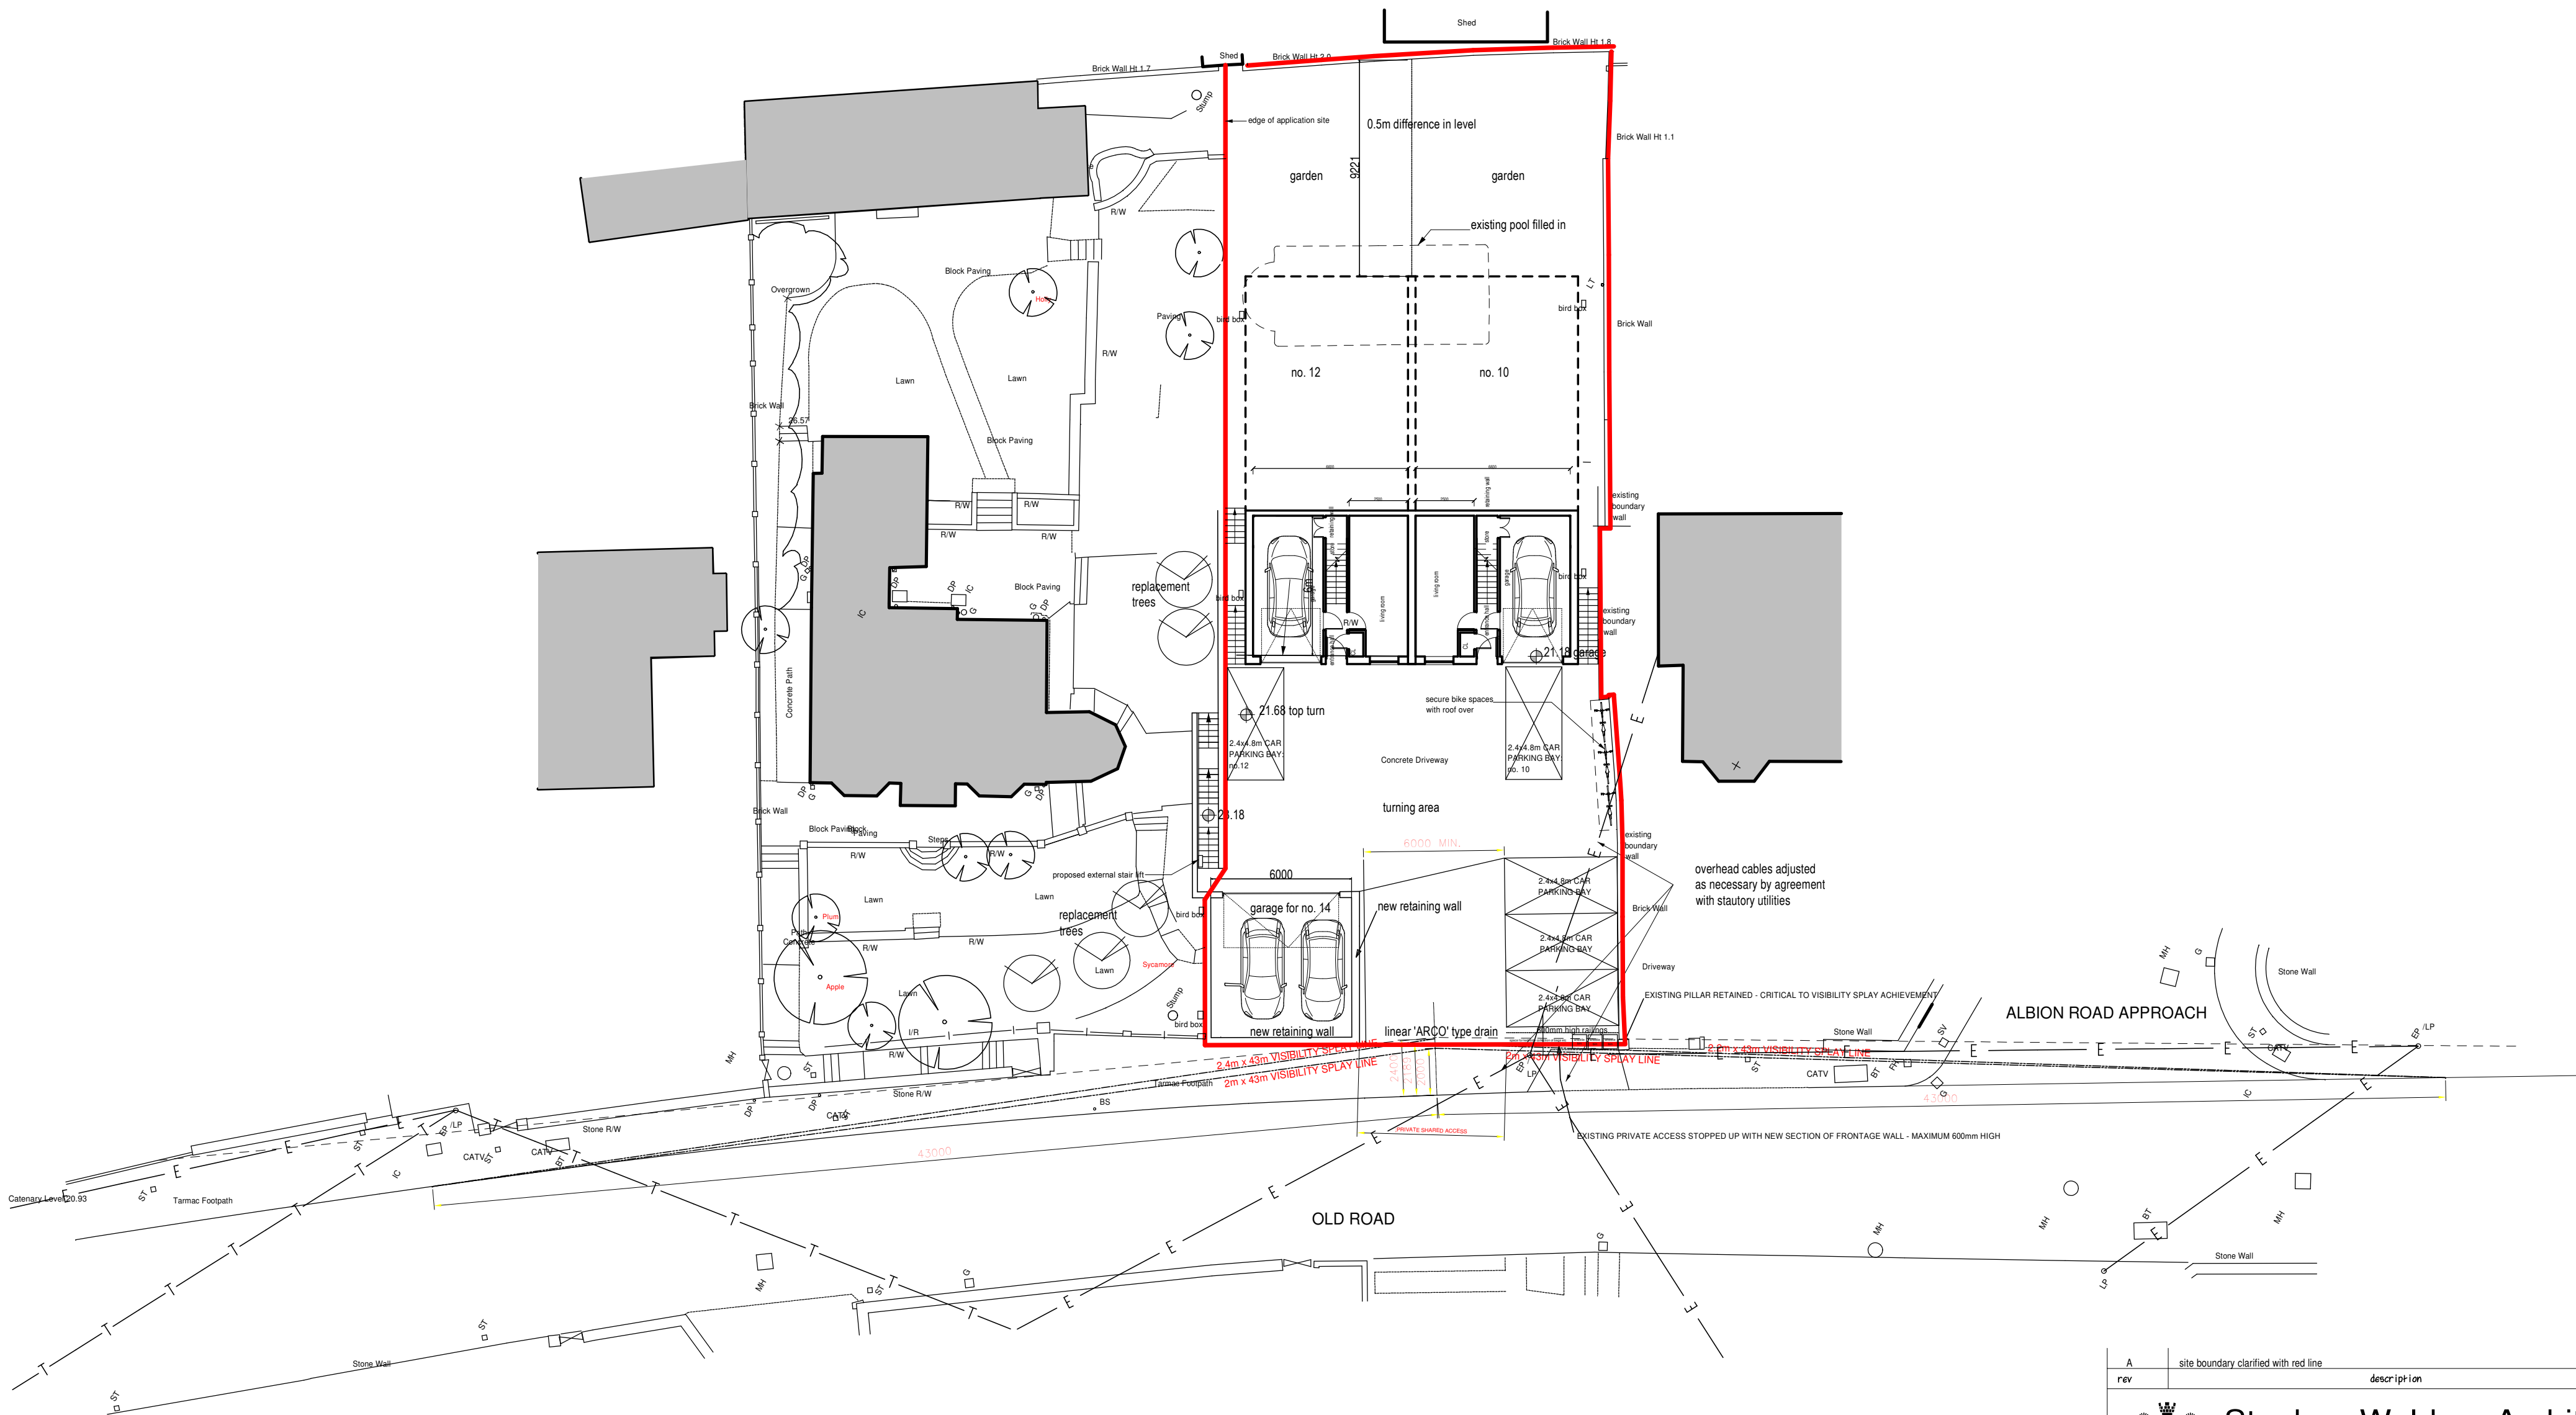

KEY
— E — Overhead Lines - Electric
— T — Overhead Lines - Telecom.

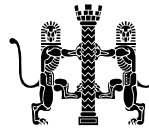

PROPOSED SITE PLAN

A	site boundary clarified with red line	SNBW	15.4.21
rev	description	author	date
 Stephen Waldron Architects Ltd 07584 056 714: 01685 647 618: enquiries@stephenwaldronarchitects.com: www.stephenwaldronarchitects.com			
client	Mr Fred & Mrs Tricia Best		
project	Houses, 14 Old Rd, Baglan. SA12 8TT		
drawing title	Proposed site plan		
drawing no.	2010.PLO1A	scale 1:200 @ A2	date 6.4.21
		signed SNBW	