



Superseded


Proposed Ground Floor Plan

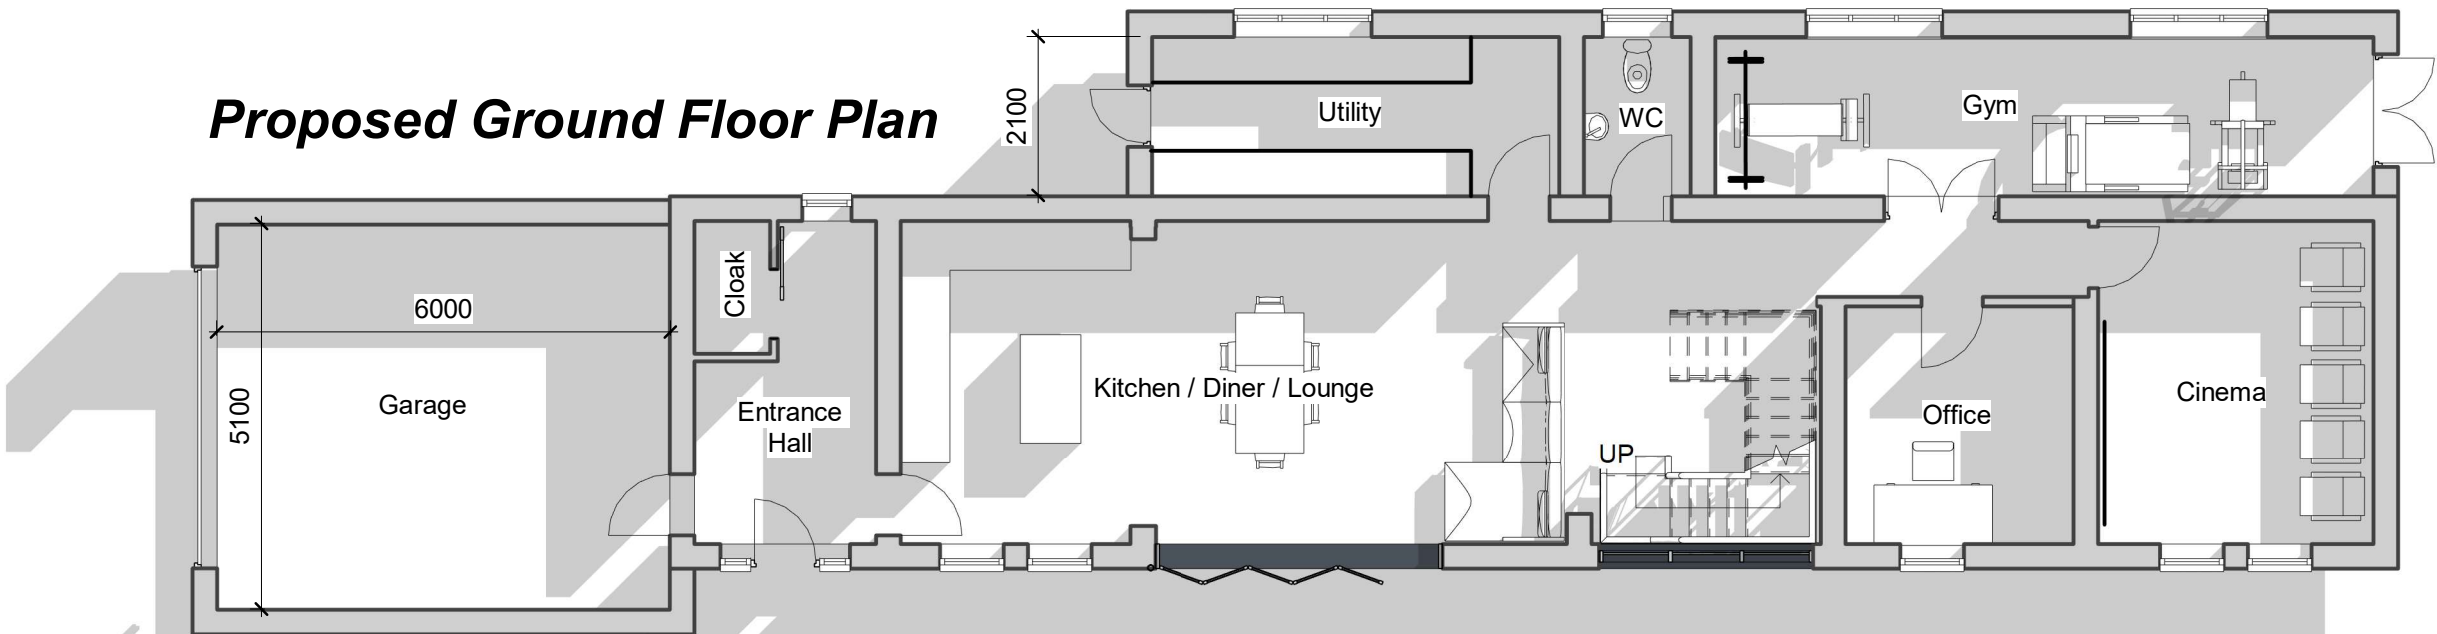

Proposed First Floor Plan

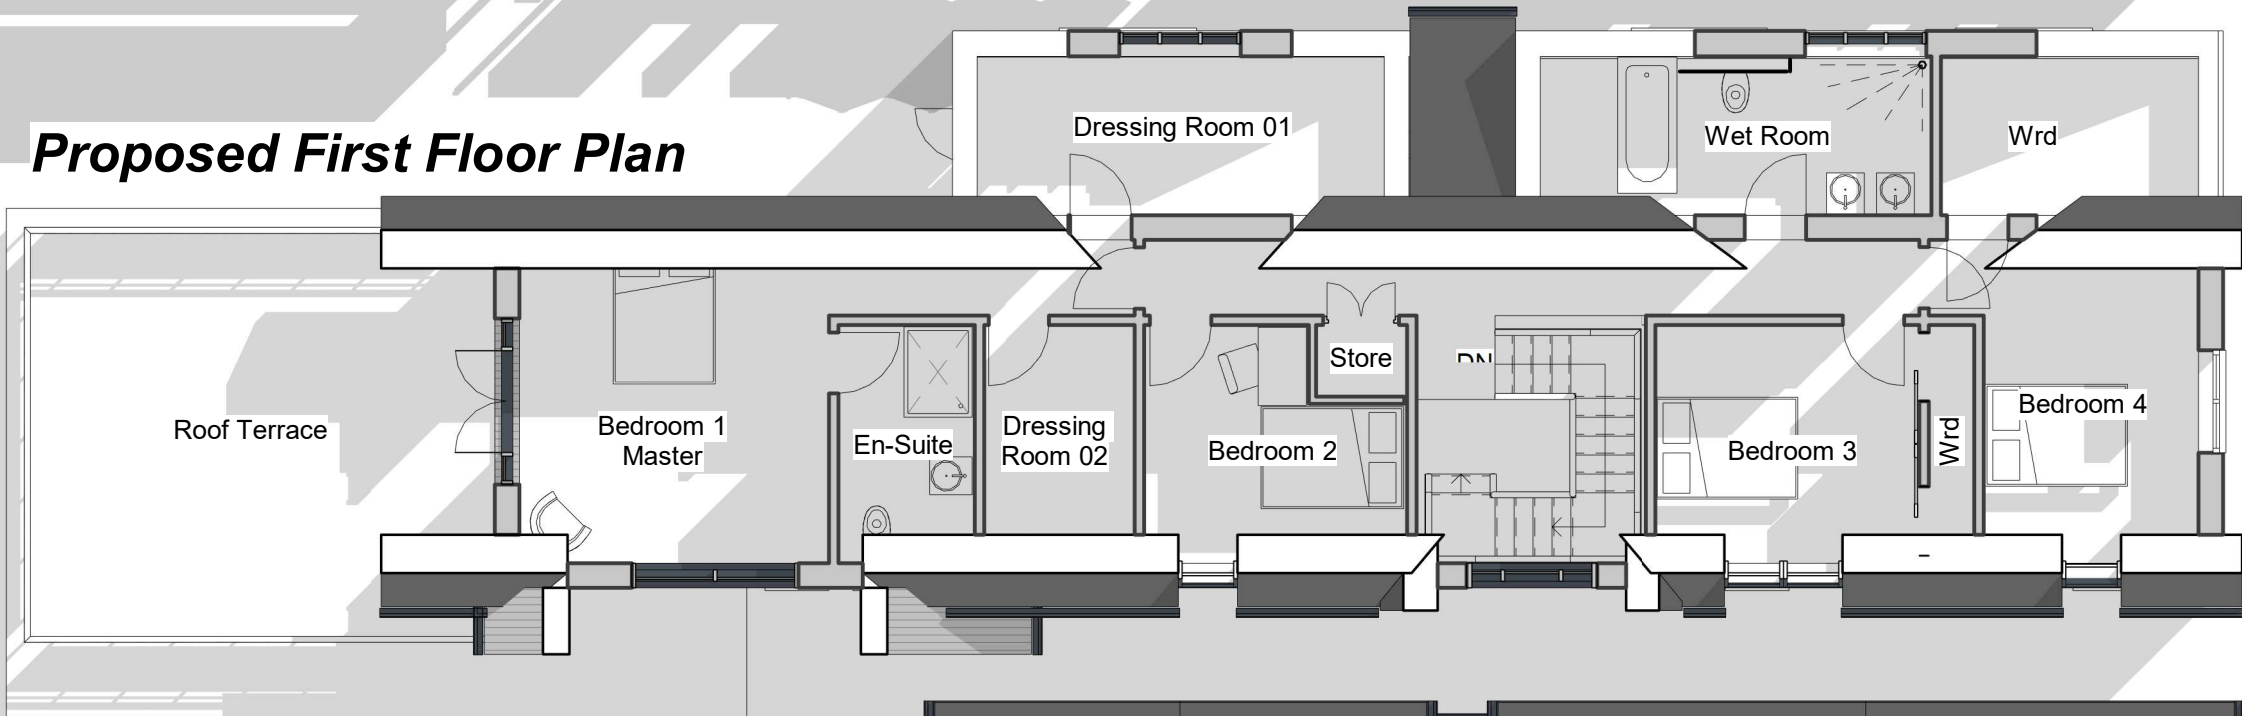

Proposed Roof Plan

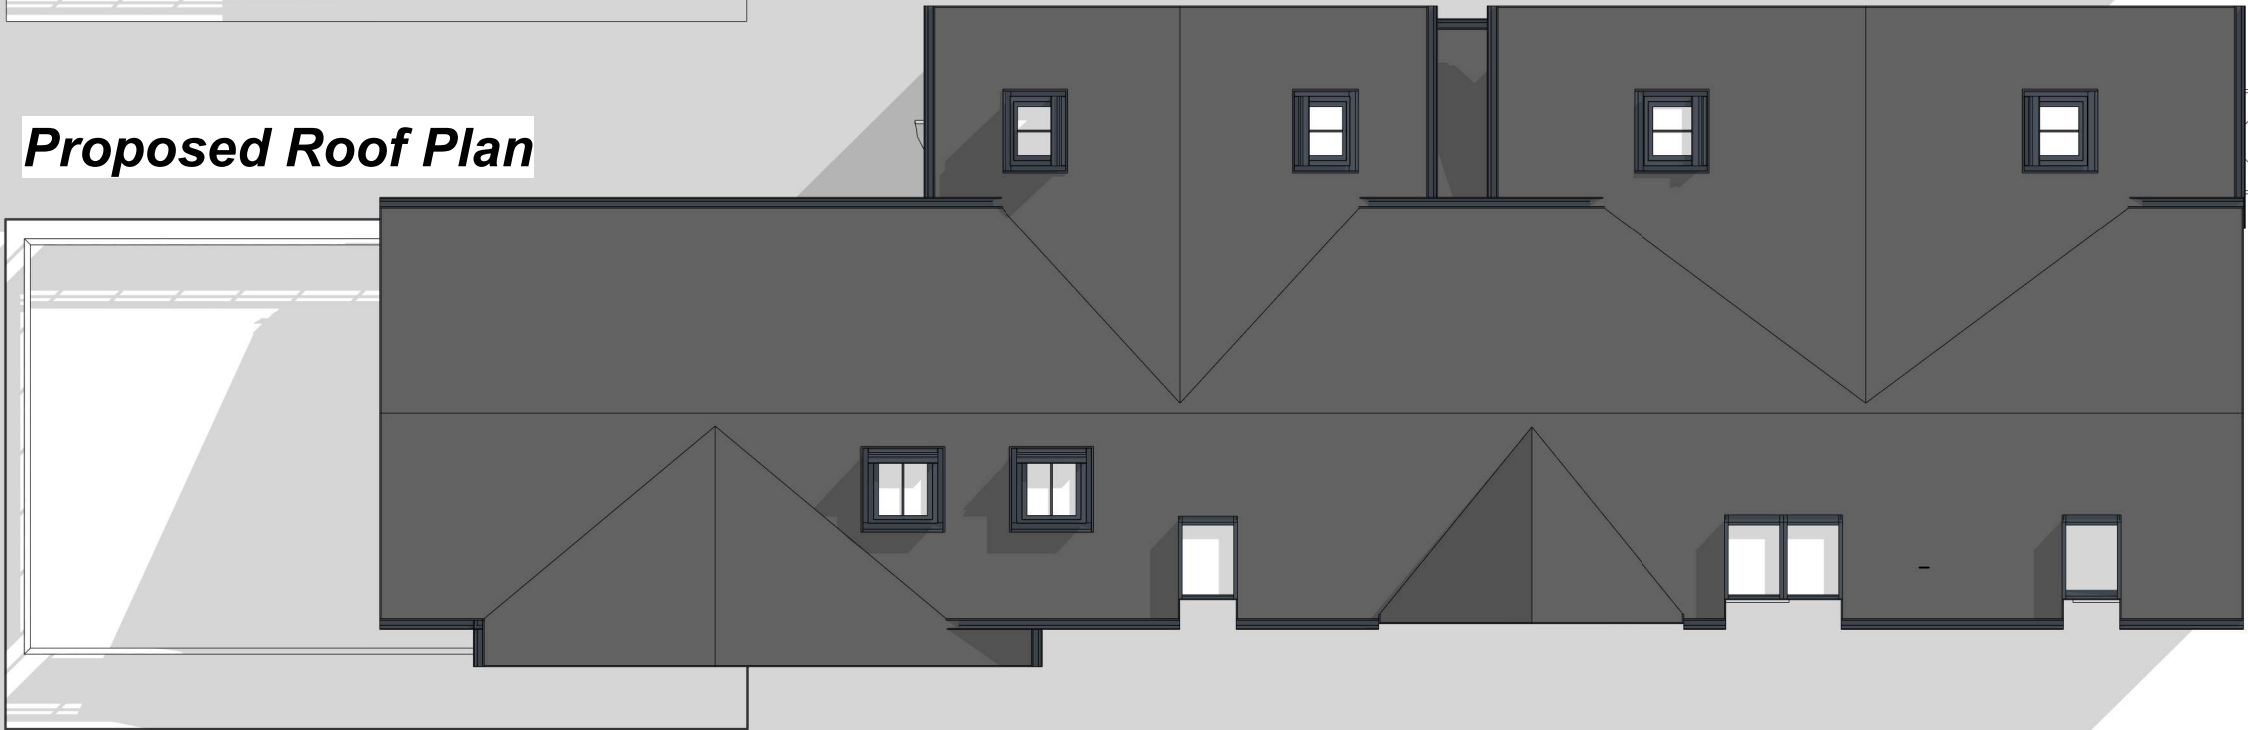

NOTES:



DRAWING STATUS

Planning

PROJECT

3 Fernfield, Baglan - Bungalow Conversion

TITLE

Proposed Floor Plans

CLIENT

Mr & Mrs R Hibbard

DRAWN BY

Gareth Owen

DATE

15.04.21

SCALE (@A3)

1 : 100

PROJECT NO.

GOCD RH01

DRAWING NO.

B001

REV

P2

GO CONCEPT DESIGNS LTD, 9 DARWIN RD, PORT TALBOT, SA12 6BT
gareth@goconceptdesigns.co.uk sdrama@goconceptdesigns.co.uk