


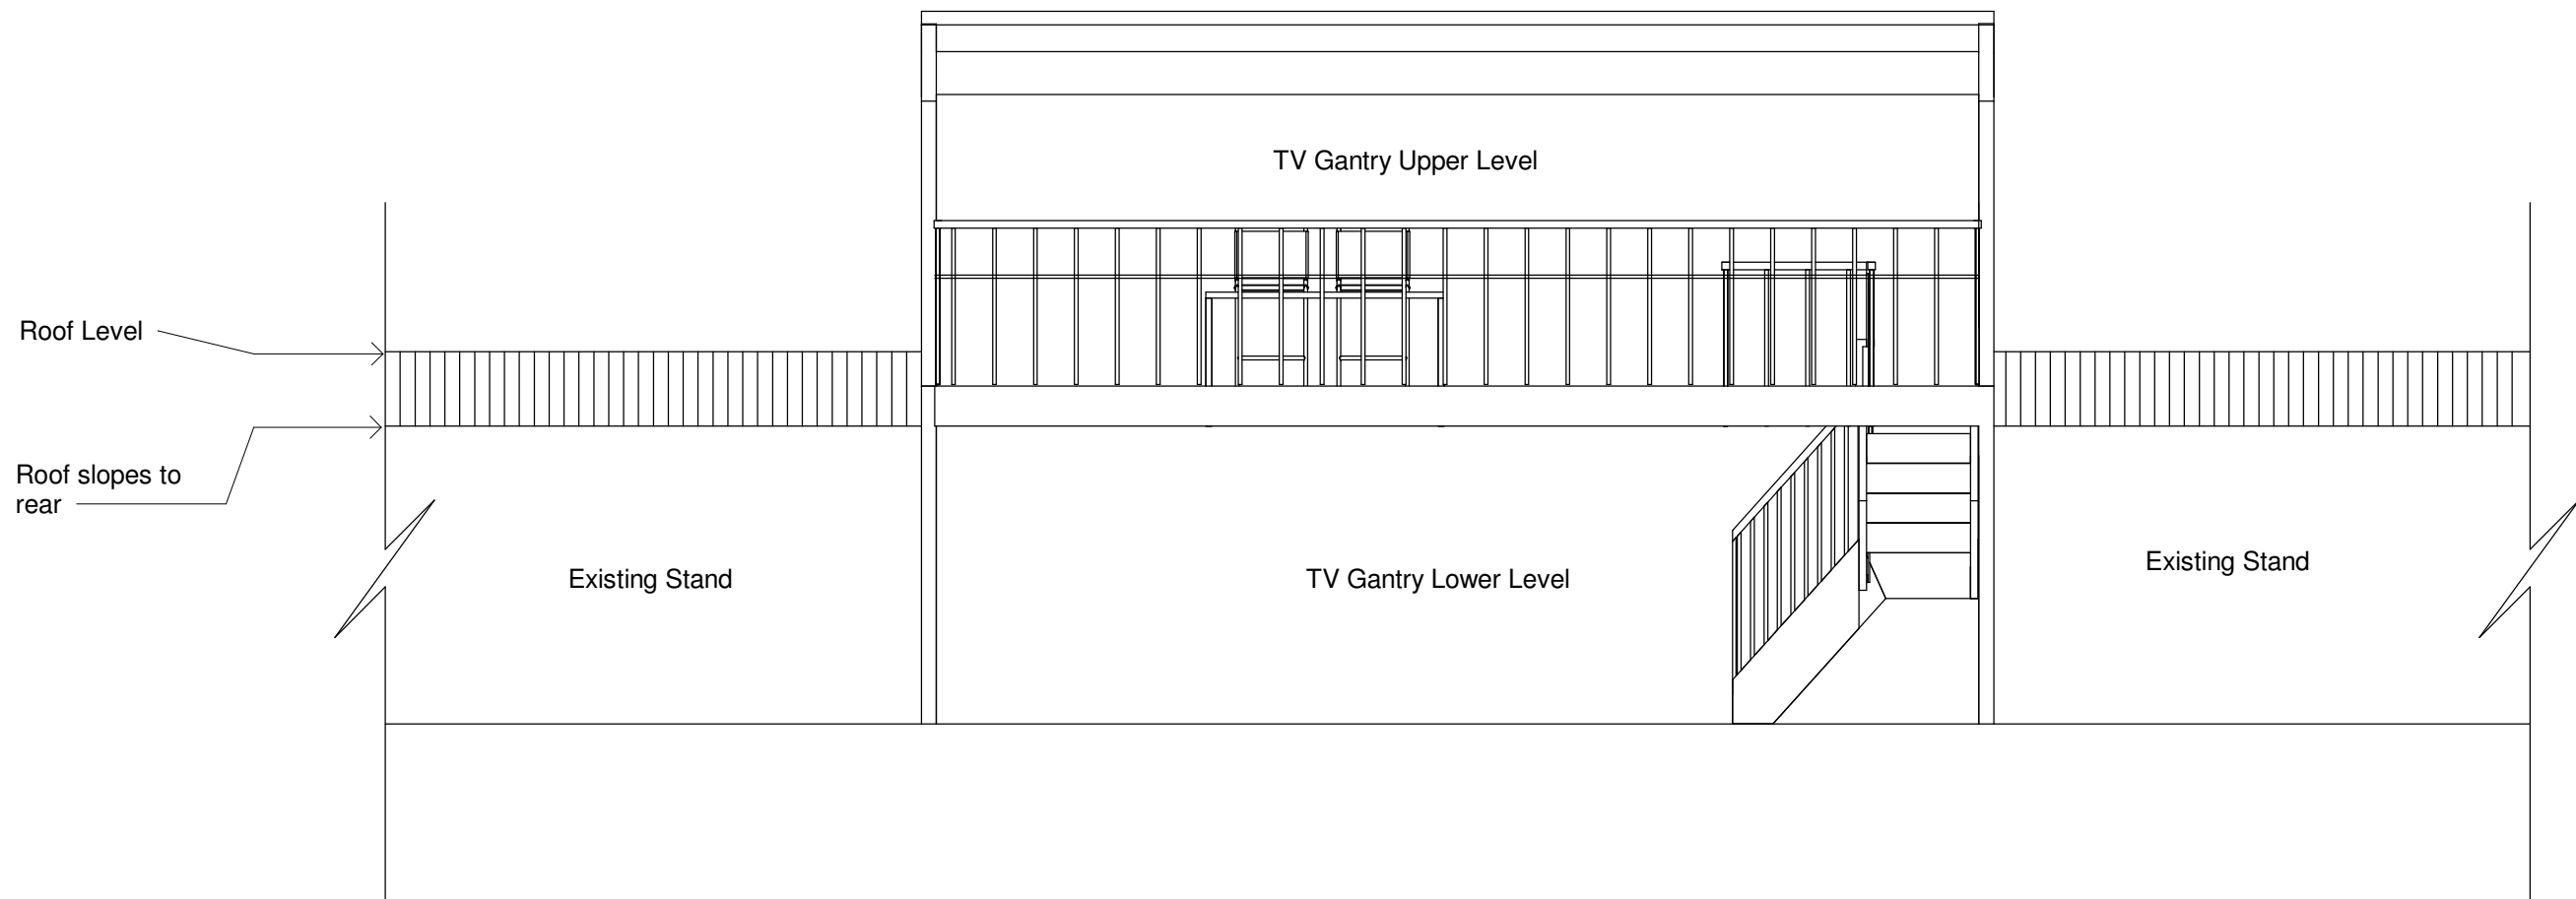

Front Elevation in relation to existing stands
1 : 50

	No.	Description	Date	 www.ccs-solutions.co.uk				PROJECT		TV Gantry		CLIENT			Llansawel AFC		
								SHEET				In relation to exsiting stand		Date 08/03/2021			Project number 08032021
				CODE	STATUS	SUITABILITY DESCRIPTION	PURPOSE OF ISSUE			Drawn by CCS	DRWAING NUMBER A303		REV A				
										Checked by CCS							