



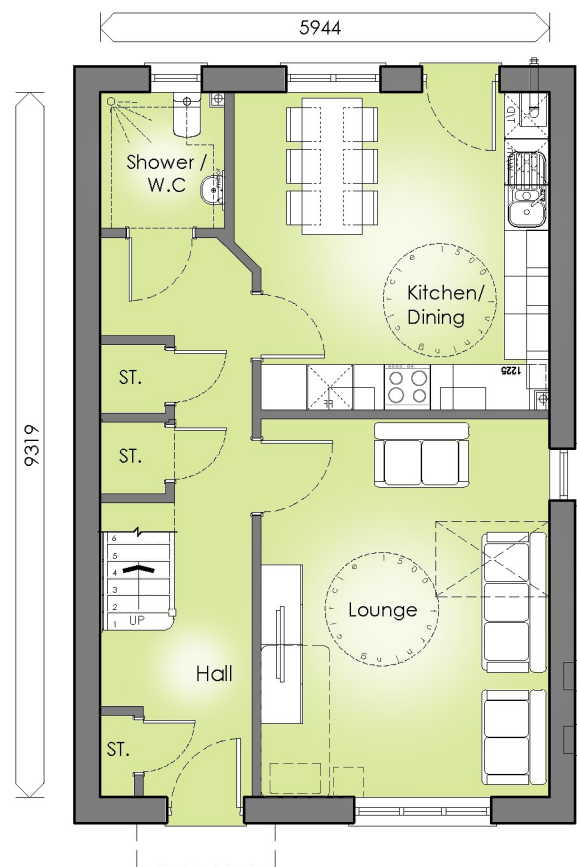

GROUND FLOOR PLAN
(G.I.A = 110.78 m²)

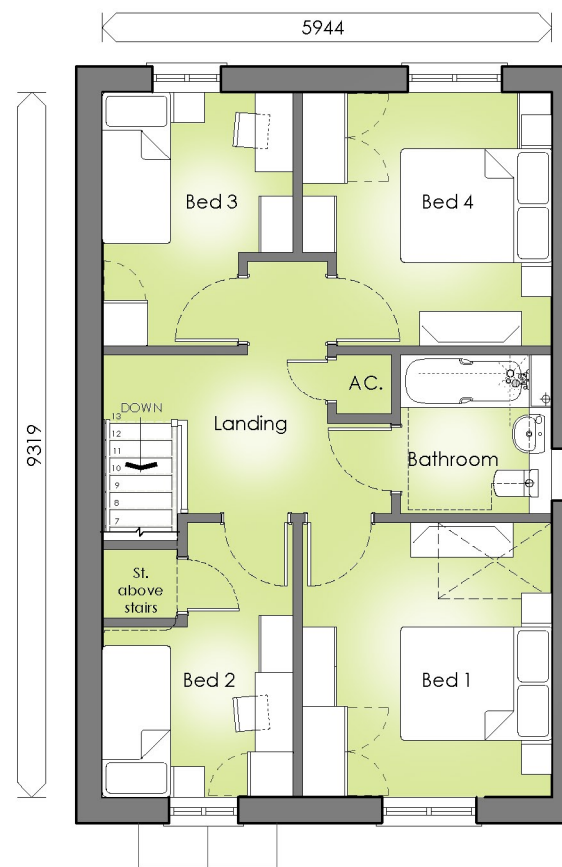

FIRST FLOOR PLAN

Status: Concept

This drawing is copyright and its use or reproduction without the permission of Spring Design Consultancy Limited. All rights are reserved until invoices are paid in full. No responsibility will be taken for any design used for construction prior to receipt of relevant approvals.

rev	date	description

by

Drawn: WWM Client: Jones Brothers & Tai Tarian

Checked: 2430 Project: Meadow Road, Neath

Date: Jan 2021 Title: H.T 641 Detached Floor Plans - Plot 01

Scale: 1:100@A3 Ref: 2430-(02)233

Rev: -

spring
design

Unit 2 Chapel Barns | Merthyr Mawr
Bridgend | CF32 0LS | 01656 656267
mail@spring-consultancy.co.uk