


# GaragePlans.co.uk

1 Thorndale Road North, Hillsborough Road, Carryduff, Belfast BT8 8HY.  
Tel: 028 9081 4106 Mobile: 077 2007 7465 E-mail: [info@garageplans.co.uk](mailto:info@garageplans.co.uk)

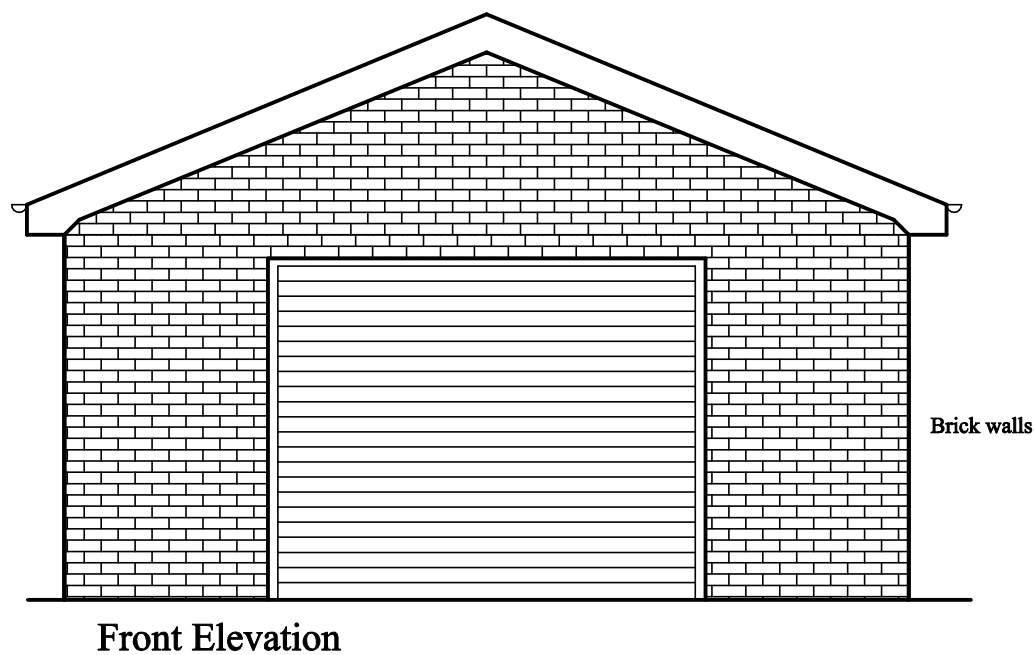


**Standard Garage 5m x 6m  
(5.6m x 6.6m Externally)  
Plan Set No 5060A22LSBS  
Serial Number: 220361531135**



NOTE: All electrical work required to meet the requirements of Part P (electrical safety 2013 Edition) in England must be designed, installed, inspected and tested by a qualified installer.

ELECTRICAL SYMBOLS


- 
- INCANDESCENT LIGHT FITTING CEILING  
OUTLET
- 
- ONE WAY SWITCH
- 
- TWO WAY SWITCH
- 
- INTERMEDIATE SWITCH
- 
- PULL SWITCH
- 
- UNSWITCHED SOCKET OUTLET
- 
- SWITCHED SOCKET OUTLET
- 
- MULTIPLE SWITCHED SOCKET OUTLET
- 
- 20A D.P. SWITCH WITH FLEX OUTLET

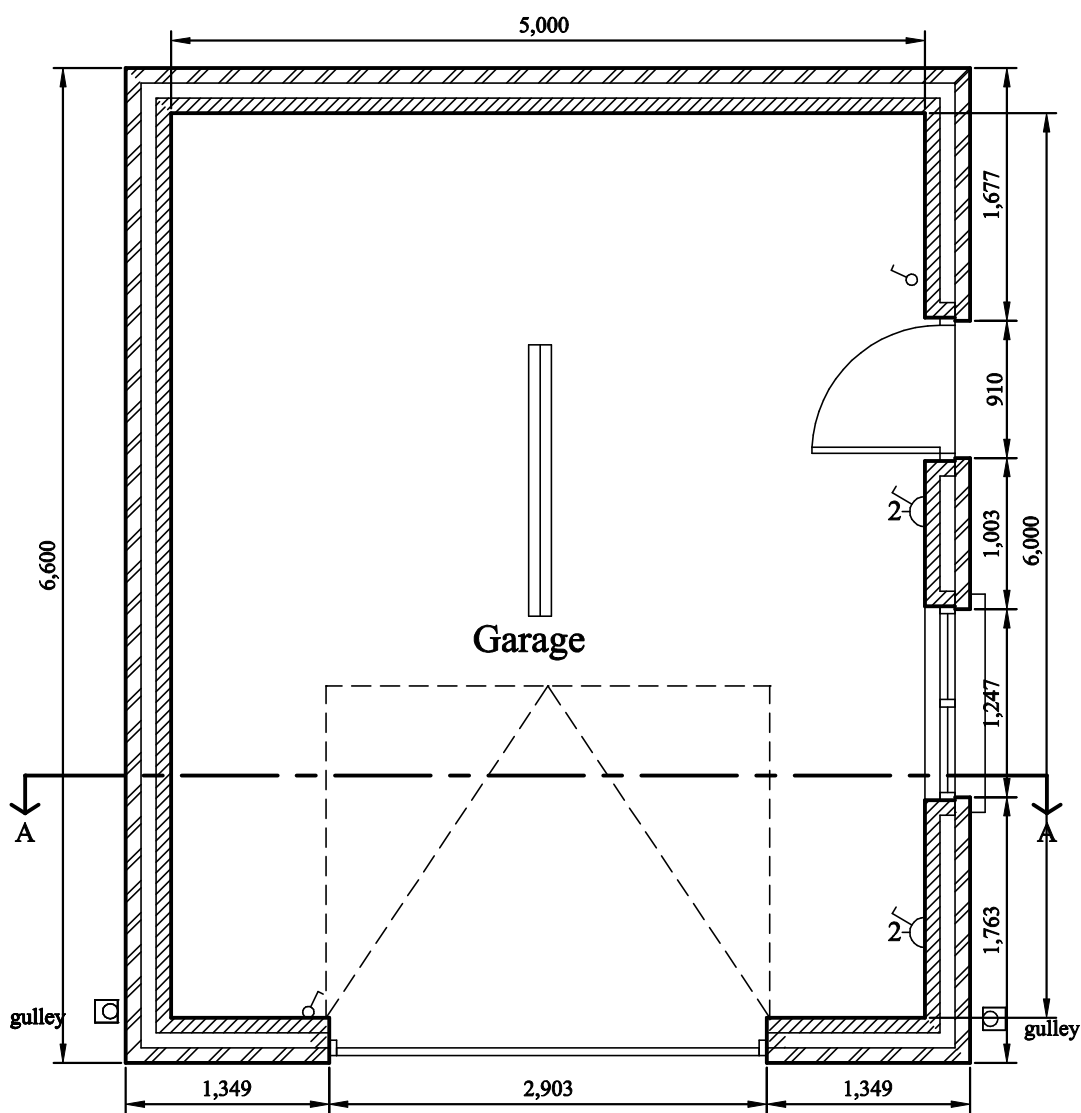

Plan

connect new storm water gully  
to existing storm drainage system

| Specification          |                                                        |
|------------------------|--------------------------------------------------------|
| Heading                | Option                                                 |
| Roof Finish            | Natural slate as D                                     |
| Roof structure         | See Section                                            |
| Roof pitch             | 22.5 Degrees                                           |
| Ceiling Joists         | See Section                                            |
| Roof Insulation        | N/A                                                    |
| Ceiling Insulation     | N/A                                                    |
| Gutters                | 100mm half round PVC as 1A                             |
| Eaves and Fascias      | D                                                      |
| Valley's               | N/A                                                    |
| Dormers                | N/A                                                    |
| External Walls         | 300mm brick cavity walls as 1A                         |
| Cavity Insulation      | N/A                                                    |
| Internal wall finish   | Fair faced                                             |
| Conc cills             | A - Single course                                      |
| Ground floor           | As specification                                       |
| First floor            | N/A                                                    |
| Ground floor ceilings  | plasterboard as option B                               |
| Windows                | uPVC as option A                                       |
| Glazing                | As Specification                                       |
| Internal Walls         | N/A                                                    |
| Staircase              | N/A                                                    |
| Structural Timbers     | As Specification                                       |
| Mechanical Ventilation | N/A                                                    |
| Lintels                | Steel Lintels                                          |
| Foundations            | 600x225mm as Option A                                  |
| Drainage               | As specification                                       |
| Garage door            | Henderson metal 2903x2134mm<br>Up and Over garage door |
| Side door              | PVC 4 Panel type                                       |

 

GaragePlans.co.uk

1 Thorndale Road North, Hillsborough Road, Carryduff, Belfast BT8 8HY Tel: 028 9081 4106  
Mobile: 077 2007 7465 Email: info@garageplans.co.uk Website: www.garageplans.co.uk

Standard Garage 5m x 6m  
(5.6m x 6.6m Externally)  
Plan Set No 5060A22LSBS

Anthony Painter  
1 Main Road  
Aberdulais  
Neath  
Neath Port Talbot  
SA10 8HG




Scale:

1:50


Serial No: 220361531135

Sheet No:




1 of 4

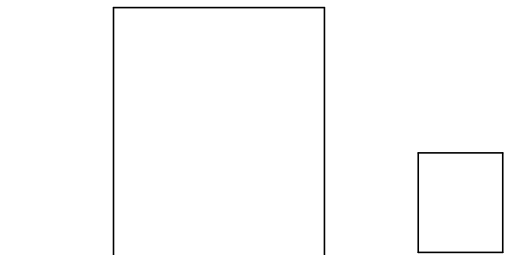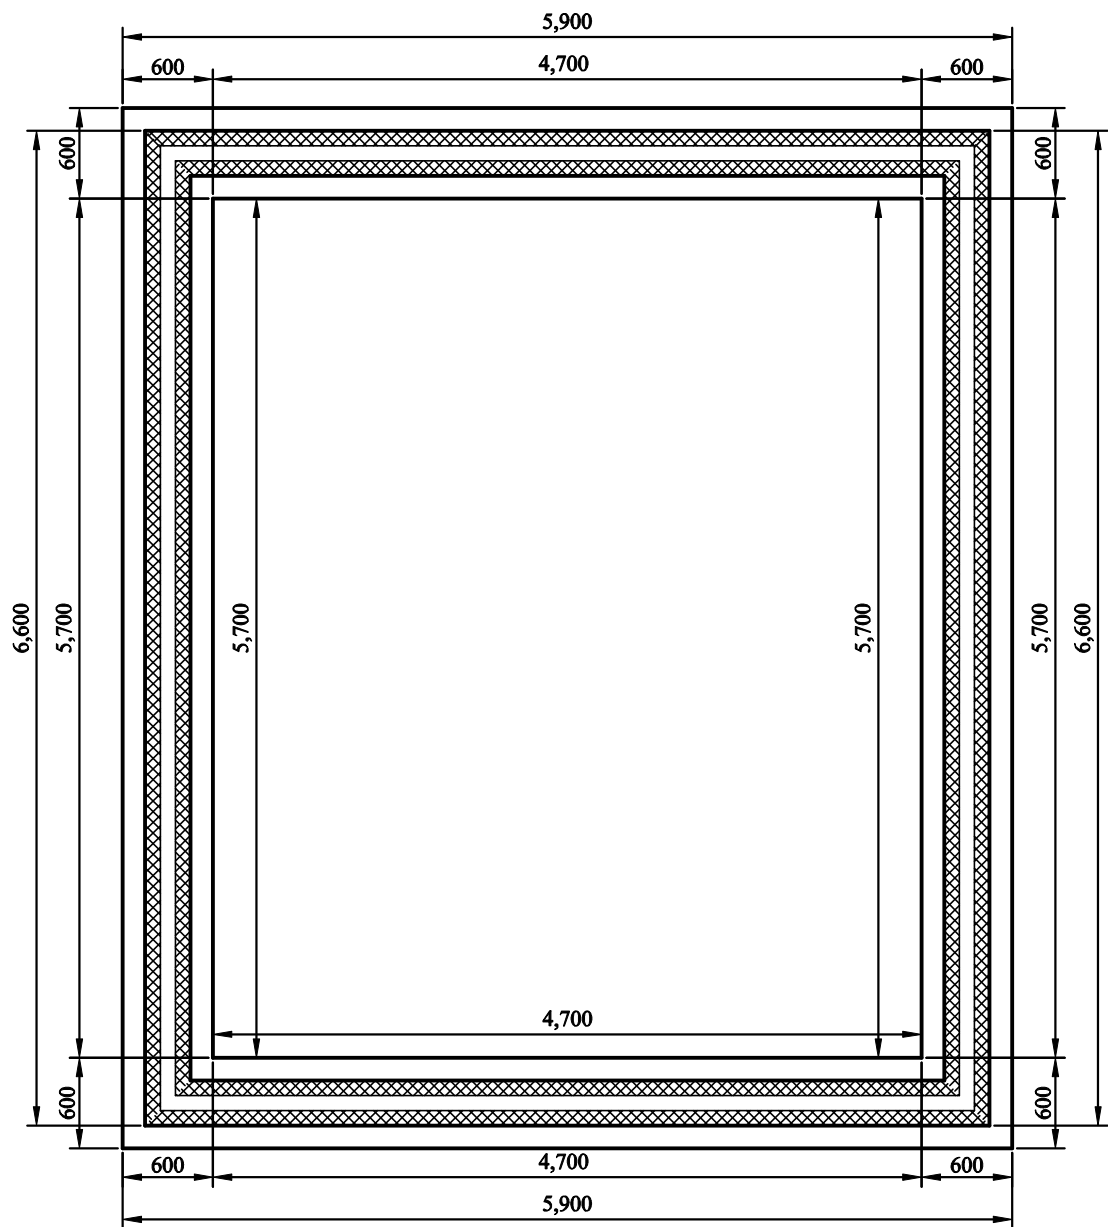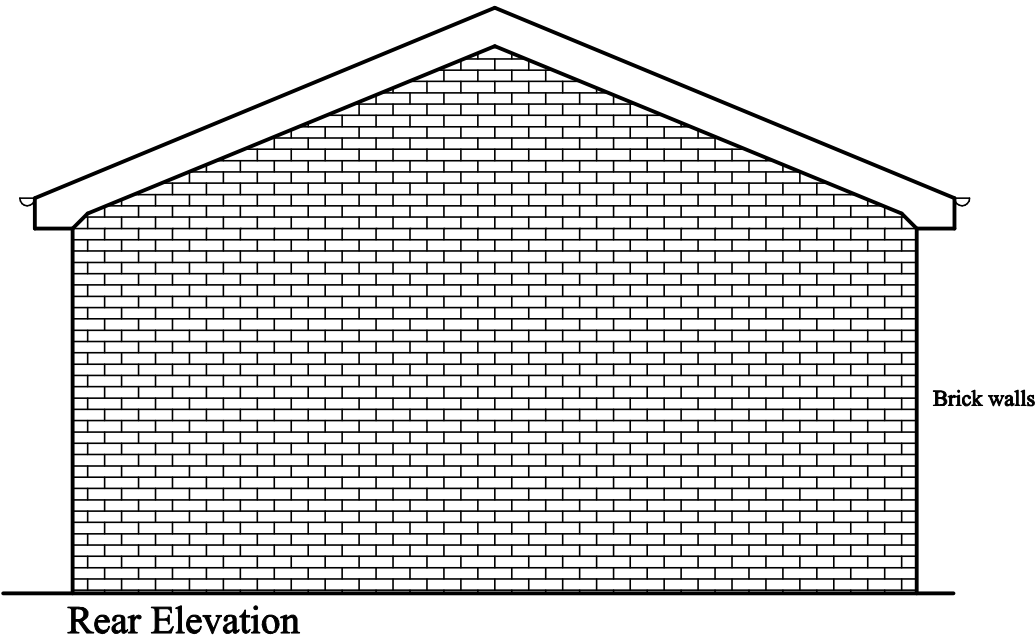


The above garage outlines can be used to trace onto a site plan to locate the garage on the site

 


|   |   |
|---|---|
| <h1>GaragePlans.co.uk</h1> <p>1 Thorndale Road North, Hillsborough Road, Carryduff, Belfast BT8 8HY Tel: 028 9081 4106<br/>         Mobile: 077 2007 7465 Email: info@garageplans.co.uk Website: www.garageplans.co.uk</p> |   |
| <p><b>Standard Garage 5m x 6m</b><br/> <b>(5.6m x 6.6m Externally)</b><br/> <b>Plan Set No 5060A22LSBS</b></p>   | <p><b>Anthony Painter</b><br/>         1 Main Road<br/>         Aberdulais<br/>         Neath<br/>         Neath Port Talbot<br/>         SA10 8HG</p> |
| <p>Scale: 1:50</p>   | <p>Serial No: 220361531135</p>   |
| <p>Sheet No: 2 of 4</p>   |   |

 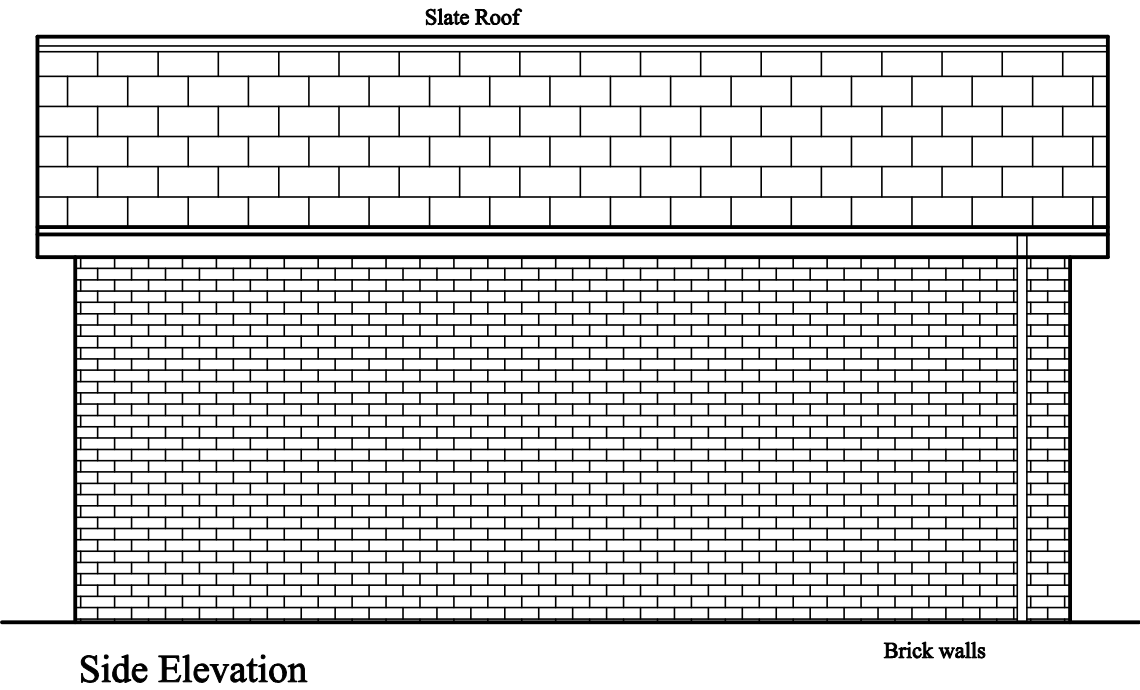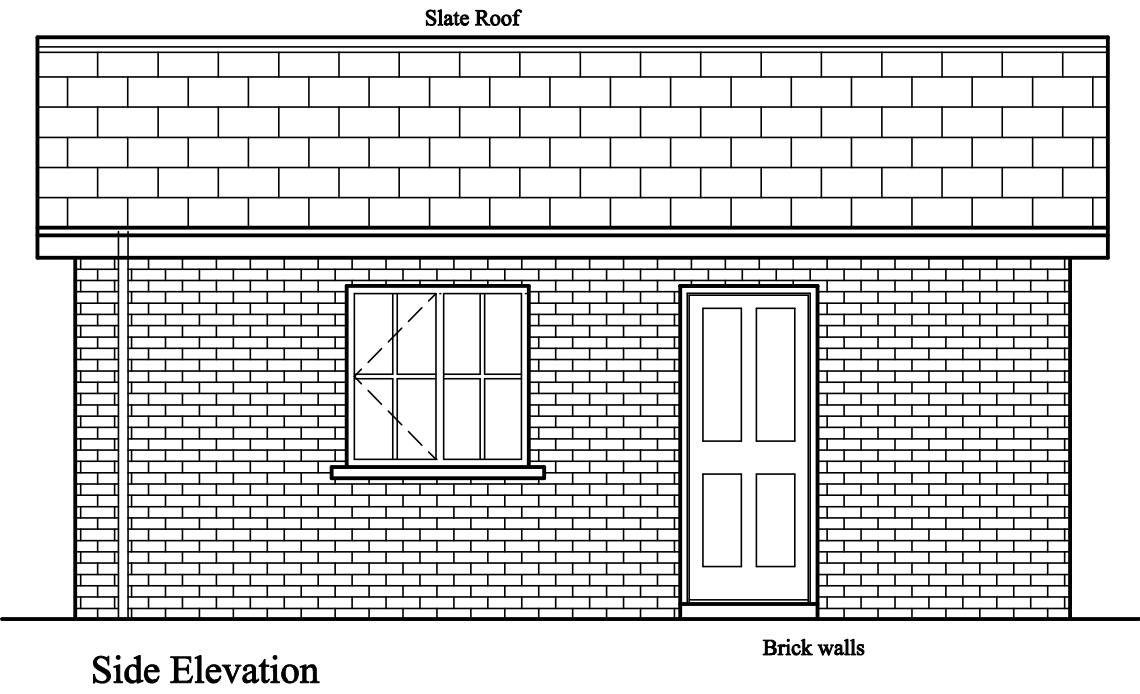



|   |                                                                                        |
|---|----------------------------------------------------------------------------------------|
| <b>GaragePlans.co.uk</b>   |                                                                                        |
| 1 Thorndale Road North, Hillsborough Road, Carryduff, Belfast BT8 8HY Tel: 028 9081 4106<br>Mobile: 077 2007 7465 Email: info@garageplans.co.uk Website: www.garageplans.co.uk |                                                                                        |
| Standard Garage 5m x 6m<br>(5.6m x 6.6m Externally)<br>Plan Set No 5060A22LSBS                                                                                                 | Anthony Painter<br>1 Main Road<br>Aberdulais<br>Neath<br>Neath Port Talbot<br>SA10 8HG |
| Scale: 1:50   | Serial No: 220361531135                                                                |
| Sheet No: 3 of 4   |                                                                                        |

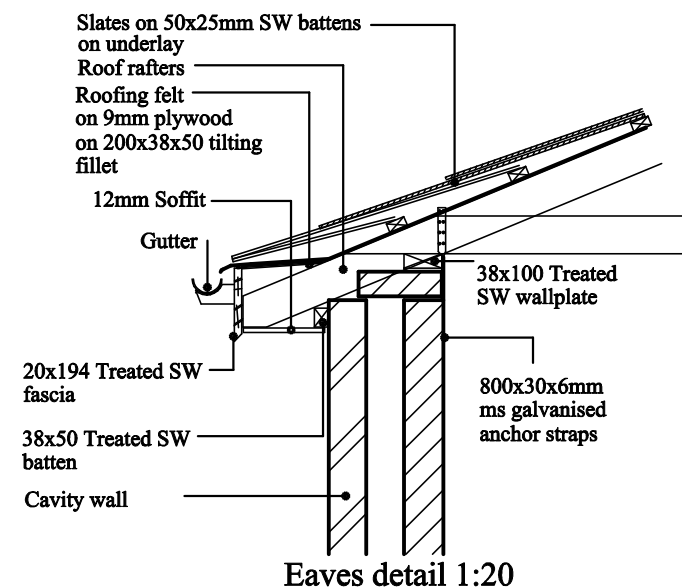

Eaves detail 1:20

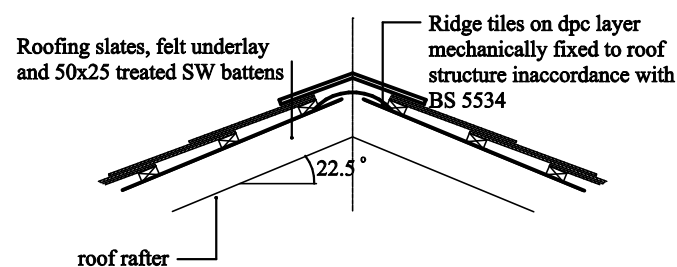

Section thro' ridge 22.5 degree pitch slate roof

 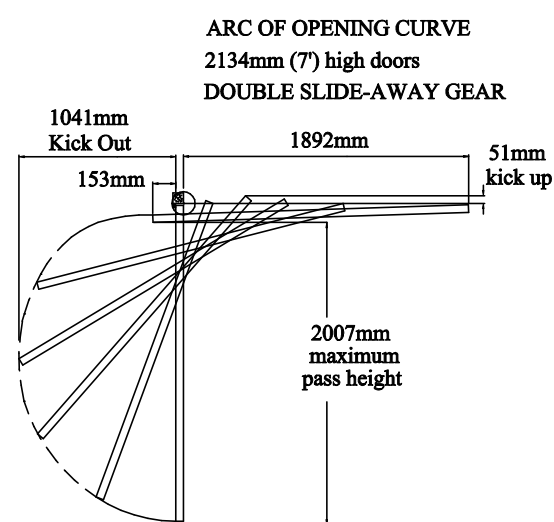

25x100mm sw continuous diagonal  
ceiling bracing

—100x25mm sw Longitudinal binders  
full length of roof

- 25x100mm sw Ridge binder

- 25x100mm sw continuous chevron bracing across 3 struts

- 25x100 binders fixed to webs & underside of truss rafter

50x6mm anchor bars  
at 1800mm max centres  
attached to min of 3 rafters  
and 3 ceiling joists

## Roof Plan



For correct printing this scale should measure 10cm when printed

**GaragePlans.co.uk**

1 Thorndale Road North, Hillsborough Road, Carryduff, Belfast BT8 8HY Tel: 028 9081 4106  
Mobile: 077 2007 7465 Email: [info@garageplans.co.uk](mailto:info@garageplans.co.uk) Website: [www.garageplans.co.uk](http://www.garageplans.co.uk)

**Standard Garage 5m x 6m  
(5.6m x 6.6m Externally)  
Plan Set No 5060A22LSBS**

**Anthony Painter**  
1 Main Road  
Aberdulais  
Neath  
Neath Port Talbot  
SA10 8HG

**Scale:** 1:50

1:50

Serial No: 220361531135

Sheet No: 4 of 4

| Option                                                                   | Description   |
|--------------------------------------------------------------------------|---|
| <b>Roof Finish</b><br>Option A                                           | 413mm x 330mm Interlocking concrete roofing tiles to BS EN 491, colour and pattern to match existing dwelling laid in accordance with manufacturers instructions and fixed in accordance with BS5534. 75mm Minimum headlap. 50x25mm treated s/w battens. All roof tiles including ridges, hips, verges, etc. are to be mechanically fixed with nails or manufactured clips to comply with BS5534:2014<br>Ridges:<br>Form ridge with 240mm diameter x 457mm long concrete half-round ridge capping tiles to BS EN 490 and 491. Bed edges of tiles and joint and point in coloured cement mortar (1:4) incorporating bonding agent. Fill exposed ends of ridges at gables with coloured cement mortar (1:4) incorporating bonding agent, finished flush.<br>Hips:<br>As Ridges with neat and accurate mitred tiles at junctions with ridges.   |
| Option B                                                                 | 265mm x 165mm. Plain clay or concrete roofing tiles to BS EN 491, colour and pattern to match existing dwelling laid in accordance with manufacturers instructions and fixed in accordance with BS5534. Lay each course to a half lap bond with tails aligned and joints slightly open. 50x25mm treated s/w battens. All roof tiles including ridges, hips, verges, etc. are to be mechanically fixed with nails or manufactured clips to comply with BS5534:2014<br>Ridges:<br>Form ridge with 240mm diameter x 457mm long concrete half-round ridge capping tiles to BS EN 490 and 491. Bed edges of tiles and joint and point in coloured cement mortar (1:4) incorporating bonding agent. Fill exposed ends of ridges at gables with coloured cement mortar (1:4) incorporating bonding agent, finished flush.<br>Hips:<br>As Ridges with neat and accurate mitred tiles at junctions with ridges.   |
| Option C                                                                 | 600mm x 300mm Asbestos-free mineral fibre cement slates to BS EN 492, type NT colour and pattern to match existing dwelling laid in accordance with manufacturers instructions and fixed in accordance with BS5534. Lay each course to a half lap bond with tails aligned and joints slightly open. Minimum end lap: 100mm. 50x25mm treated s/w battens. All roof tiles including ridges, hips, verges, etc. are to be mechanically fixed with nails or manufactured clips to comply with BS5534:2014<br>Ridges and Hips:<br>Form ridge and hips with plain angle fibre cement ridge slates to suit main slating fixed to timber battens with screws. Bed and point with coloured cement mortar (1:4) incorporating bonding agent. Accurately cut slates at hip.   |
| Option D                                                                 | 610mm x 355mm Natural Slates to BS 680:Part 2 Type: As per drawing. Grade: Best mixed. To match existing dwelling laid in accordance with manufacturers instructions and fixed in accordance with BS5534. Minimum end lap 110mm. Minimum side lap 150mm. 50x25mm treated s/w battens. All roof tiles including ridges, hips, verges, etc. are to be mechanically fixed with nails or manufactured clips to comply with BS5534:2014<br>Ridges and Hips:<br>Form ridge and hips with plain angle fibre cement ridge slates to suit main slating fixed to timber battens with screws. Bed and point with coloured cement mortar (1:4) incorporating bonding agent. Accurately cut slates at hip.   |
| Option E                                                                 | 360mm x 340mm Lightweight interlocking single lap slate Britlock by Sandtoft. Colour to match existing dwelling laid in accordance with manufacturers instructions and fixed in accordance with BS5534. Minimum headlap 75mm. 50x25mm treated s/w battens. All roof tiles including ridges, hips, verges, etc. are to be mechanically fixed with nails or manufactured clips to comply with BS5534:2014<br>Ridges and Hips:<br>Form ridge and hips with plain angle fibre cement ridge slates to suit main slating fixed to timber battens with screws. Bed and point with coloured cement mortar (1:4) incorporating bonding agent. Accurately cut slates at hip.<br>-OR-<br>Form ridge and hips with plain angle concrete ridge tiles to suit main slating. Bed and point with coloured cement mortar (1:4) incorporating bonding agent. Accurately cut slates at hip.   |
| <b>Roof Structure</b>                                                    | Roofing Felt: Reinforced roofing felt to BS747:1977, Class 1, Type 1F min 150mm lap on treated s/w rafters at 400mm crs size as shown on drawing. Roof laid to pitch as shown on drawing.<br>Rafters: All rafters birdsmouthed over 100x38mm wallplates. Wallplates to be secured to walls with 800x30x6mm anchor straps at 1200mm max crs.<br>Ventilation: Provide above fascia ventilation equal to a continuous 25mm gap along the length of the fascia. Install roof ventilator between rafters to be installed in accordance with Glidevale instructions. Provide ridge ventilation equal to a continuous 5mm gap along the length of the ridge.   |
| <b>Flat roof</b>                                                         | Flat roof construction: 12.5mm exterior quality ply wood sheets on flat roof rafters at 400mm crs (size as shown on drawings). Roof covering: RubberBond EPDM Premium FR 1.52MM (.060) fully adhered with RubberBond Deck Adhesive and fitted with flex plate strip around the perimeter. Laid to falls as shown on drawings.   |
| <b>Ceiling Joists</b>                                                    | Ceilings joists (size as shown on drawing) at 400mm crs.   |
| <b>Ceiling Insulation</b>                                                | Provide 100mm glassfibre insulation to between ceiling joists and 200mm over ceiling joists.   |
| <b>Roof Insulation</b>                                                   | Provide 100mm thick Celotex FR4000 insulation board k=0.022 w/mk between and along the slope of rafters and 50mm thick Celotex FR4000 insulation board k=0.022 w/mk to underside of rafters. Provide 50mm airspace between insulation and felt. Provide 500gauge polythene vapour barrier between insulation and ceiling.   |
| <b>Gutters</b><br>Option 1A                                              | 100mm half round uPVC gutters Colour to match main building fixed at 900mm crs with brass screws Pipes, fittings and accessories: PVCu to BS 4576:Part 1, 1989. 63mm dia PVC-u downpipes at positions as shown on plan to BS4576:Part 1 plugged and screwed to brickwork at 1800mm crs with brass screws.   |
| Option 1B                                                                | 100mm rectangular Upvc gutters Colour to match main building fixed at 900mm crs with brass screws Pipes, fittings and accessories. 63mm square uPVC downpipes at positions as shown on plan plugged and screwed to brickwork at 1800mm crs with brass screws.   |
| Option 1C                                                                | 100mm Ogee uPVC gutters Colour to match main building fixed at 900mm crs with brass screws Pipes, fittings and accessories: PVCu to BS 4576:Part 1, 1989. 63mm dia PVC-u downpipes at positions as shown on plan to BS4576:Part 1 plugged and screwed to brickwork at 1800mm crs with brass screws.   |
| Option 2A                                                                | 100mm half round Aluminium gutters with eared sockets, light grade, Colour to match main building fixed at 900mm crs with brass screws. Pipes, fittings and accessories To BS 2997: 1980. 63mm dia Aluminium downpipes at positions as shown on plan plugged and screwed to brickwork at 1800mm crs with brass screws.   |
| Option 2B                                                                | 100mm rectangular Aluminium gutters with eared sockets, light grade, Colour to match main building fixed at 900mm crs with brass screws. Pipes, fittings and accessories To BS 2997. 75mm square Aluminium downpipes at positions as shown on plan plugged and screwed to brickwork at 1800mm crs with brass screws.   |
| Option 2C                                                                | 100mm Ogee Aluminium gutters with eared sockets, light grade, Colour to match main building fixed at 900mm crs with brass screws. Pipes, fittings and accessories To BS 2997. 75mm square Aluminium downpipes at positions as shown on plan plugged and screwed to brickwork at 1800mm crs with brass screws.   |
| Option 3A                                                                | 100mm half round Cast Iron gutters with eared sockets, Colour to match main building fixed at 900mm crs fascia with galvanised mild steel brackets and sherardized screws. Pipes, fittings and accessories to BS 460 63mm dia Cast Iron downpipes at positions as shown on plan plugged and screwed to brickwork at 1800mm crs with brass screws.   |
| Option 3B                                                                | 100mm rectangular Cast Iron gutters with eared sockets, light grade, Colour to match main building fixed at 900mm crs fascia with galvanised mild steel brackets and sherardized screws. Pipes, fittings and accessories to BS 460 63mm dia Cast Iron downpipes at positions as shown on plan plugged and screwed to brickwork at 1800mm crs with brass screws.   |
| Option 3C                                                                | 100mm Ogee Cast Iron gutters with eared sockets, light grade, Colour to match main building fixed at 900mm crs fascia with galvanised mild steel brackets and sherardized screws. Pipes, fittings and accessories to BS 460 63mm dia Cast Iron downpipes at positions as shown on plan plugged and screwed to brickwork at 1800mm crs with brass screws.   |
| <b>Eaves and Fascias</b><br>Option A<br>Option B<br>Option C<br>Option D | Flush Fascia As per detail<br>100mm Soffit As per detail<br>100mm slopping Soffit As per detail<br>250mm Soffit As per detail   |
| <b>Valley's</b>                                                          | Valley Construction: Code No 4 lead to BS1178 laid to 900mm lengths with welted joints and give free movement between lead and 1 No layer of roofing felt on 225x25mm valley boards.   |
| <b>Dormers</b>                                                           | Construct dormers as per detail on double rafters using 100x50mm framing at 400mm crs. Provide 150x25mm t&g mahogany boarding on untearable breathable roofing membrane min 150mm lap on framing. Provide 100mm thick Kooltherm K7 insulation board between framing and 32.5mm Kooltherm K118 (incorporating 12.5 plasterboard) to inside face of dormer.<br>Provide 300mm glassfibre between and over ceiling joists. Provide 12mm plasterboard and skim internal finish. Pitch roof over constructed as per main roof with 100x50mm rafters and ceiling joists. Roof pitch to be as shown on drawings. Soffits and fascia's to match main building. Gutters and downpipes to match.   |
| <b>Velux Windows</b>                                                     | 780 x 980mm Velux window(s) GGL-M04-3000 in positions as shown on drawing fitted in accordance with manufacturers instructions. Incorporating Slate flashings EDL-M04-000 or tile flashings EDZ-M04-2002. Provide internal lining LSB-M04-2002.   |
| <b>Cavity Walls</b>                                                      | 300mm Cavity Walls: 100mm outer leaf, 100mm cavity and 100mm inner leaf.   |
| Option 1A                                                                | Brickwork in outer leaf of external cavity walls 215x65x100mm facing brick to match existing dwelling to BS3921 Mortar: Cement/lime/sand 1:1:6. Bond: As per drawing. Joints: Weather struck pointing as work proceeds.   |
| Option 1B                                                                | -or-<br>Smooth Render Blockwork:<br>Blocks in outer leaf of external cavity walls, dense, to BS 6073 Parts 1, natural gravel or crushed stone to BS 882. Average compressive strength: 7 N/mm sq. with no block from any 10 Nr. tested having a strength less than 5.6 N/mm sq and density not less than 1990 kg/m cu. Work size 440x215x100mm. Mortar: 1:1:6 cement:lime:sand. Bond: Stretcher. Render Finish Undercoat: Cement: BS 12. Sand: BS 1199 Table 1. Admixture: Waterproofing agent. Mix proportions: Cement:sand (1:3). Thickness (excluding dubbing out): 10mm. Final Coat: White cement: BS 12. Hydrated lime: BS 890, Part 2. Sand: BS 1199, Table 1. Mix proportions: Cement:lime:sand (1:1:4). Thickness: 10mm. Finish: Smooth.   |
| Option 1C                                                                | -or-<br>Drydash Render Blockwork:<br>Blocks in outer leaf of external cavity walls, dense, to BS 6073 Parts 1, natural gravel or crushed stone to BS 882. Average compressive strength: 7 N/mm sq. with no block from any 10 Nr. tested having a strength less than 5.6 N/mm sq and density not less than 1990 kg/m cu. Work size 440x215x100mm. Mortar: 1:1:6 cement:lime:sand. Bond: Stretcher. Render Finish Undercoat: Cement: BS 12. Sand: BS 1199 Table 1. Admixture: Waterproofing agent. Mix proportions: Cement:sand (1:3). Thickness (excluding dubbing out): 10mm. Final Coat: White cement: BS 12. Hydrated lime: BS 890, Part 2. Sand: BS 1199, Table 1. Mix proportions: Cement:lime:sand (1:1:6). Thickness: 10mm. Finish: White limestone chippings.   |
| Option 1D                                                                | -or-<br>Timber cladding:<br>Blocks in outer leaf of external cavity walls, dense to BS 6073 Parts 1, natural gravel or crushed stone to BS 882. Average compressive strength: 7 N/mm sq. with no block from any 10 Nr. tested having a strength less than 5.6 N/mm sq and density not less than 1990 kg/m cu. Work size 440x215x100mm. Mortar: 1:1:6 cement:lime:sand. Bond: Stretcher. Finish: Fairface. 47x25mm vertical battens fixed to wall at 400mm centres with 150x25mm tapered cladding laid horizontally.<br><br>-with-<br>Blocks in inner leaf of cavity wall, insulation block compressive strength: 7 N/mm sq. Work size 440mm x 215mm. Mortar: 1:1:6 cement/lime/sand. 'K' Value: 0.55 w/m. sq. deg. c. Bond: Stretcher. Finish as per drawing 225mm wall to BS EN 845-1:2003+A1:2008. Galvanised/stainless steel wire. Max Centre of 900mm horizontally and 450mm vertically. Wall ties to be spaced not more than 300mm crs apart vertically within 225mm of openings and unbonded jambs.<br>All cavities closed below wallplate level with 10mm masterboard to prevent cold bridging. Cavities closed at gables with 12.5mm masterboard or equal.<br>Concrete cavity fill to ground level and minimum 225mm below DPC.<br>Provide insulated 'Catmic' Lintel over all external cavity wall openings.<br>All door and window reveals and window cills to be fire sealed and thermally insulated with Kingspan insulated cavity closers. Door and window heads to be fire sealed and thermally insulated with Kingspan insulated cavity closers where concrete lintels are used. |

# GaragePlans.co.uk

1 Thorndale Road North, Hillsborough Road, Carryduff, Belfast BT8 8HY

Tel: 028 9081 4106 Mobile: 077 2007 7465 [info@garageplans.co.uk](mailto:info@garageplans.co.uk)

[www.garageplans.co.uk](http://www.garageplans.co.uk)



## Standard Specification

Page 1 of 2

