




FIRST FLOOR PLAN

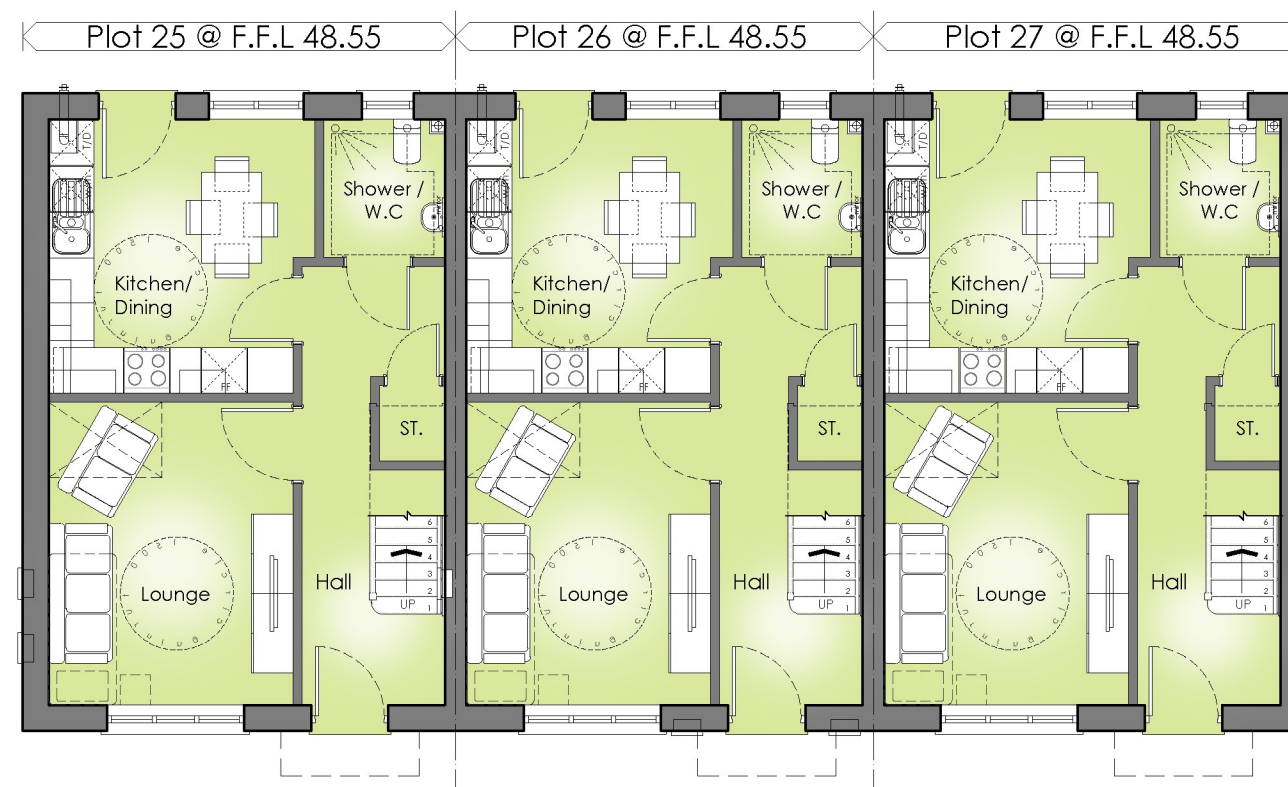

GROUND FLOOR PLAN

## Status: Concept

This drawing is copyright and its use or reproduction without the permission of Spring Design Consultancy Limited. All rights are reserved until invoices are paid in full. No responsibility will be taken for any design used for construction prior to receipt of relevant approvals.

rev date description

by

Drawn: WWM Client: Jones Brothers & Tai Tarian

Checked: 2430 Project: Meadow Road, Neath

Date: Jan 2021 Title: H.T 421 Terrace Floor Plans - Plot 25 to 27

Scale: 1:100@A3 Ref: 2430-(02)228

Rev: -

**spring**  
design

Unit 2 Chapel Barns | Merthyr Mawr  
Bridgend | CF32 0LS | 01656 656267  
mail@spring-consultancy.co.uk