



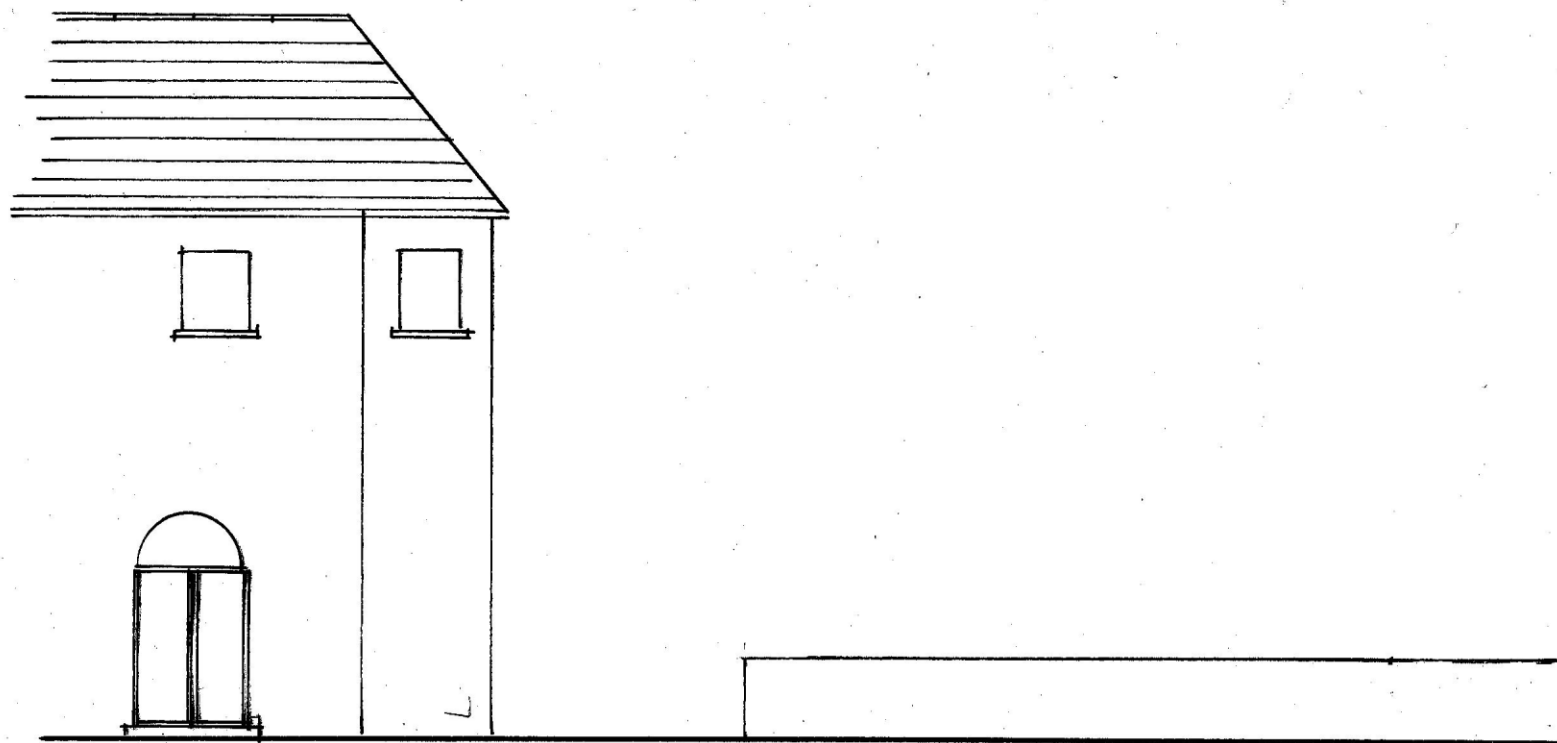


Existing East Elevation.

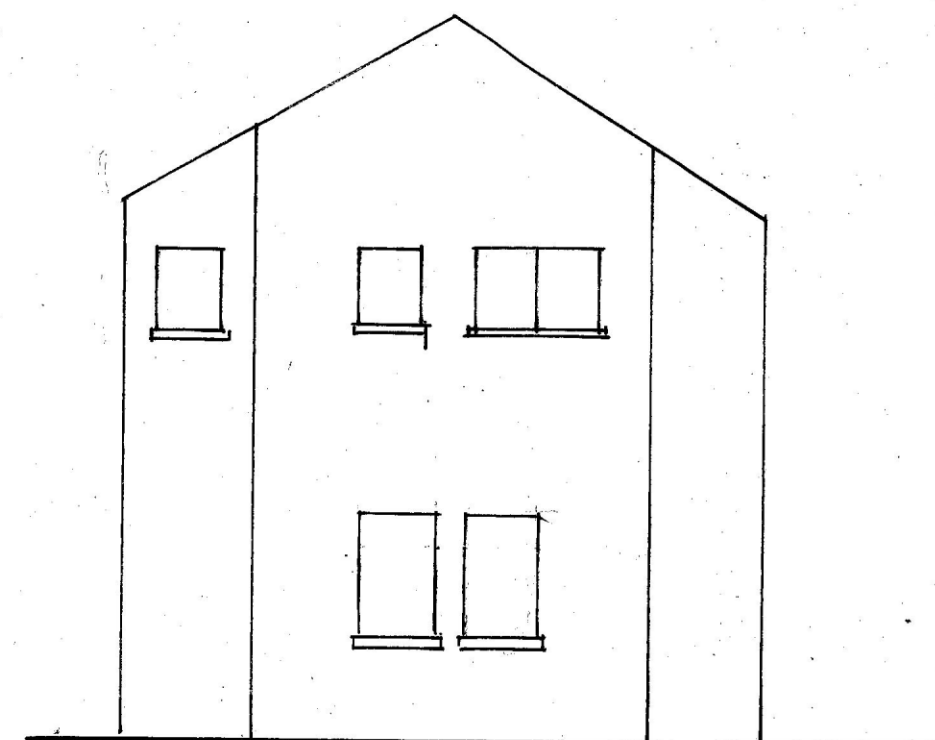


Existing North Elevation

External materials:-


New pillars and dwarf wall - natural stone to match existing
 New wall above existing - 225mm block work, rendered and painted white (both sides)
 New wall - 1.80 metres high wall, 225mm block work, rendered and painted white (both sides)
 Gates - Hardwood timber (stained)

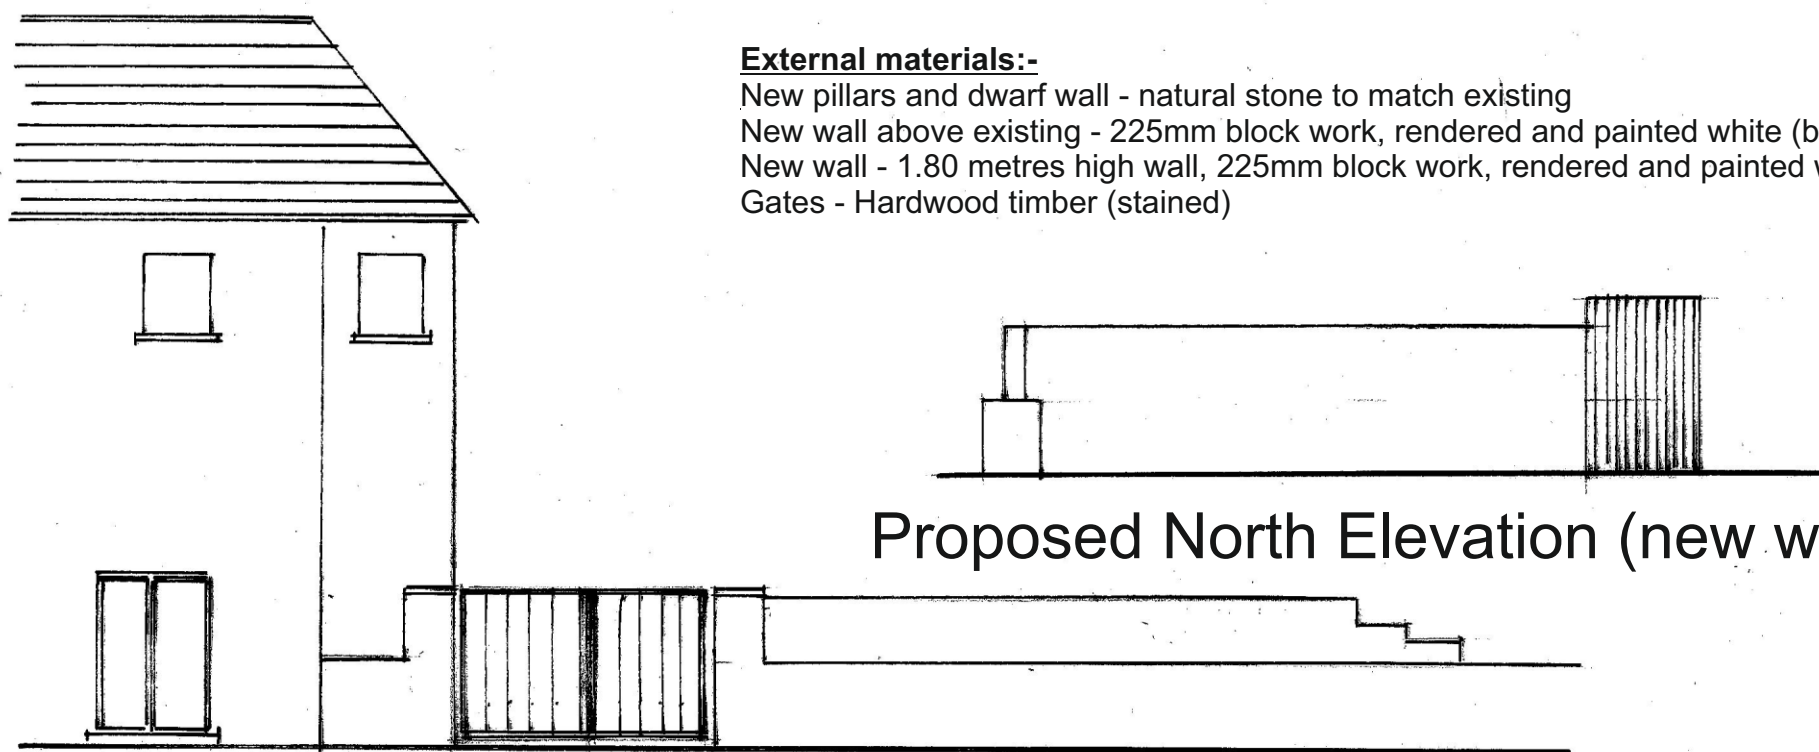

Proposed North Elevation (new wall).

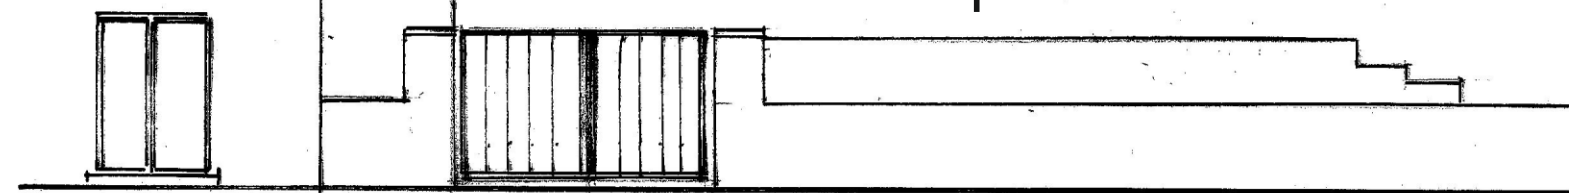

Proposed East Elevation.

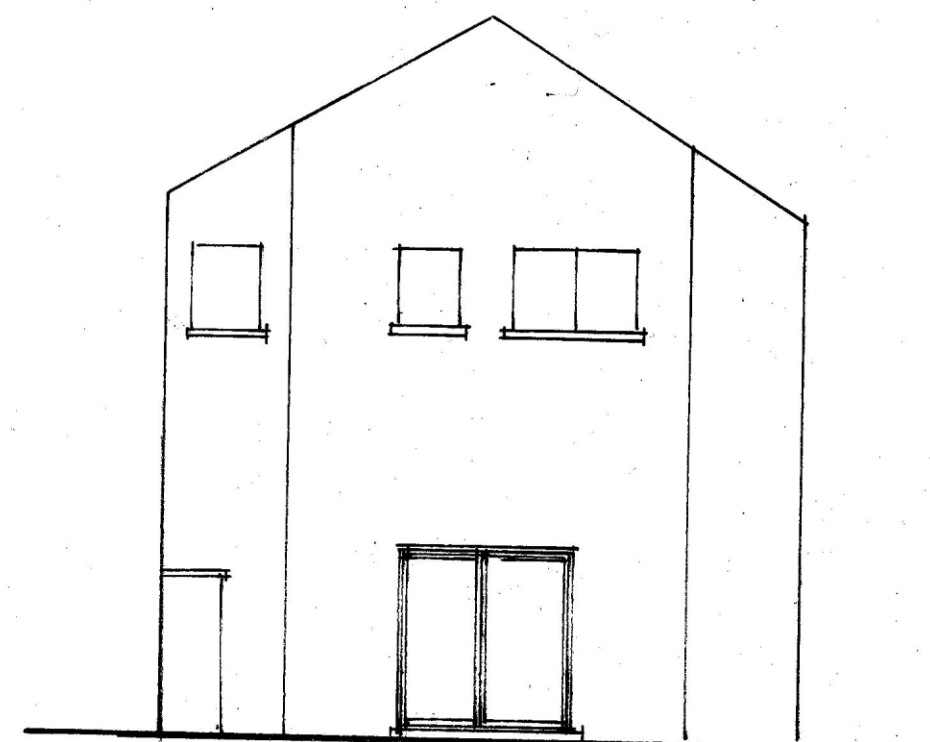

Proposed North Elevation.

Ron Bagshaw & Associates Ltd.

Architectural Design & Planning Consultants



Wood Field House
 1b Rosser Terrace
 Cilfrew
 Neath, SA10 8LH

Contact Details -
 01639 632822 (Office)
 07870 863859 (Mobile)
 mail@ronbagshaw.co.uk

Drawing No: CH/WAP/2021/01

Scale: 1:100 @ A3

Date: April 2021

Notes/Revisions

Proposal: Wall and Patio doors.

Location: The Grand Hotel, Station Road, Port Talbot SA13 1DF.

Client: Mr Clive Hopkins, Blanco's Hotel, Green Park Street, Port Talbot SA12 6NT.

Title: Existing and Proposed Elevations.