





SITE PLAN 1:200

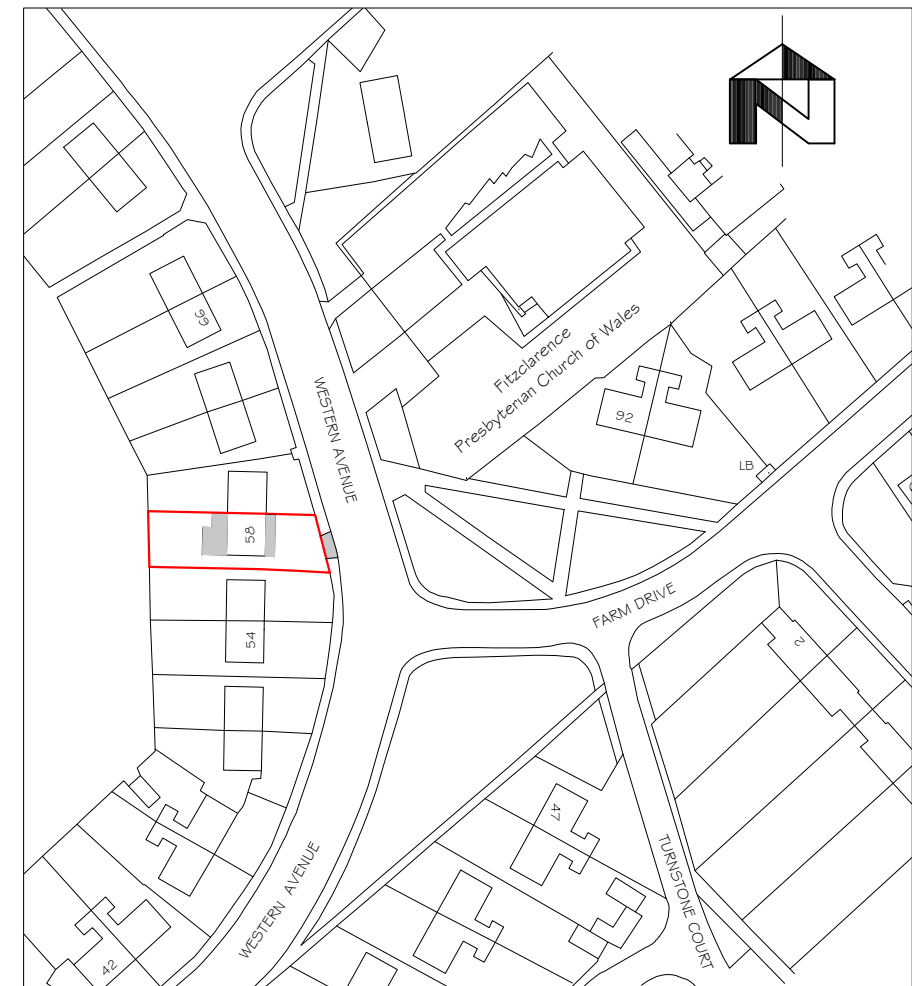

location plan 1:1250

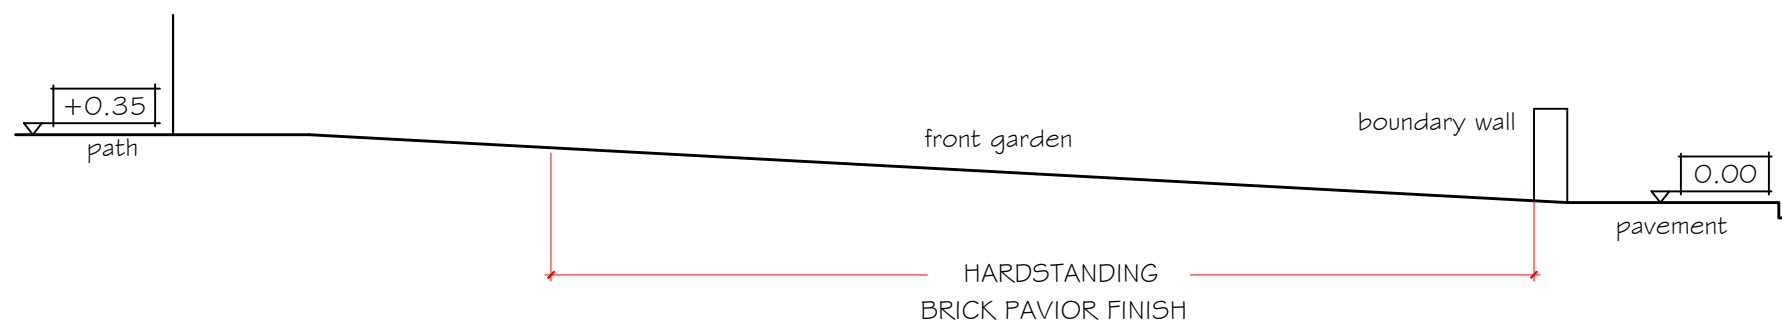

CROSS SECTION THRO FRONT GARDEN 1:50

Proposed front and rear
ground floor extensions
58 Western Avenue
Sandfields Port Talbot

location plan & site plan
with pavement crossover

drawing No
58WA - 05 rev A

date
March 2021

scales
noted

revision A 18/04/21
section detail added