



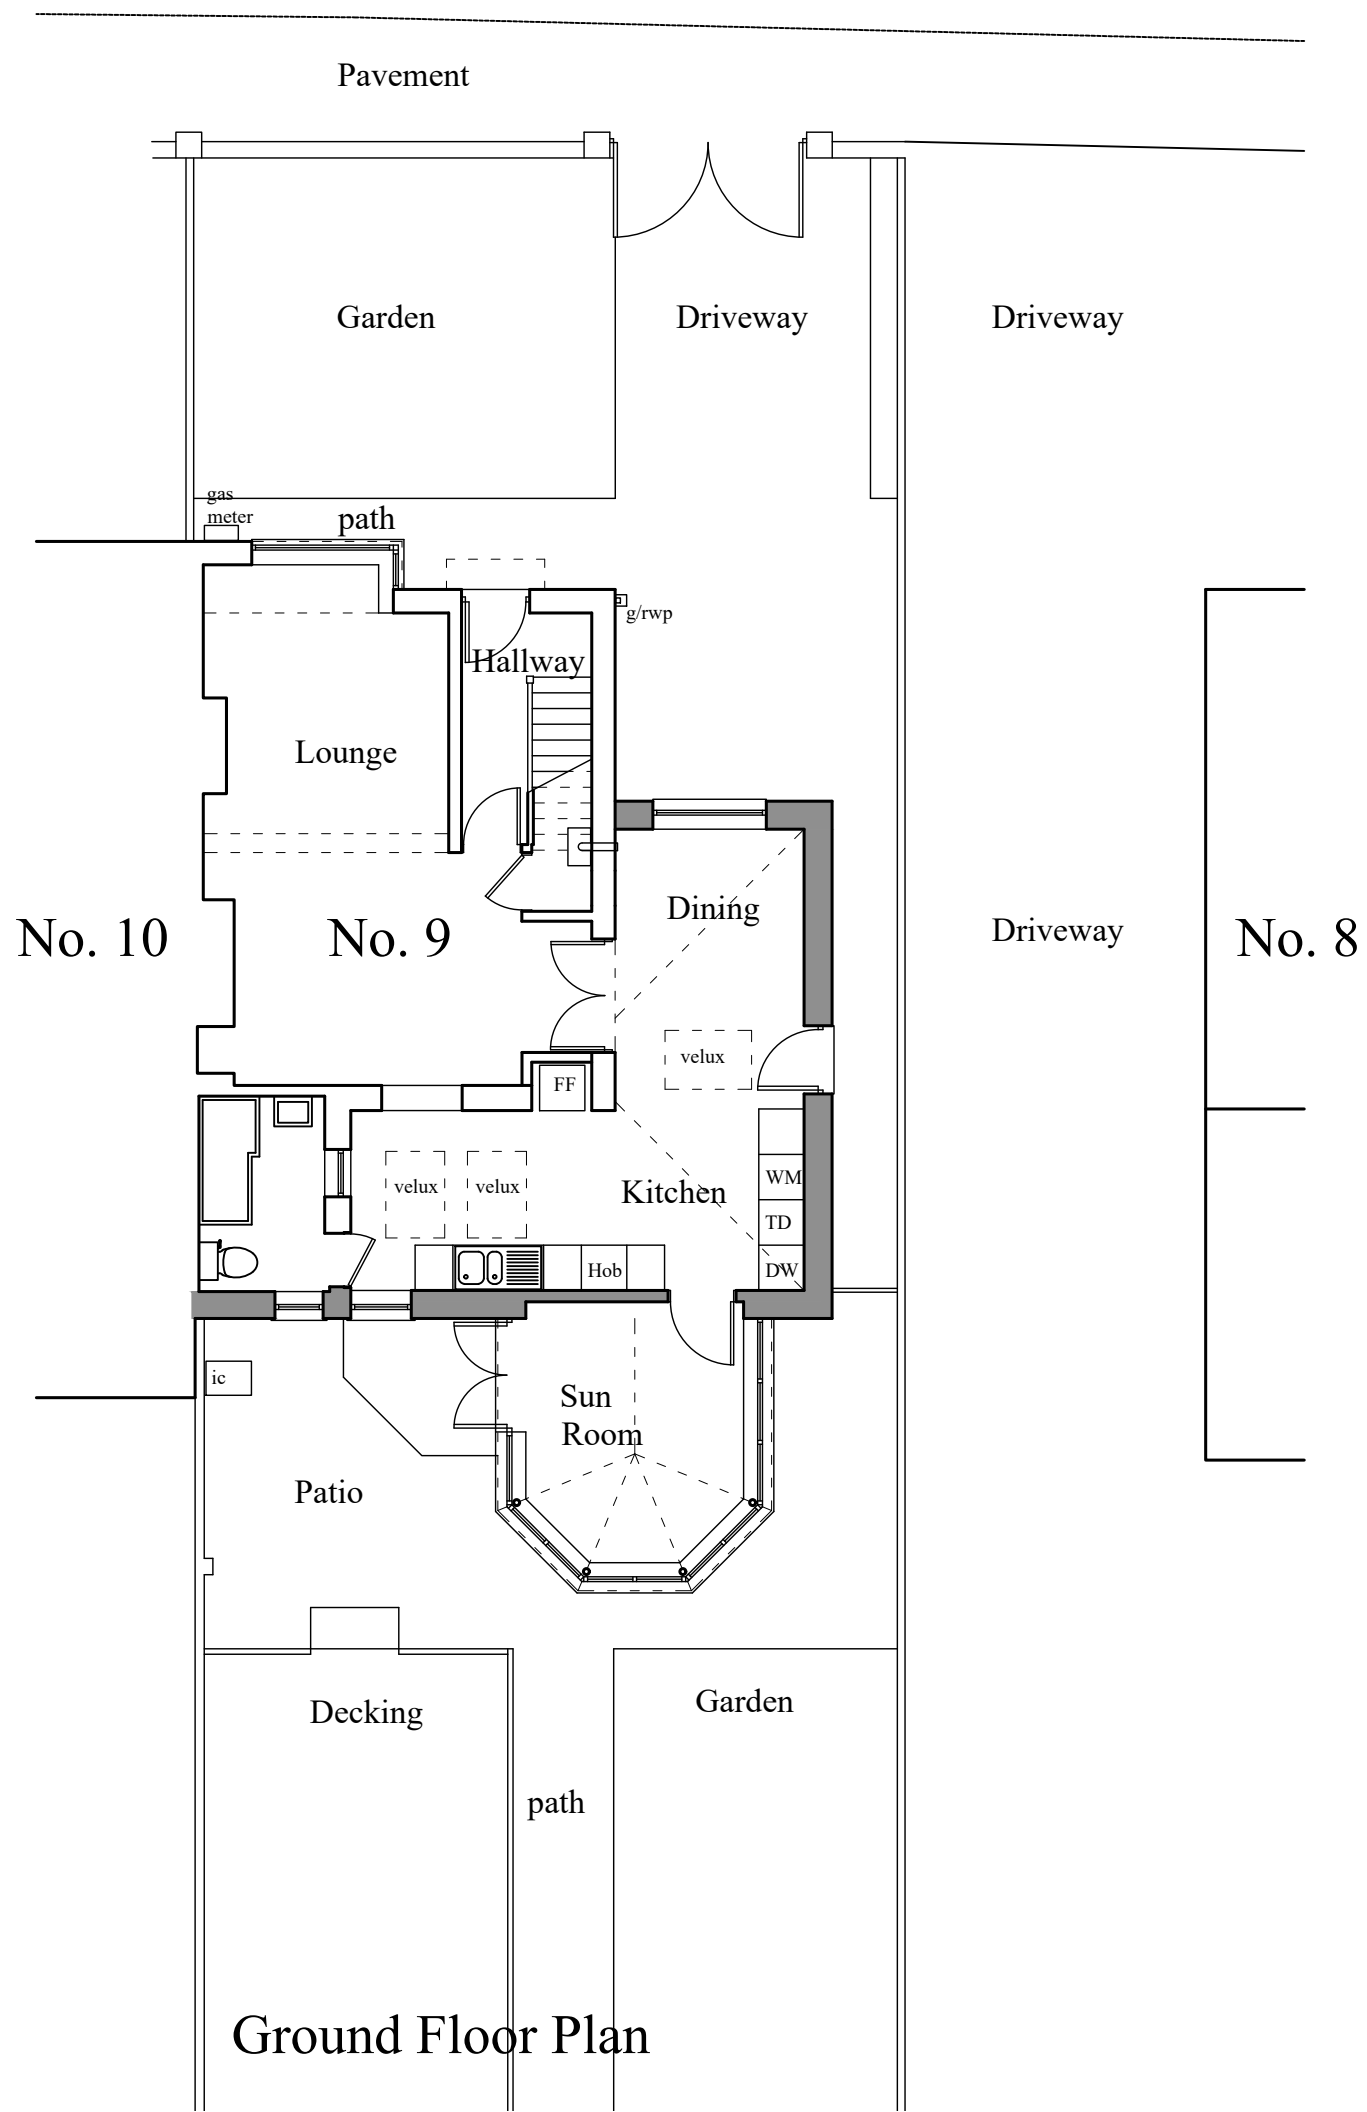

Ground Floor Plan

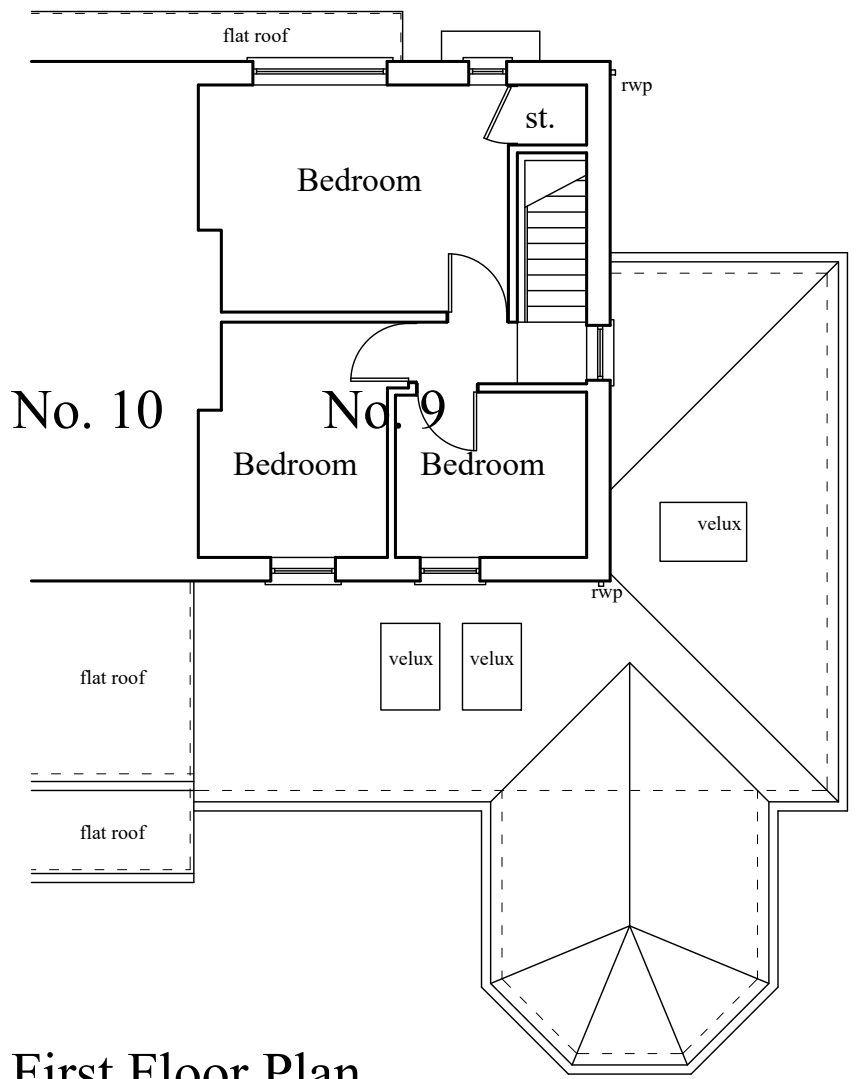

First Floor Plan

Note:-

- This drawing is intended for the purposes indicated only.
- All dimensions are approximate and should be checked on site, with discrepancies reported.

Client:- Mr Dylan Francis 9, Robert Street, Glynneath, Neath. SA11 5EG		Job Title :- Proposed rear & side extension to 9, Robert Street, Glynneath, Neath. SA11 5EG		Dwg Title:- Proposed Ground & First Floor Plans	
Scale:- 1:100	Date :- March 2021	Stage :- Planning	Dwg No.:- 05	Rev.:-	A3