


PROPOSED 2 STOREY SIDE EXTENSION WITH INTEGRATED GARAGE			68 Cimla Road, Neath. SA11 3TR
Date	April'20	A680-04	EXISTING GROUND FLOOR PLAN
Drawn by	J.Hughes		
Scale	1:50		

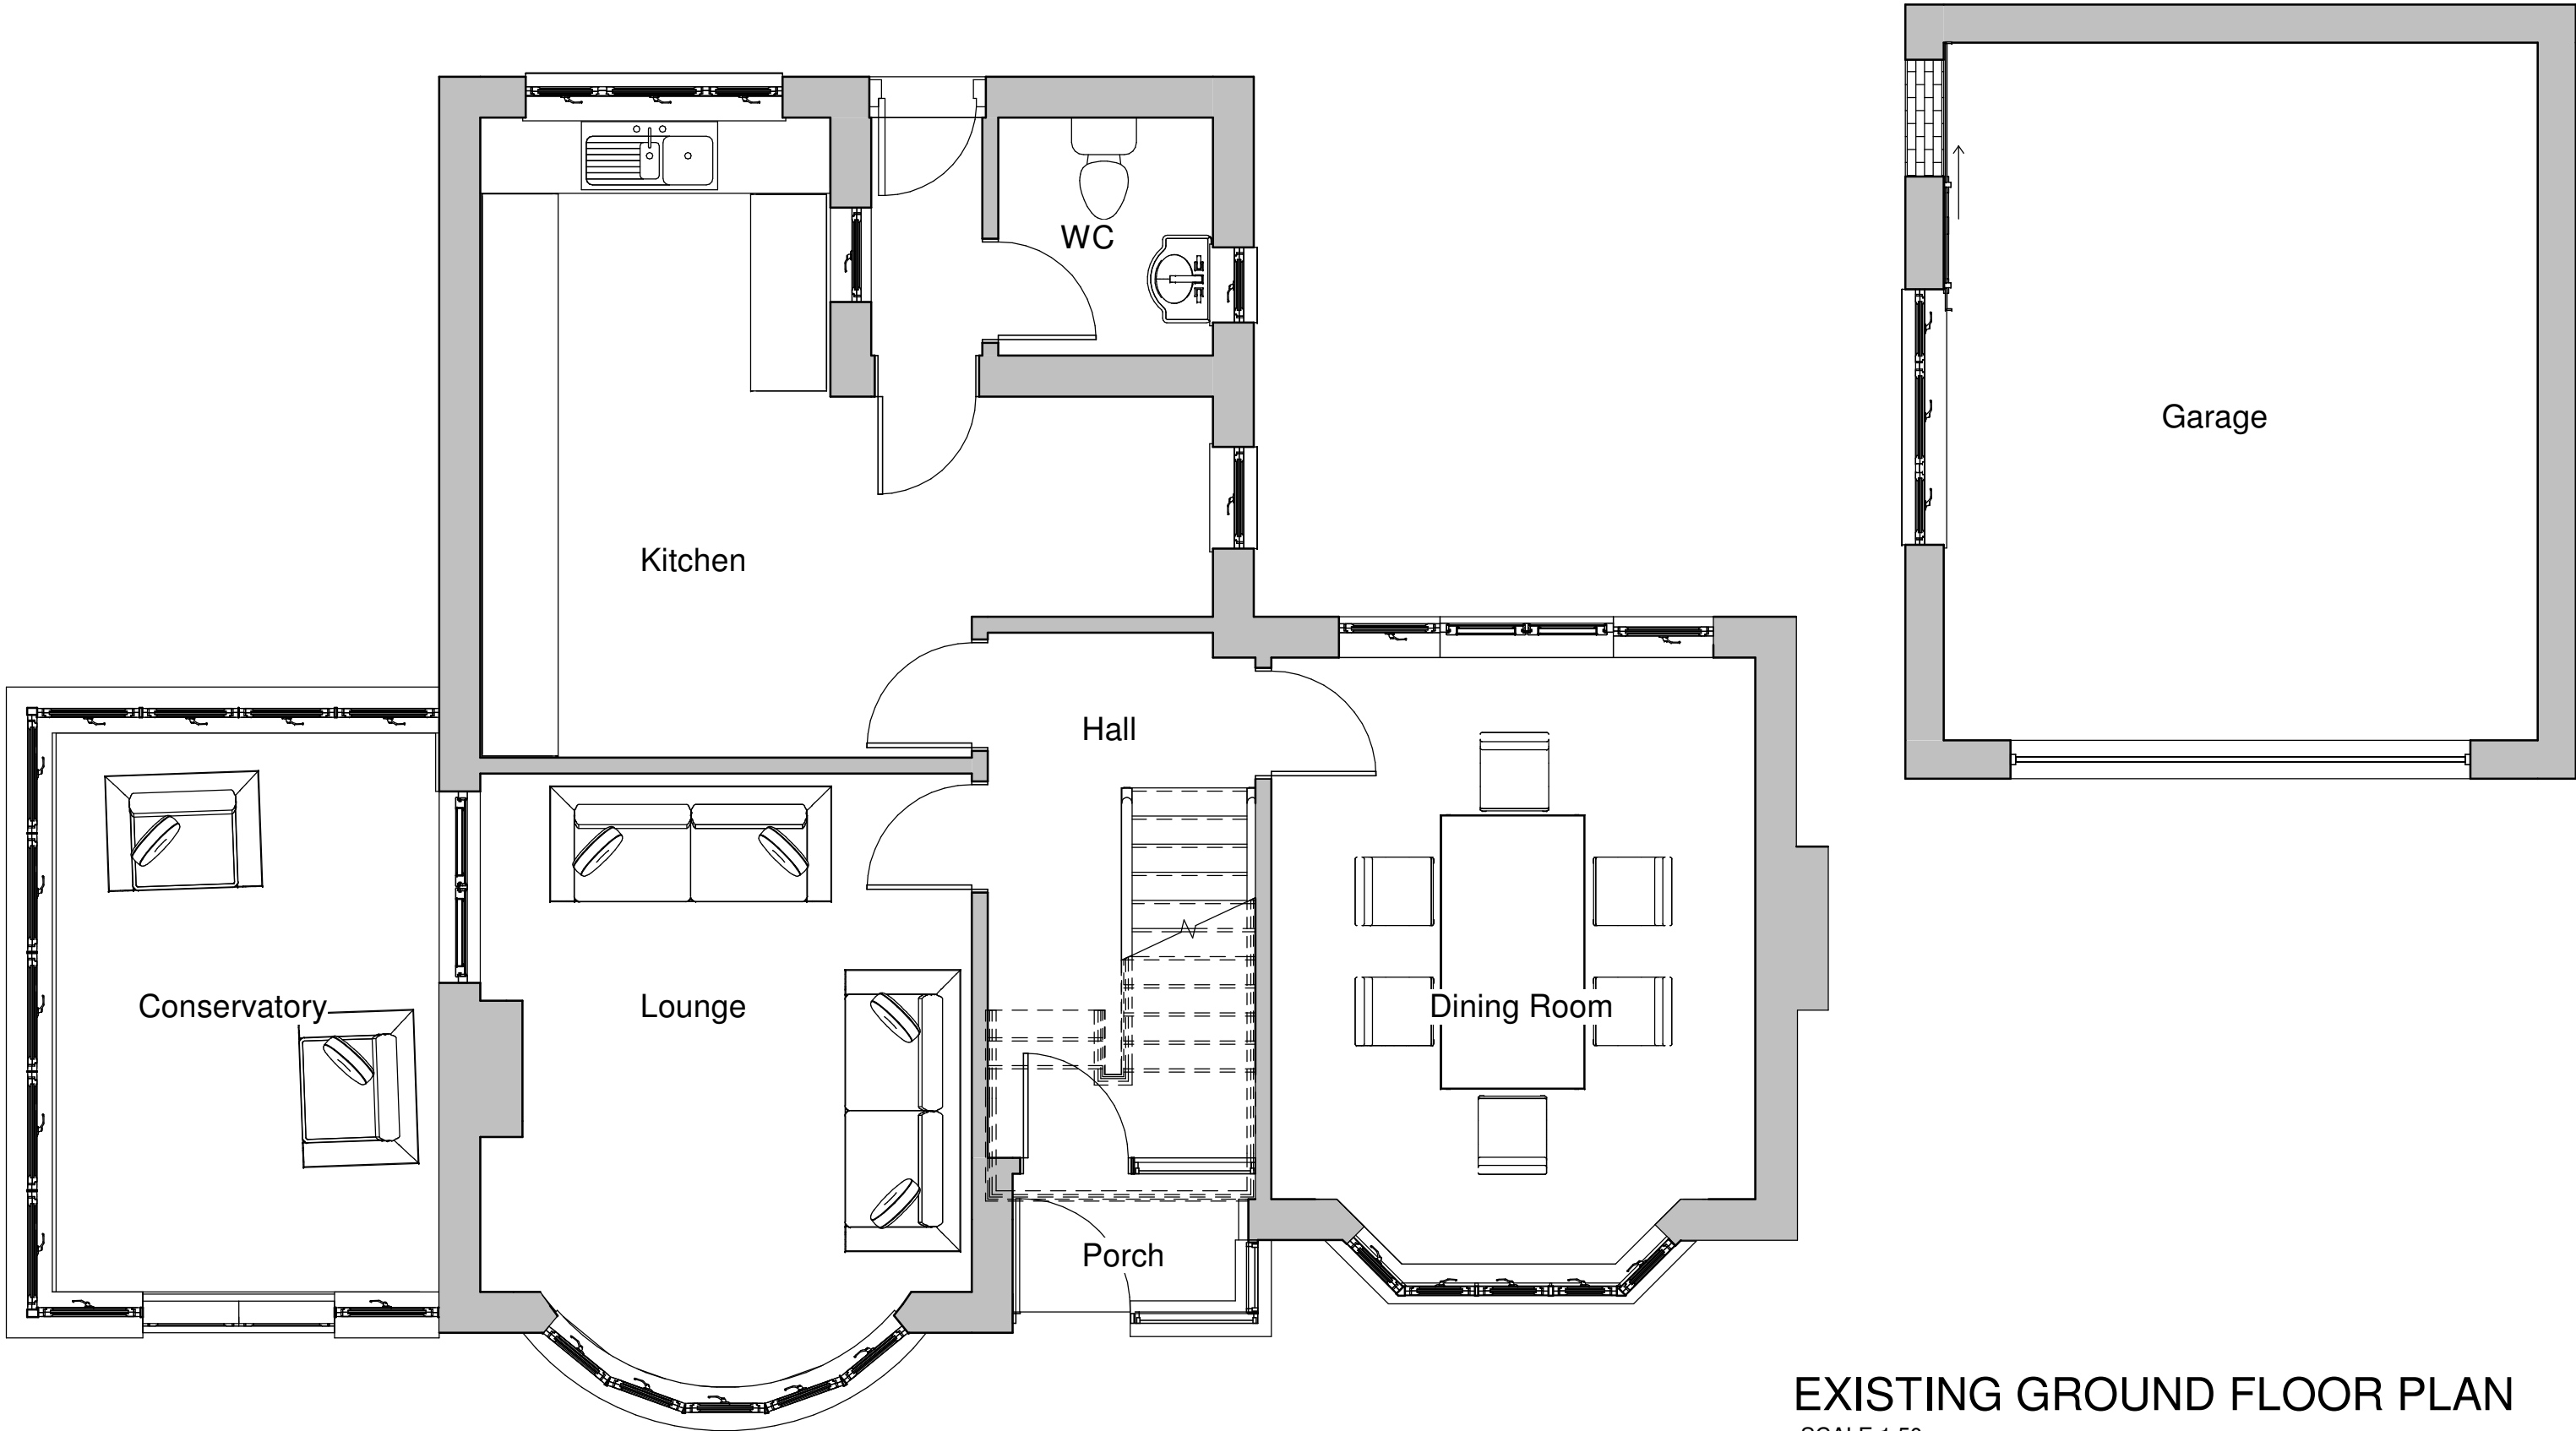

EXISTING GROUND FLOOR PLAN
SCALE 1:50