



PROPOSED 2 STOREY
SIDE EXTENSION
WITH INTEGRATED GARAGE

68 Cimla Road, Neath. SA11 3TR

Date	April'20
Drawn by	J.Hughes
Scale	1:50

A680-05

EXISTING FIRST FLOOR PLAN

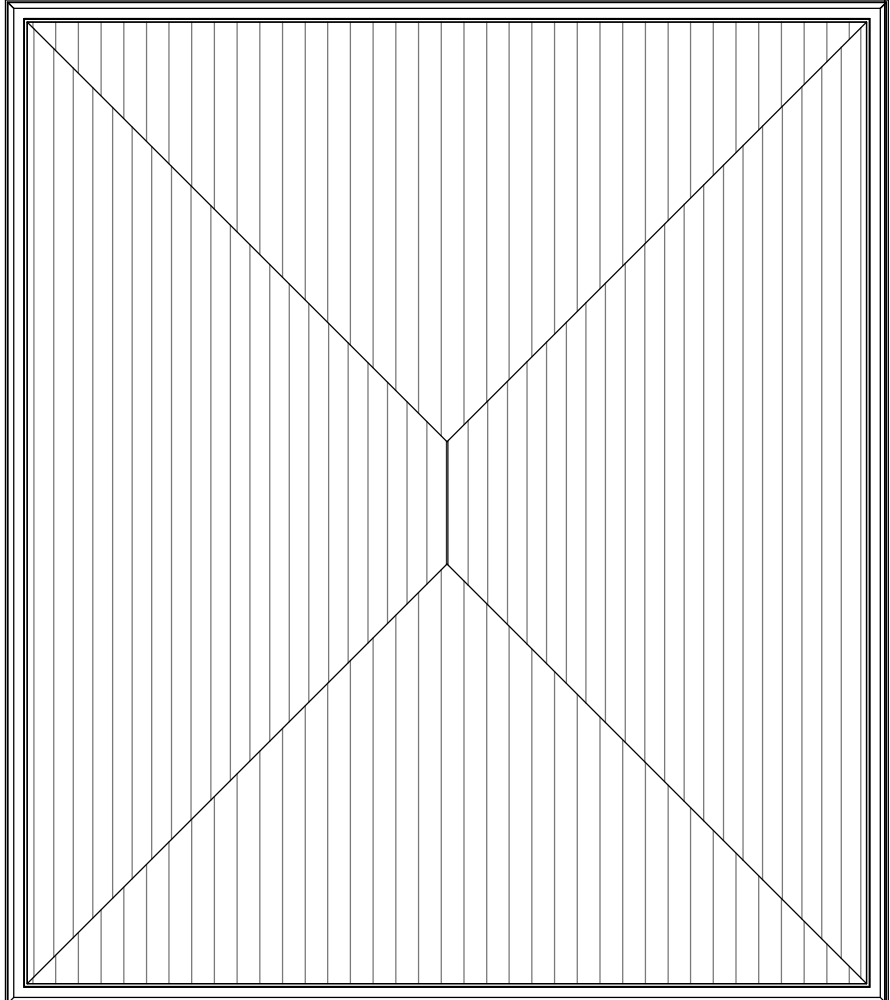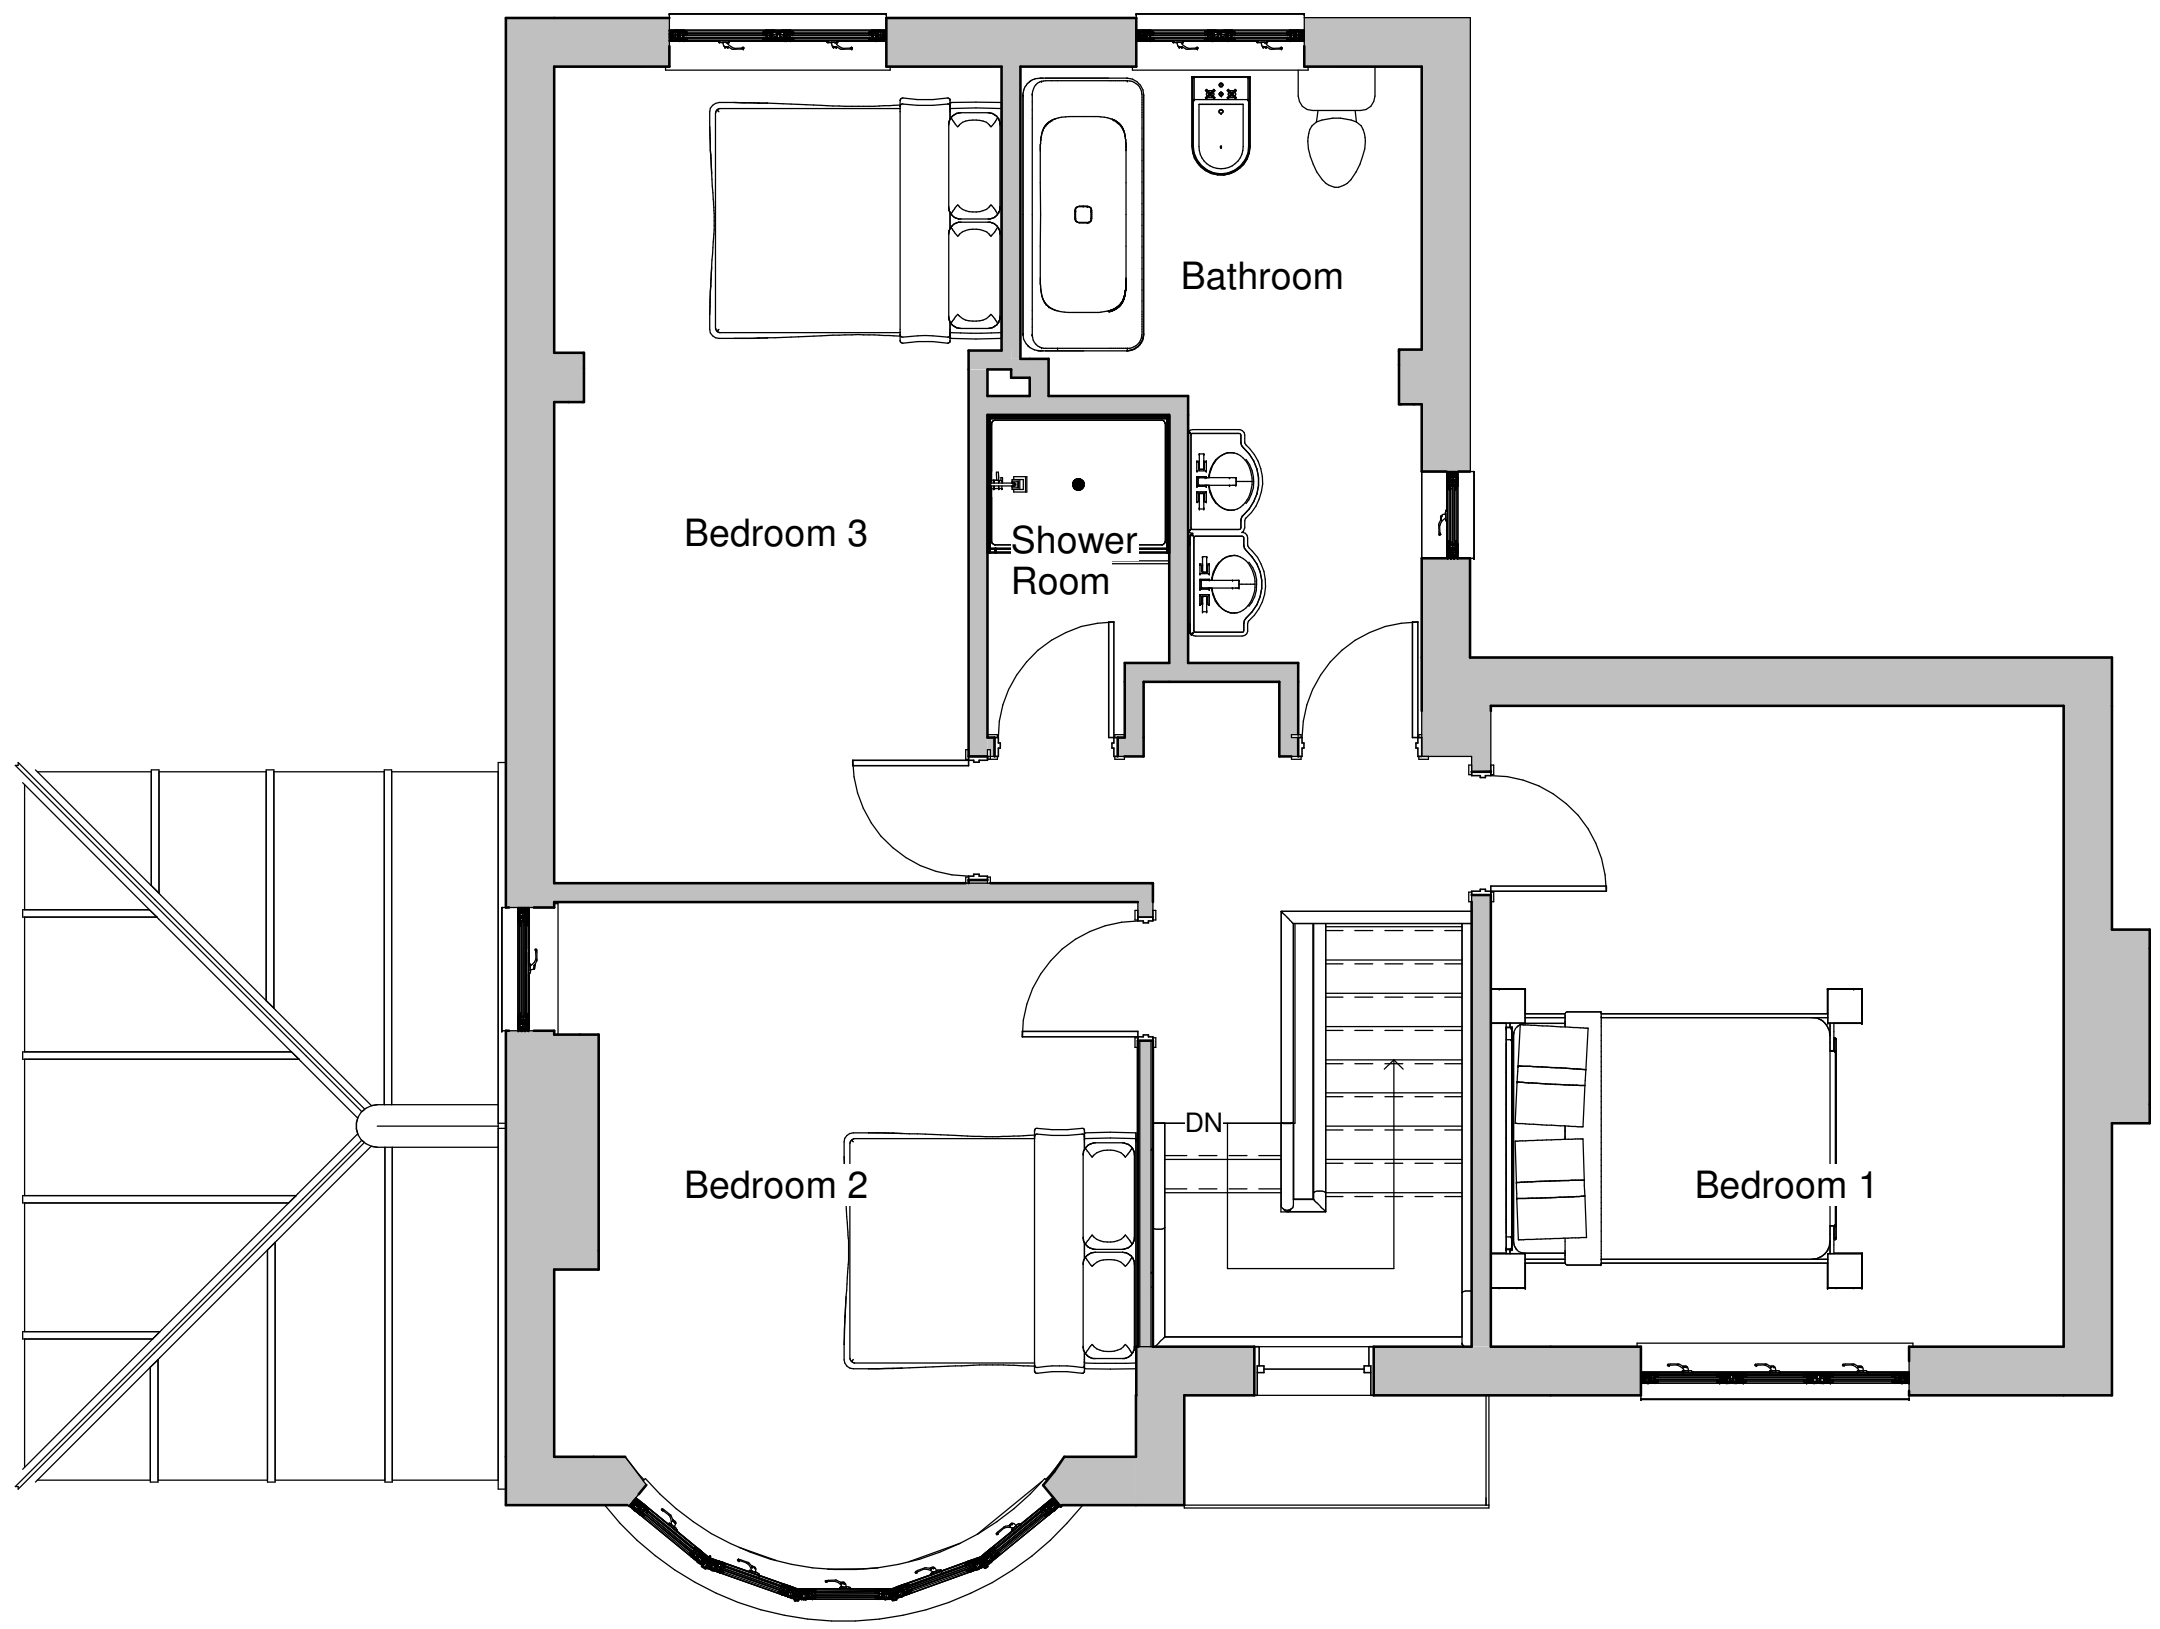

EXISTING FIRST FLOOR PLAN
SCALE 1:50