

PROPOSED 2 STOREY SIDE EXTENSION WITH INTEGRATED GARAGE			68 Cimla Road, Neath. SA11 3TR
Date	April'20	A680-06	PROPOSED ELEVATIONS
Drawn by	J.Hughes		
Scale	1:100		



PROPOSED FRONT ELEVATION - WEST

SCALE 1:100




PROPOSED REAR ELEVATION - EAST

SCALE 1:100

MATERIALS

Roof - Slate.
Rainwater goods - White upvc.
Walls - Render to match.
Windows and External doors - White uPVC.
Fascias and Barge Boards - White uPVC.

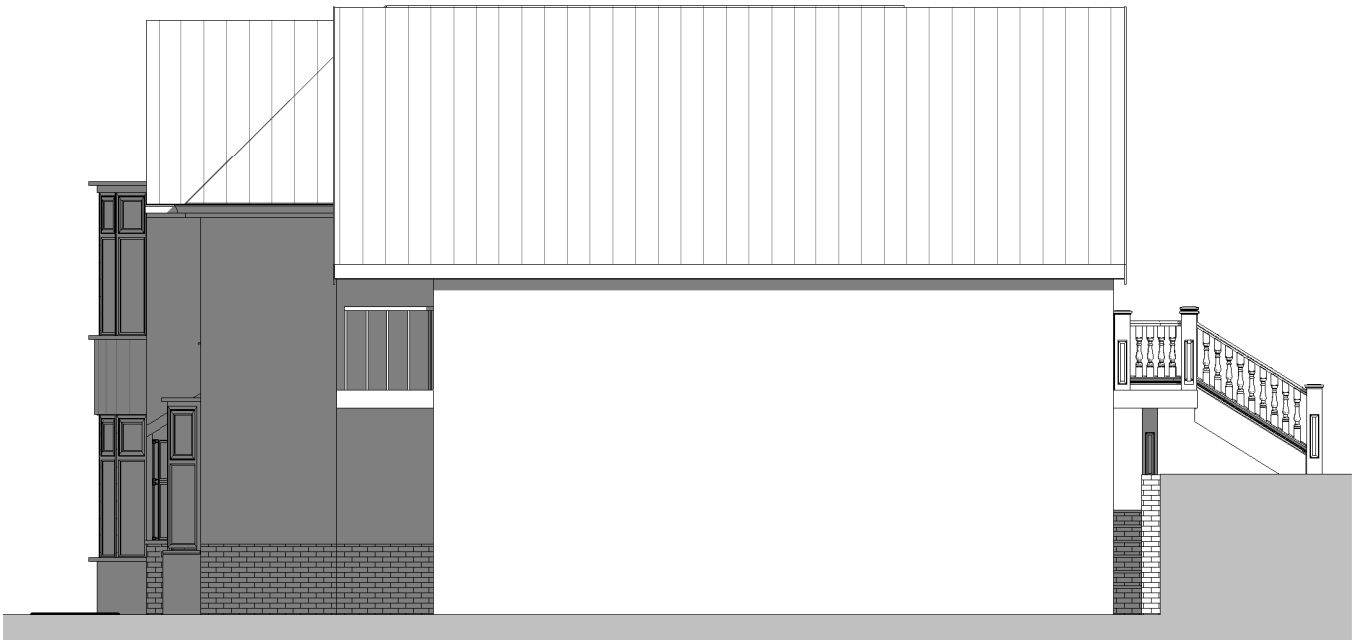

PROPOSED SIDE ELEVATION - SOUTH

SCALE 1:100



PROPOSED SIDE ELEVATION - NORTH

SCALE 1:100