
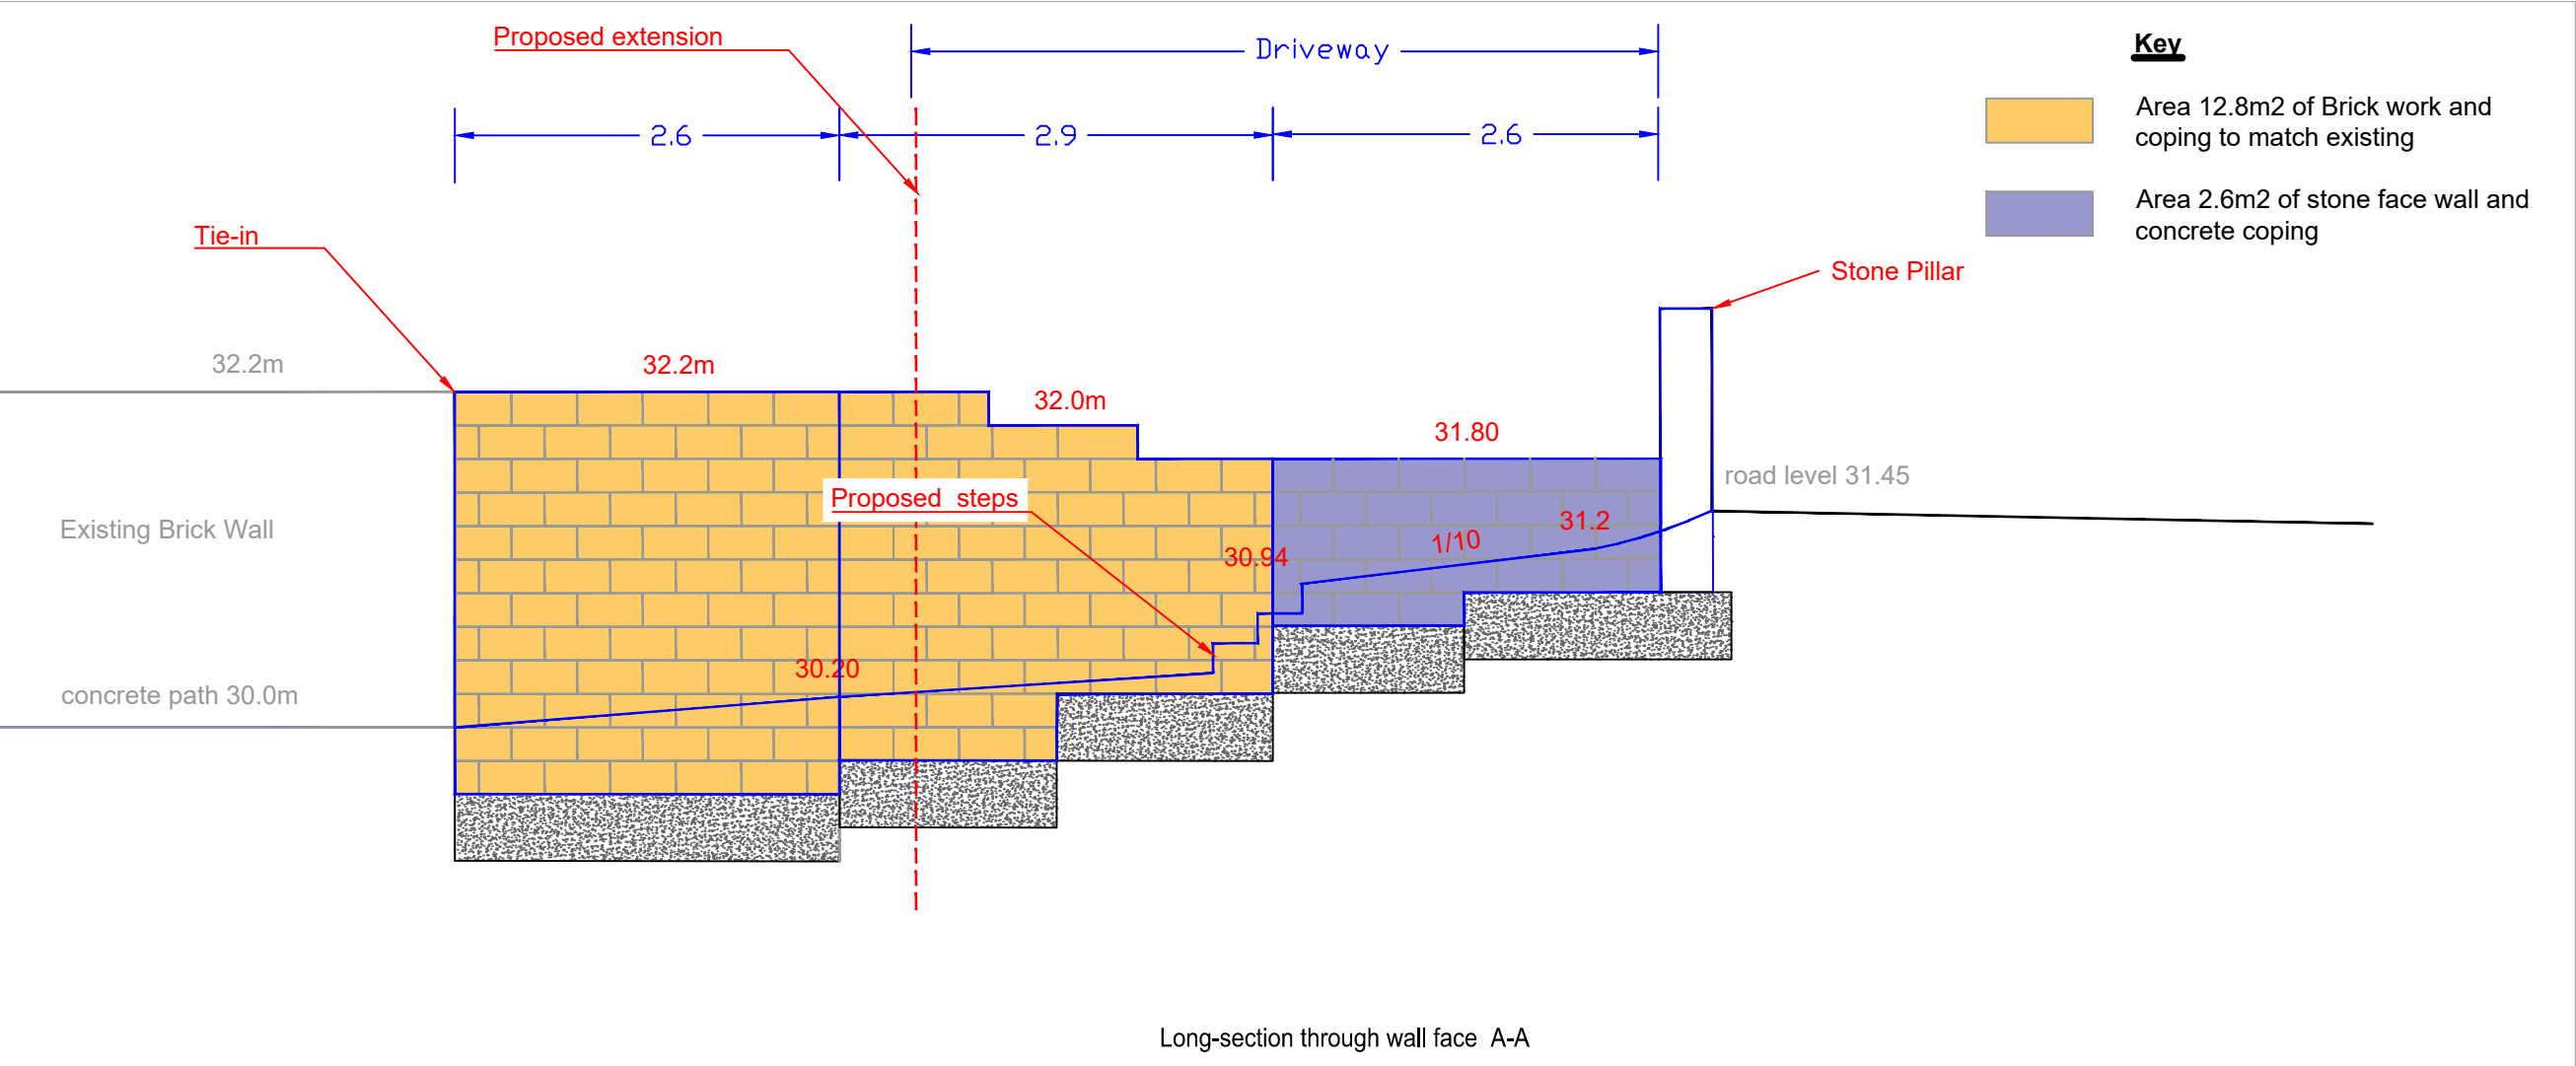
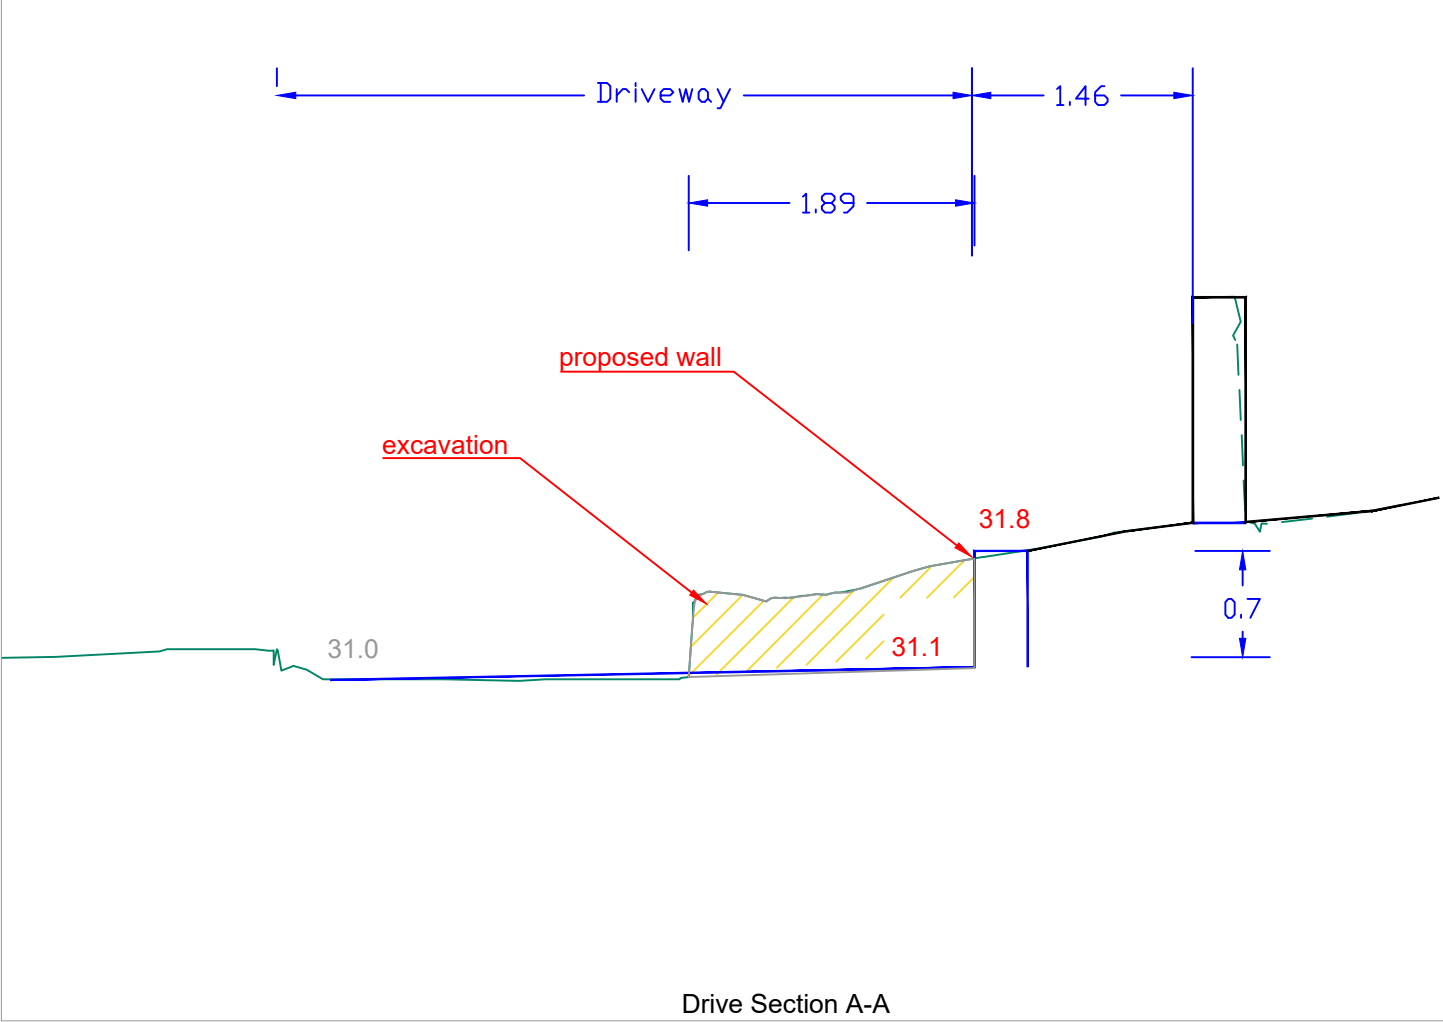


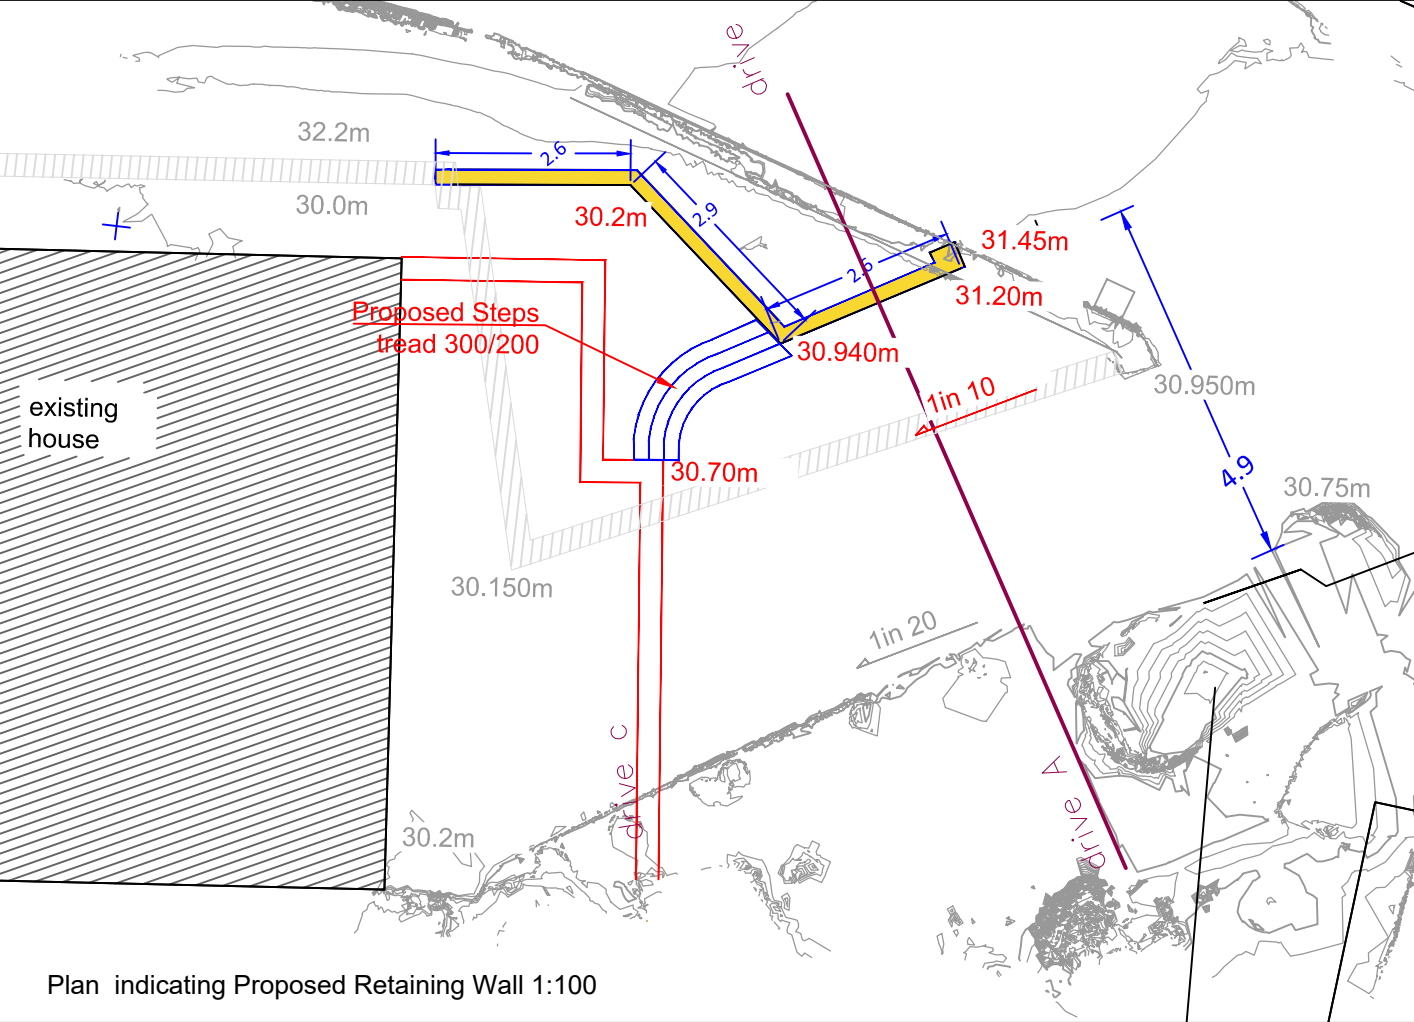

10 Graig Road
Retaining wall section

Scale	Drawn	Checked	Approved
SHOWN	KS	SJ	
Original drawing A3	Date 02-21	Date 02-21	Date
Job No. GC	Dwg No. 1001		A