



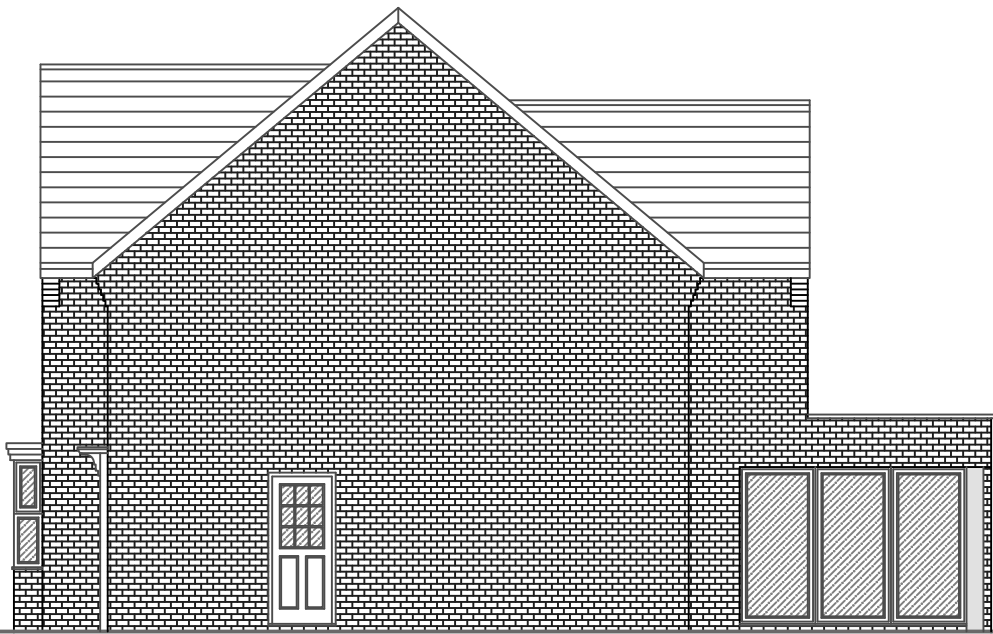

Proposed South-East Facing Elevation
Scale 1 : 100
External Materials:
Walls - Facing Brick
Roof - Concrete Tile & EPDM
Windows - White UPVC
Doors - White UPVC & Aluminium




Proposed North-East Facing Elevation
Scale 1 : 100

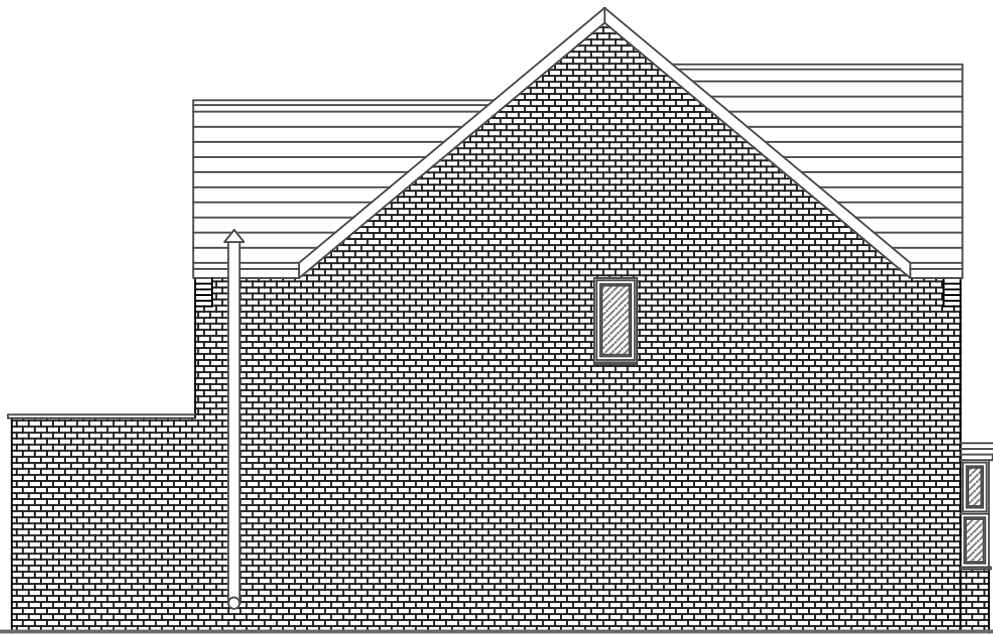


Proposed North-West Facing Elevation
Scale 1 : 100

NOTES
DO NOT SCALE THIS DRAWING
CONTRACTOR TO CHECK ALL DIMENSIONS AND REPORT
ALL ERRORS AND OMISSIONS TO THE ENGINEER

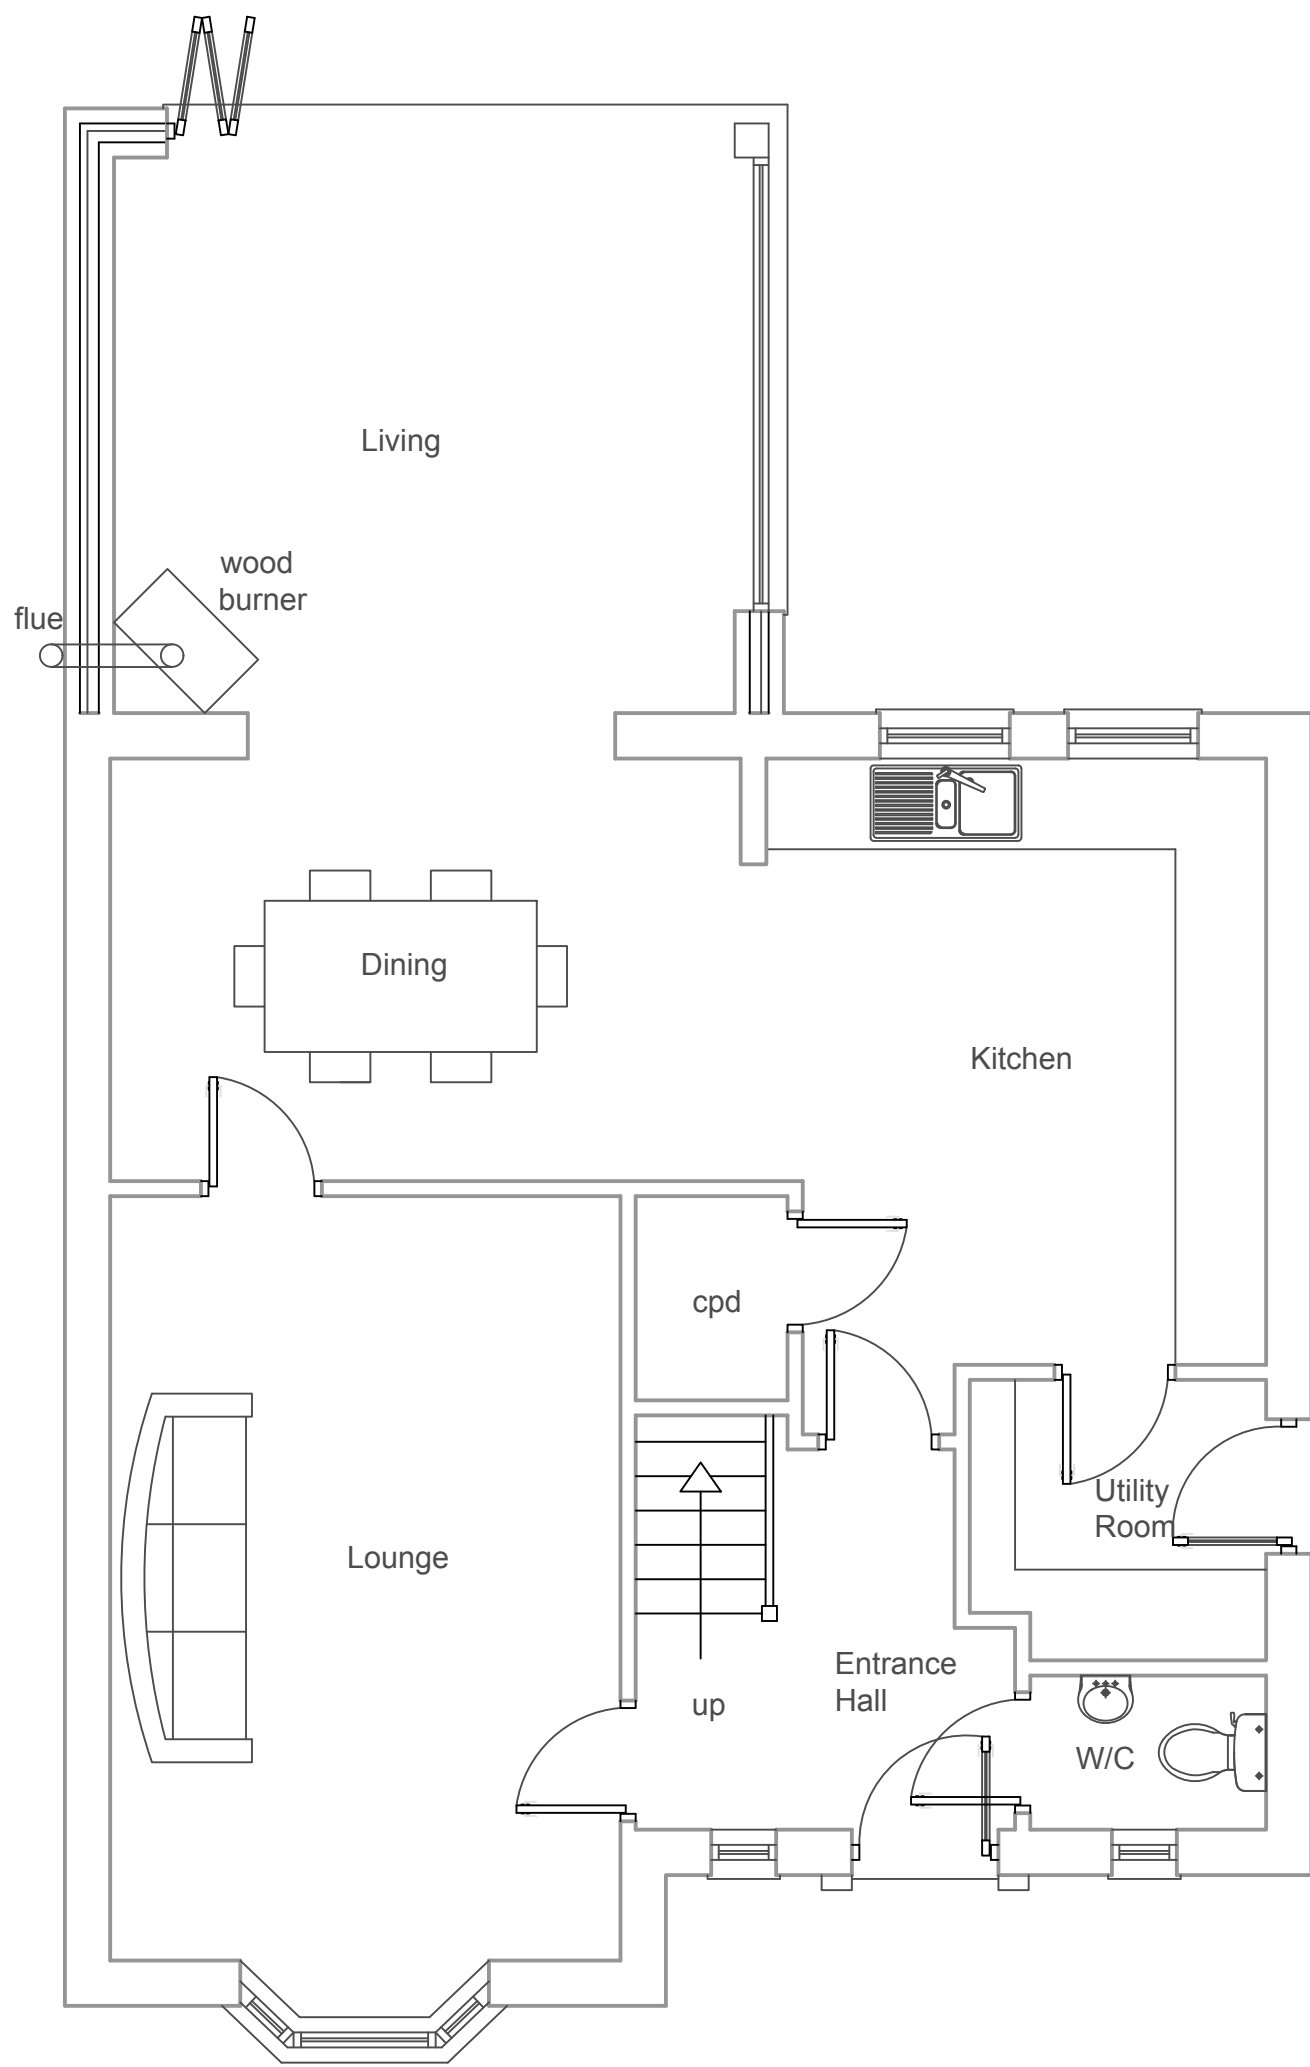

Proposed Ground Floor Plan
Scale 1 : 50

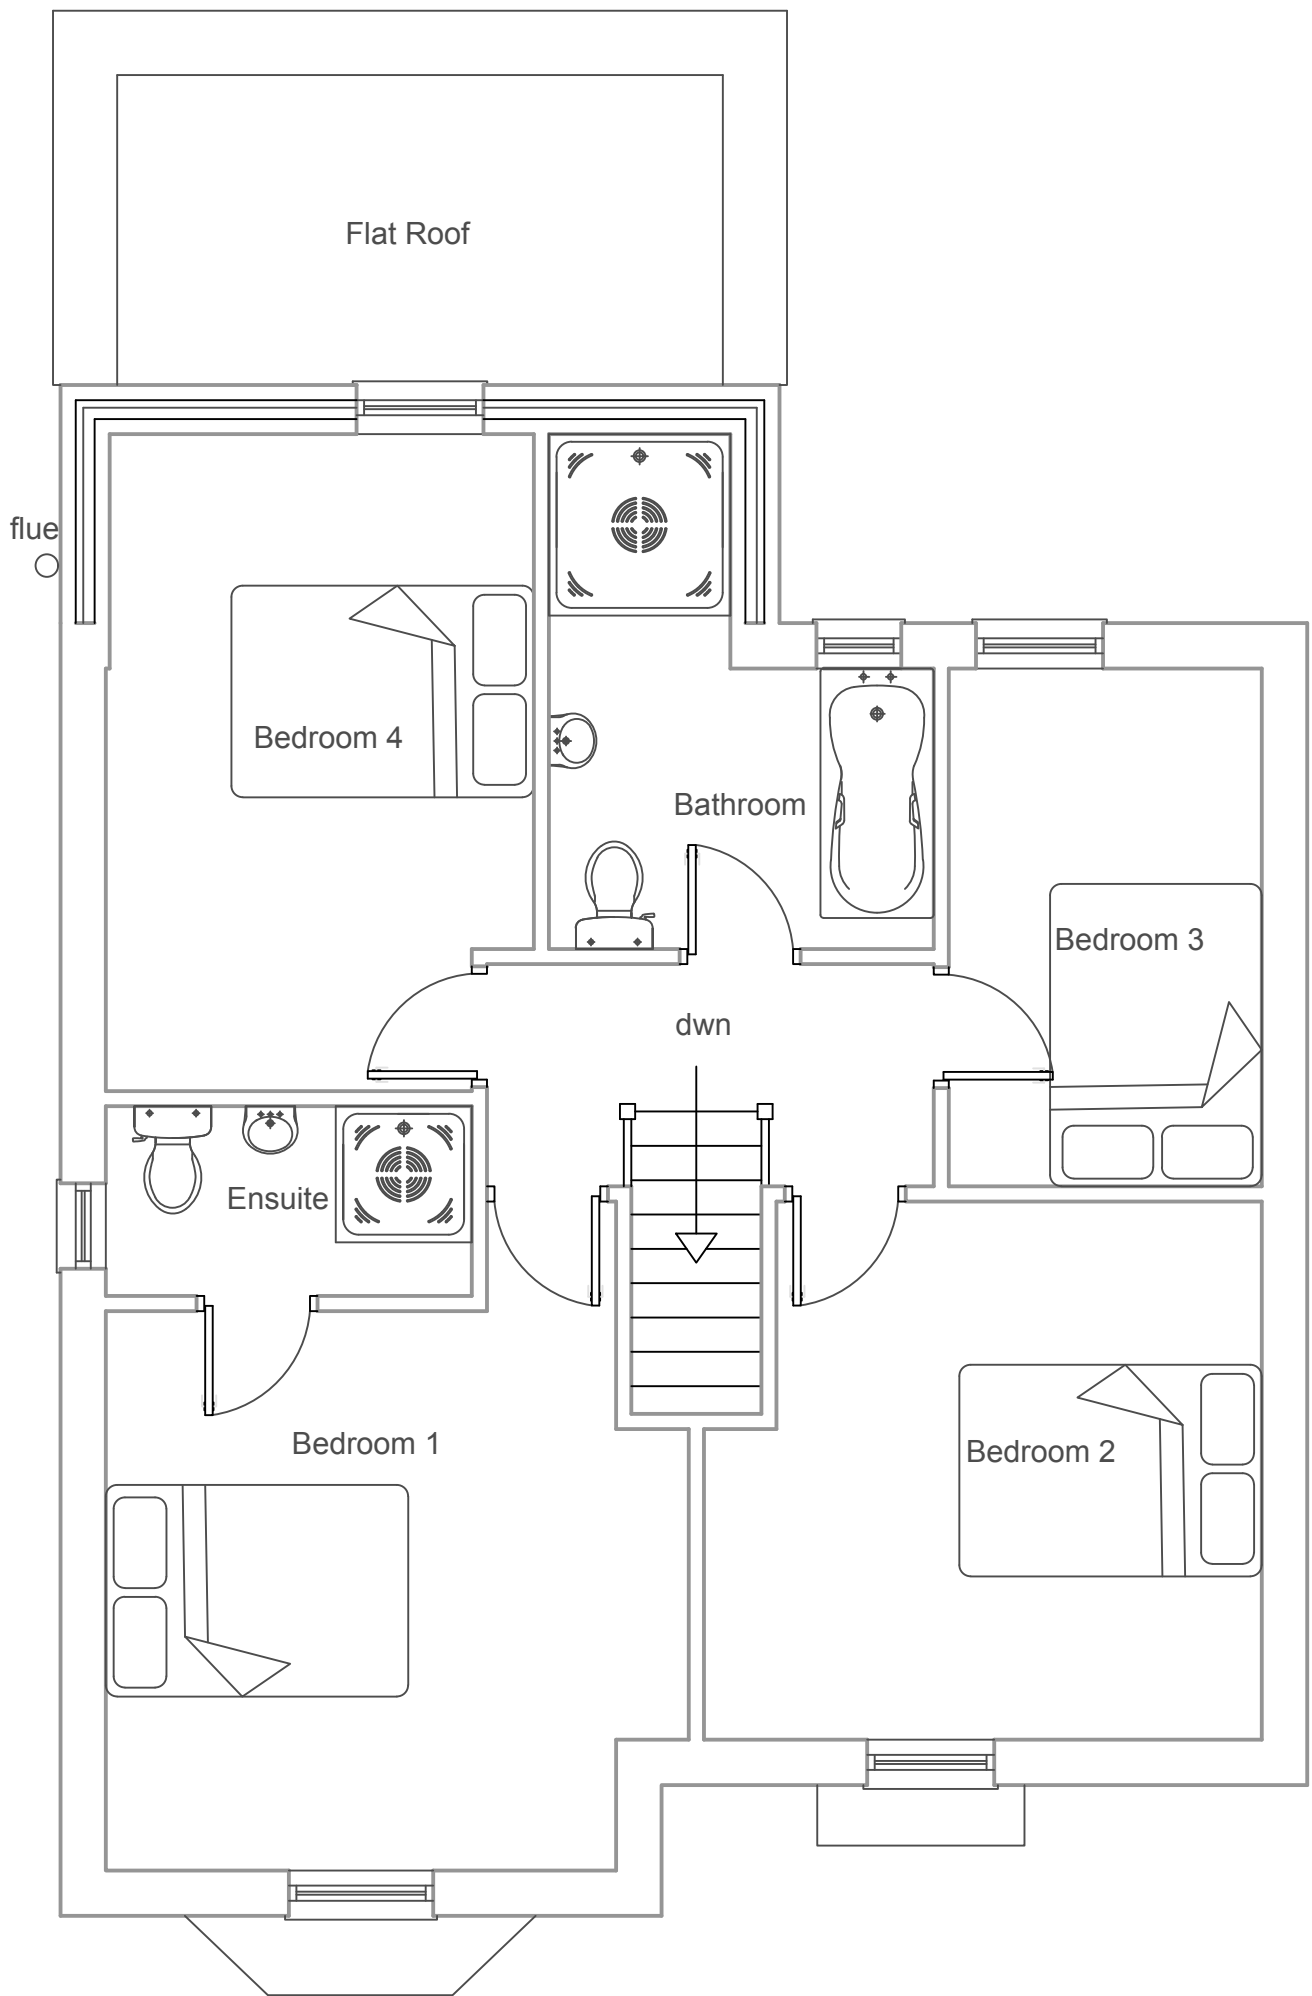

Proposed First Floor Plan
Scale 1 : 50



JAREWBIDGE
DEVELOPMENT SERVICES
Architectural Design +
Quantity Surveying

5 Chapel Street, Mumbles, Swansea SA3 4NH

web: www.jarewbridge.com
email: info@jarewbridge.com
tel: 01792 360606
Adam: 07790 762443 John: 07775 595410

Client
Mr & Mrs. Morgan

Project
36 Ocean View
Jersey Marine

Drawing Title
Proposed Floor Plans.
& Elevations.

Issue
PLANNING

Project No. 04.21.360		Drawing No. 04.21.360.D2	
Scales 1:50, 1:100	Date 19.04.21	Revision	
Drawn APR	Checked JAR	Sheet Size A1	B

© This drawing may not be copied without prior written permission