




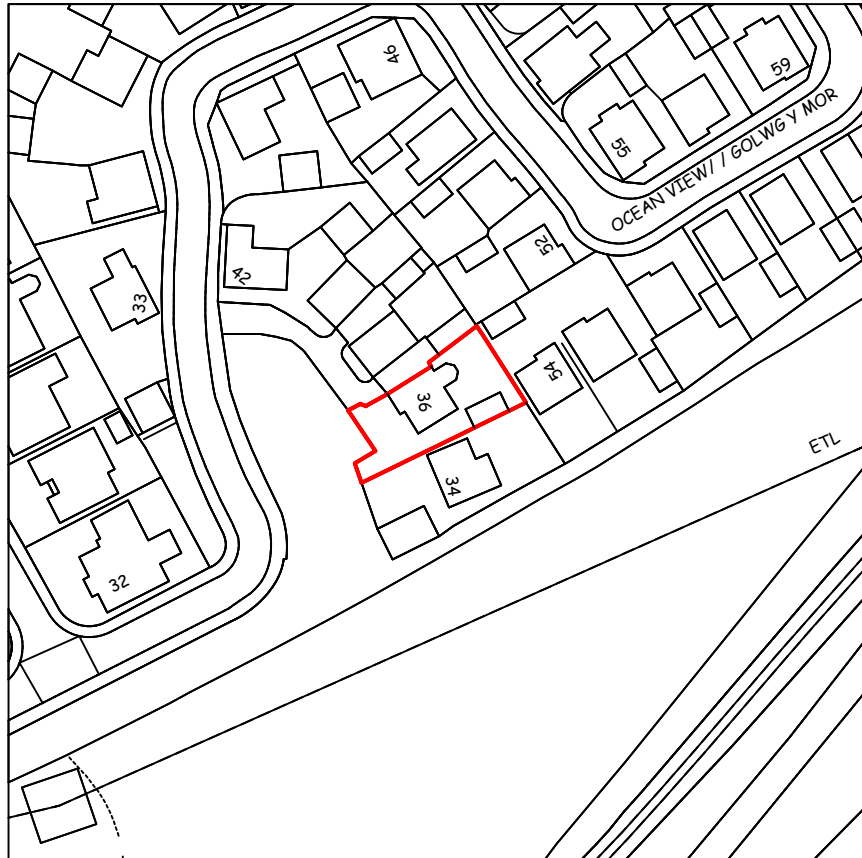

Site Location Plan
Scale 1 : 1250

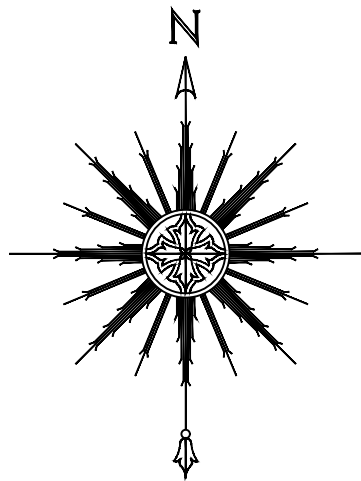

Existing Block Plan
Scale 1 : 500

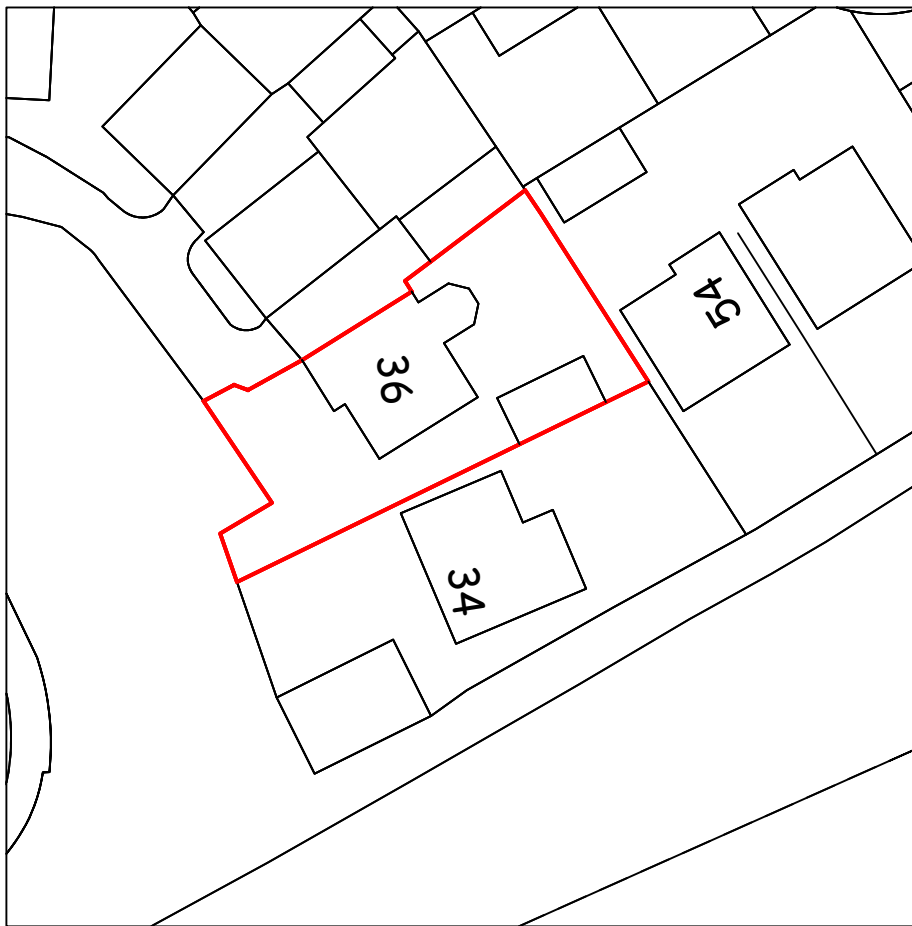

Proposed Block Plan
Scale 1 : 500

Mr. & Mrs. Morgan

Project
36 Ocean View
Jersey Marine

Drawing Title
Proposed Floor Plans.
& Elevations.

Issue

Project No.

Drawing No.

Scales

Date

Revision

Drawn

Checked

Sheet Size

A1

NOTES
DO NOT SCALE THIS DRAWING
CONTRACTOR TO CHECK ALL DIMENSIONS AND REPORT
ALL ERRORS AND OMISSIONS TO THE ENGINEER



JA REWBRIDGE
DEVELOPMENT SERVICES
Architectural Design +
Quantity Surveying

5 Chapel Street, Mumbles, Swansea SA3 4NH

web: www.jarewbridge.com
email: info@jarewbridge.com
tel: 01792 360606
Adam: 07790 762443 John: 07775 595410

Client

Mr & Mrs. Morgan

Project

36 Ocean View
Jersey Marine

Drawing Title

Site Location &
Block Plans.

Issue

PLANNING

Project No.

04.21.360

Drawing No.

04.21.360.D3

Scales

1:500,

1:1250

Date

19.04.21

Revision

Drawn

APR

Checked

JAR

Sheet Size

A2

A

© This drawing may not be copied without prior written permission