



Superseded

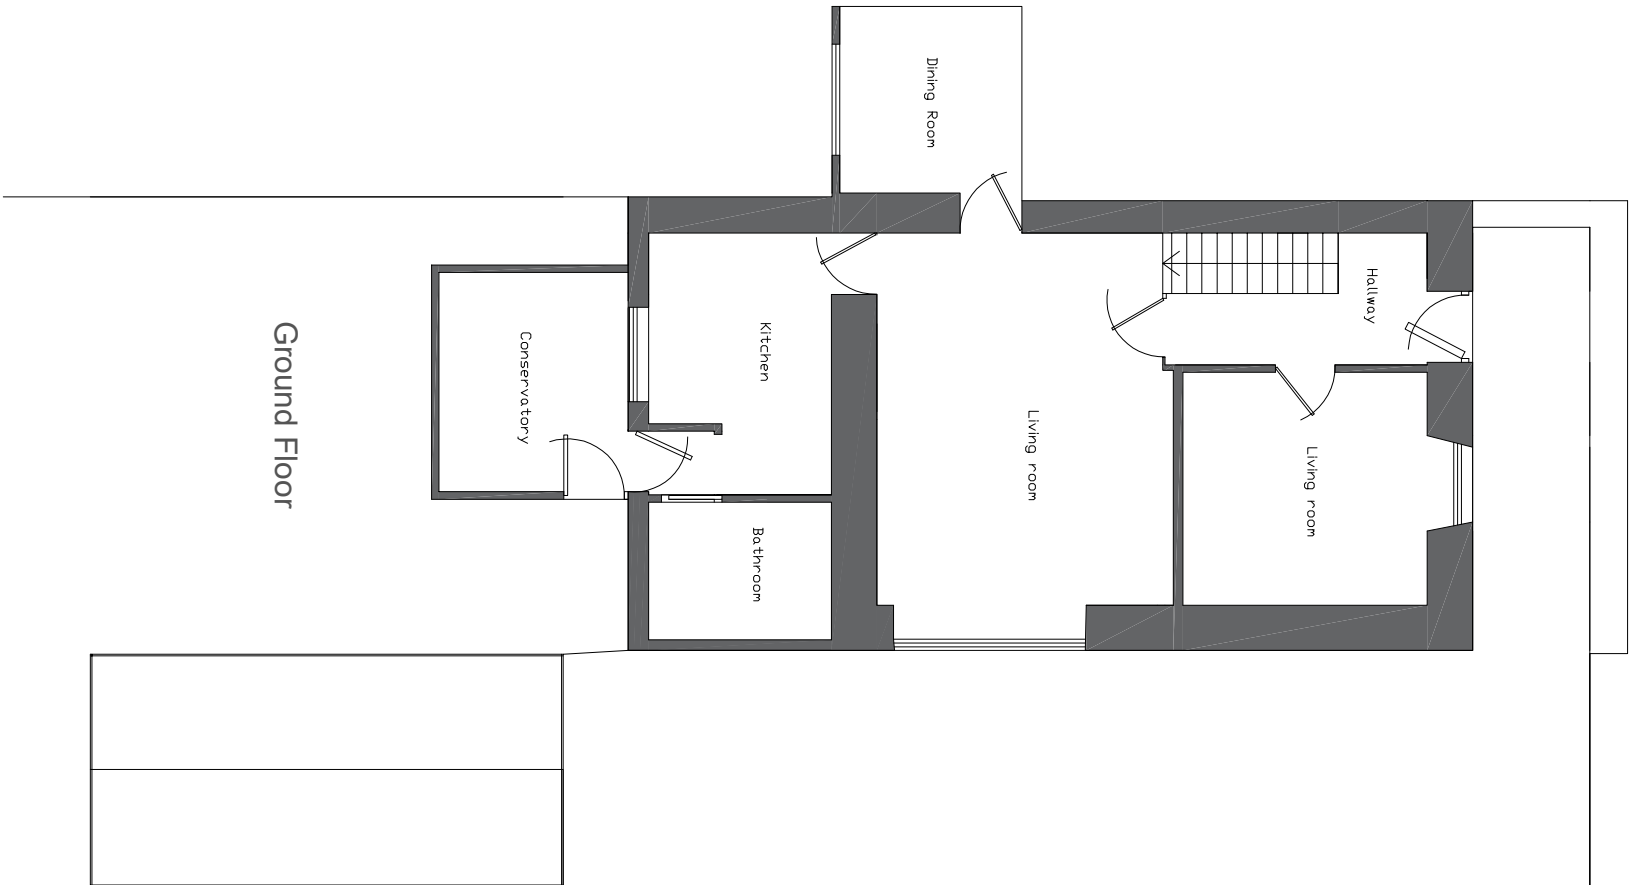


Ground Floor

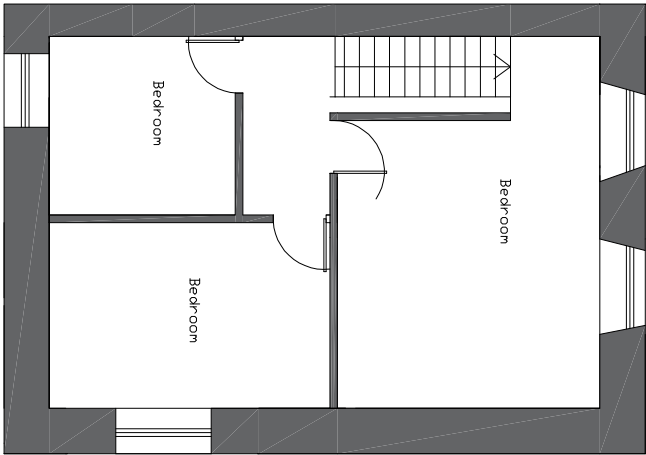


First Floor




Site Location Plan 1:125

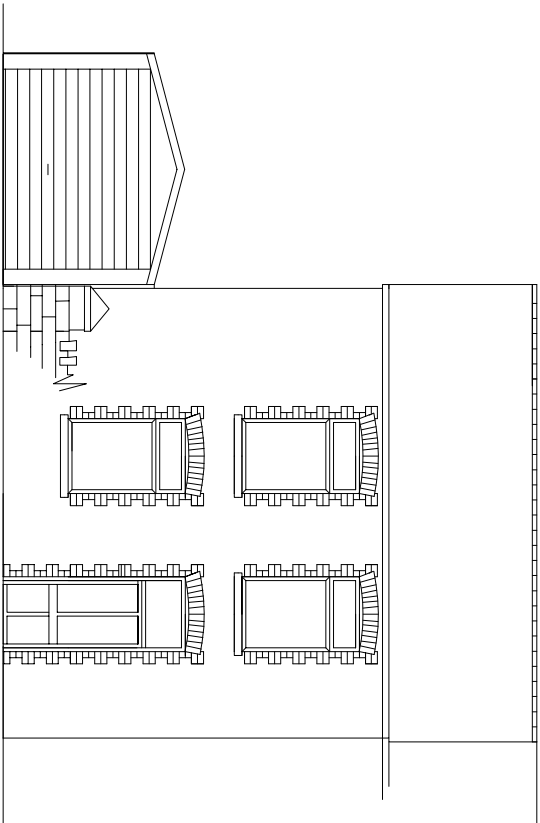

Front Elevation

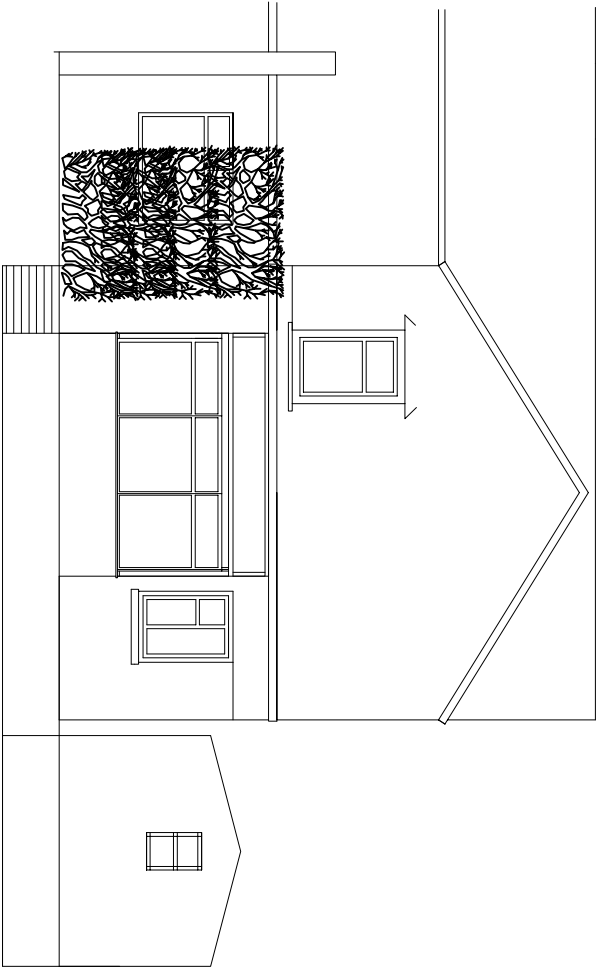

Rear Elevation

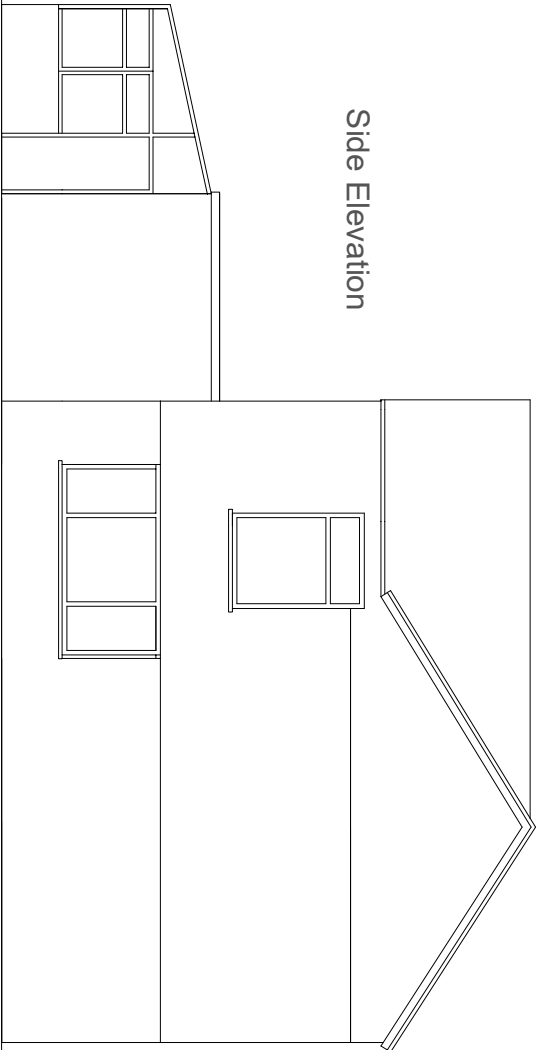

Side Elevation

Title: Existing Elevations		Liam Jones MRTPI RTPI Chartered Town Planner
Drawing No.: JE/01/A Scale: Elevations 1:100 on A3		
Project: Two Storey Extension	Site: 97 Neath Road, Rhos, Pontardawe	
Date: April 2021		