




Superseded

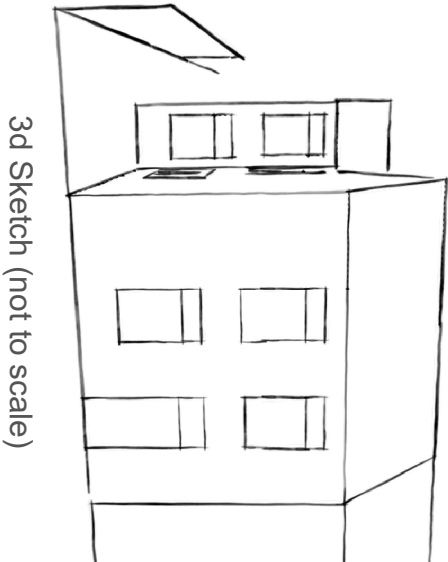

3d Sketch (not to scale)

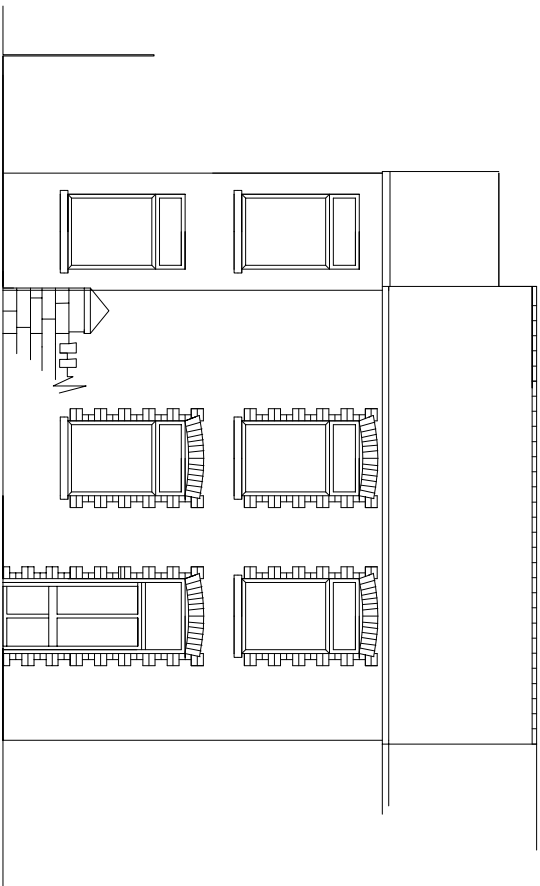


Front Elevation

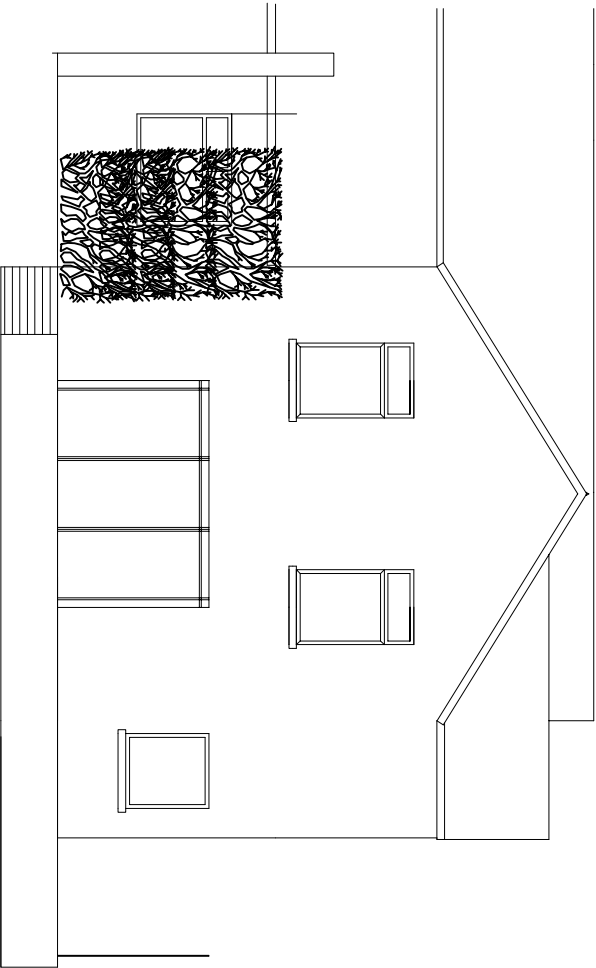


Rear Elevation


Finishes:
To Match Existing:
Walls – Render
Roof – slate
Windows/doors Upvc

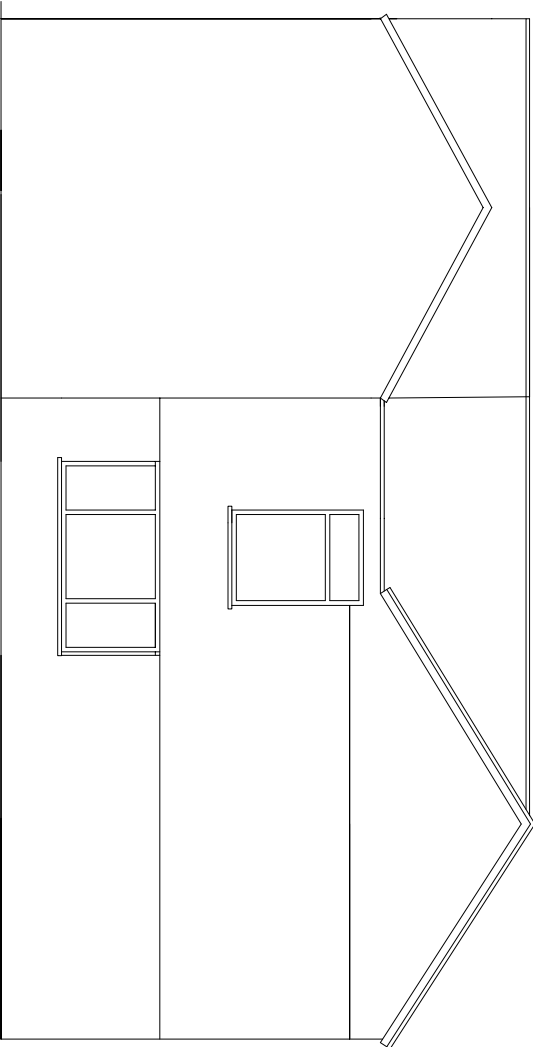

Side Elevation

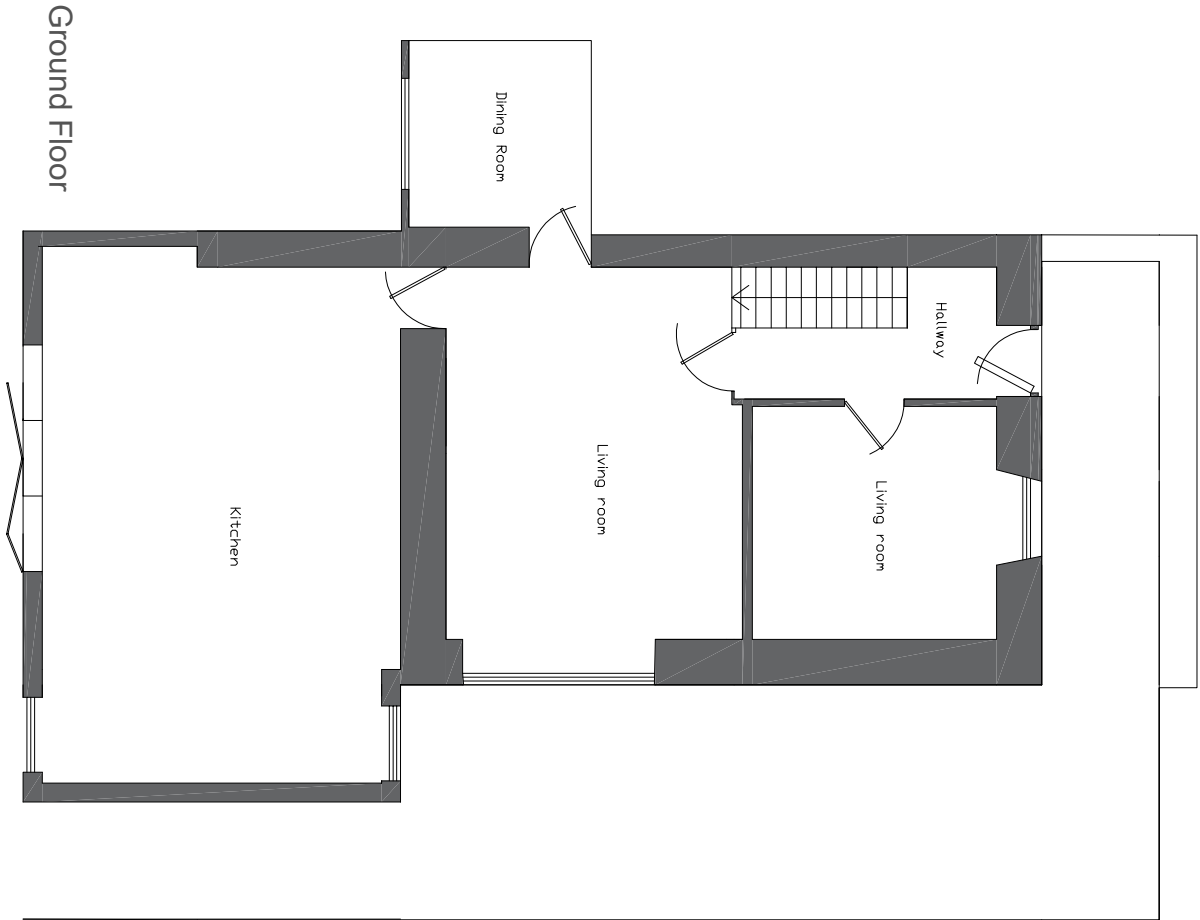

Ground Floor

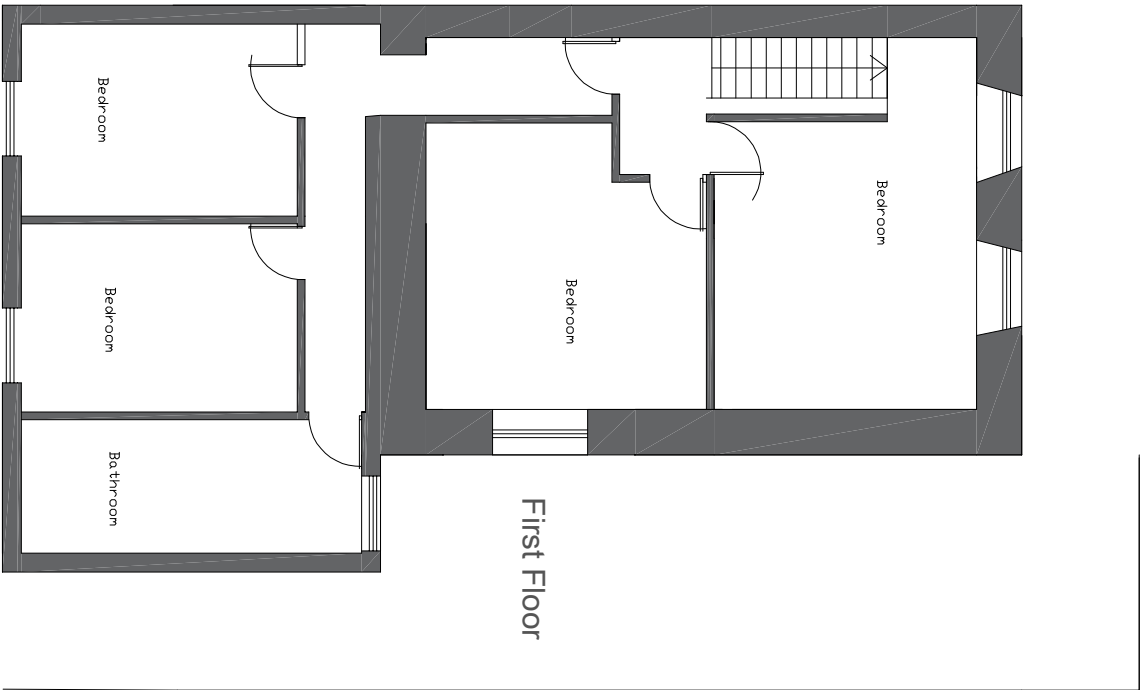

First Floor

Title: Proposed Elevations Drawing No.: JE/02/A Scale: 1:100 on A3		Liam Jones MRTPI  RTPi Chartered Town Planner
Project: Two Storey Extension	Site: 97 Neath Road, Rhos, Pontardawe	
Date: April 2021		