


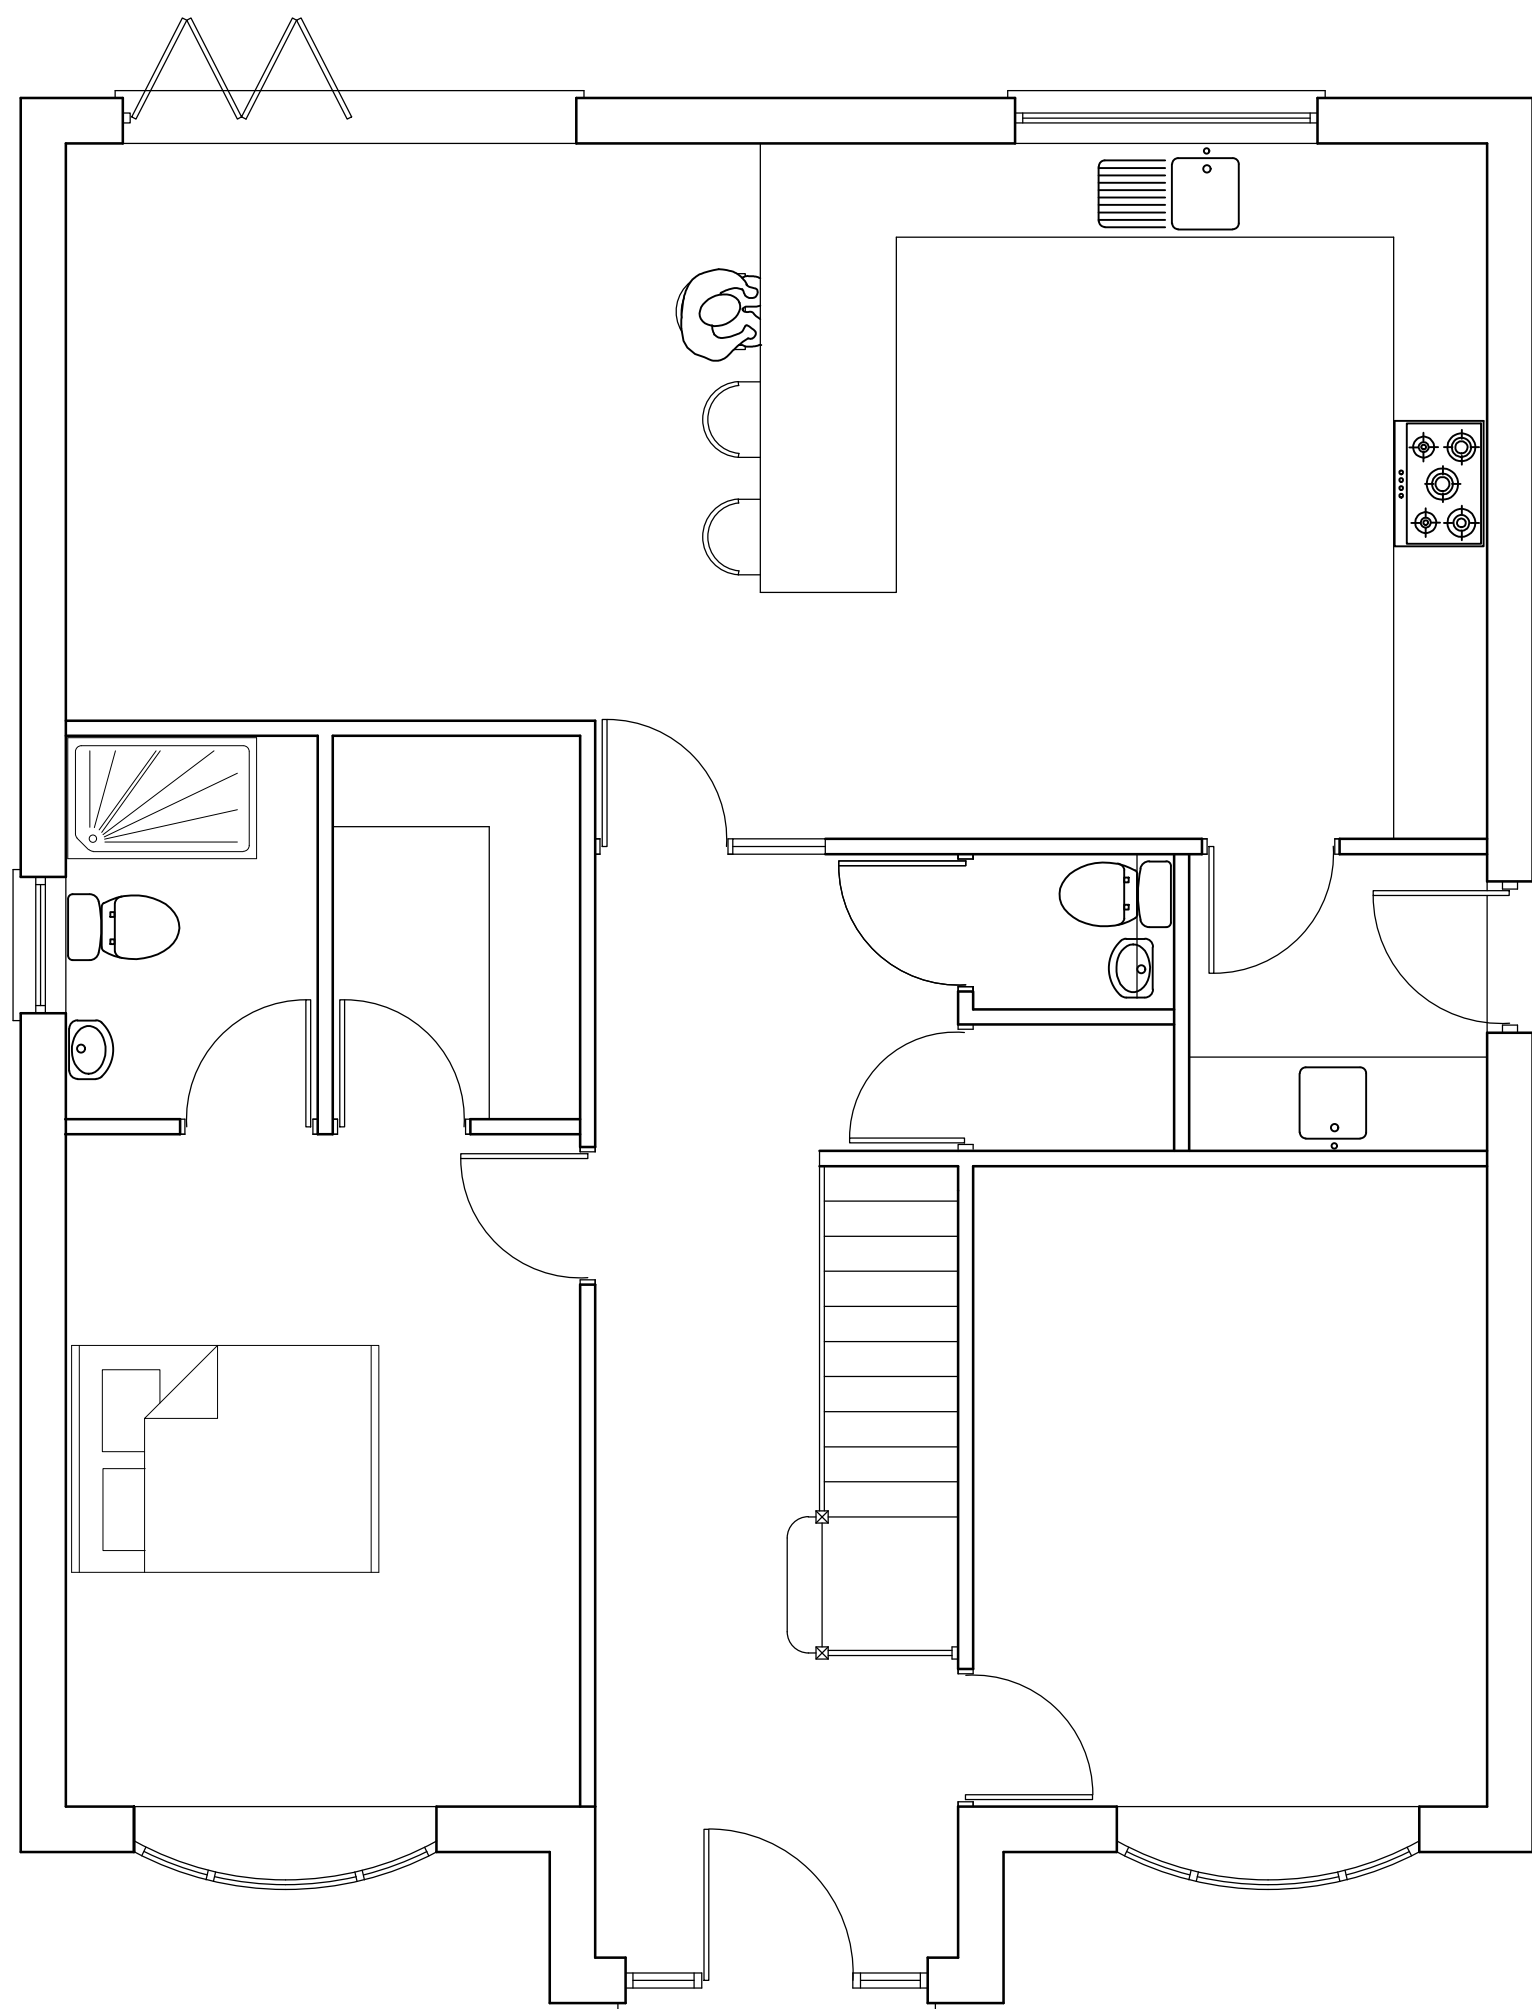
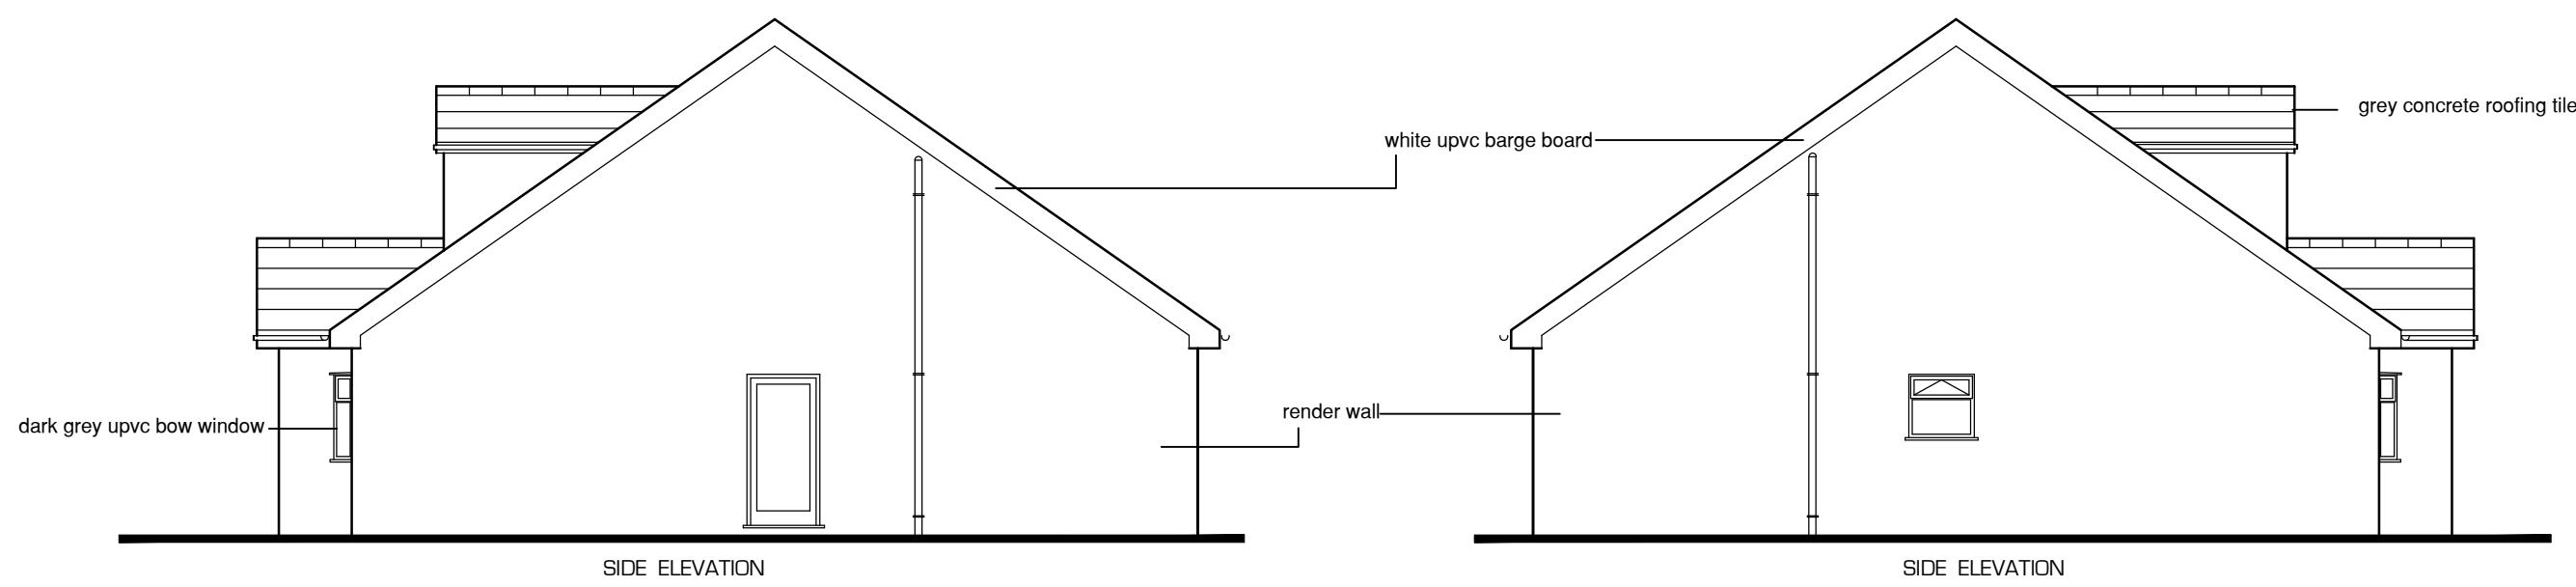


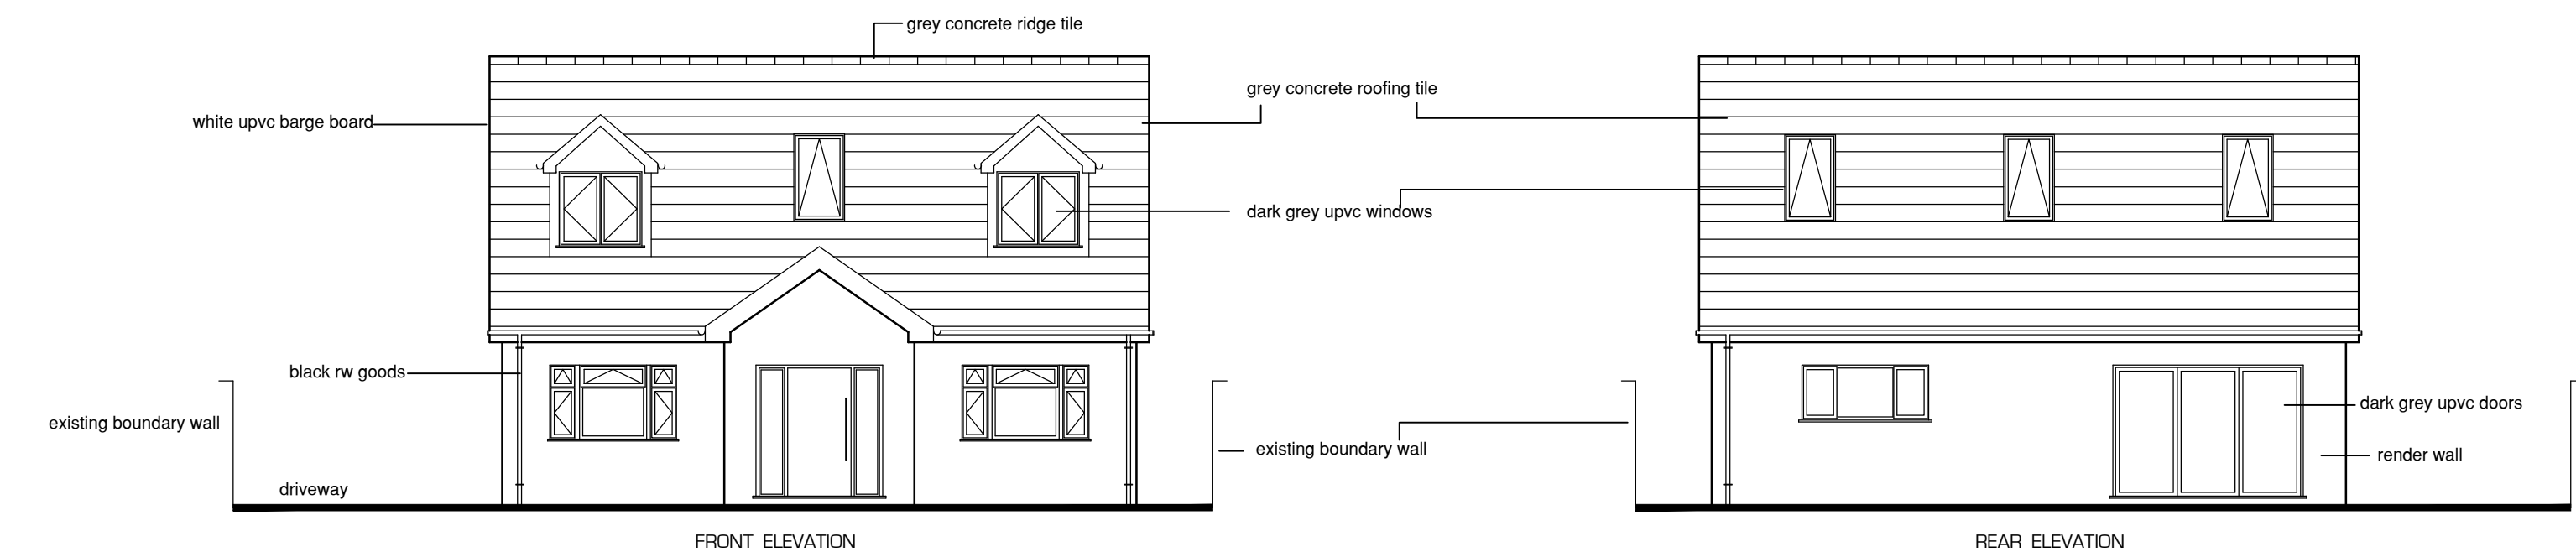

GROUND FLOOR

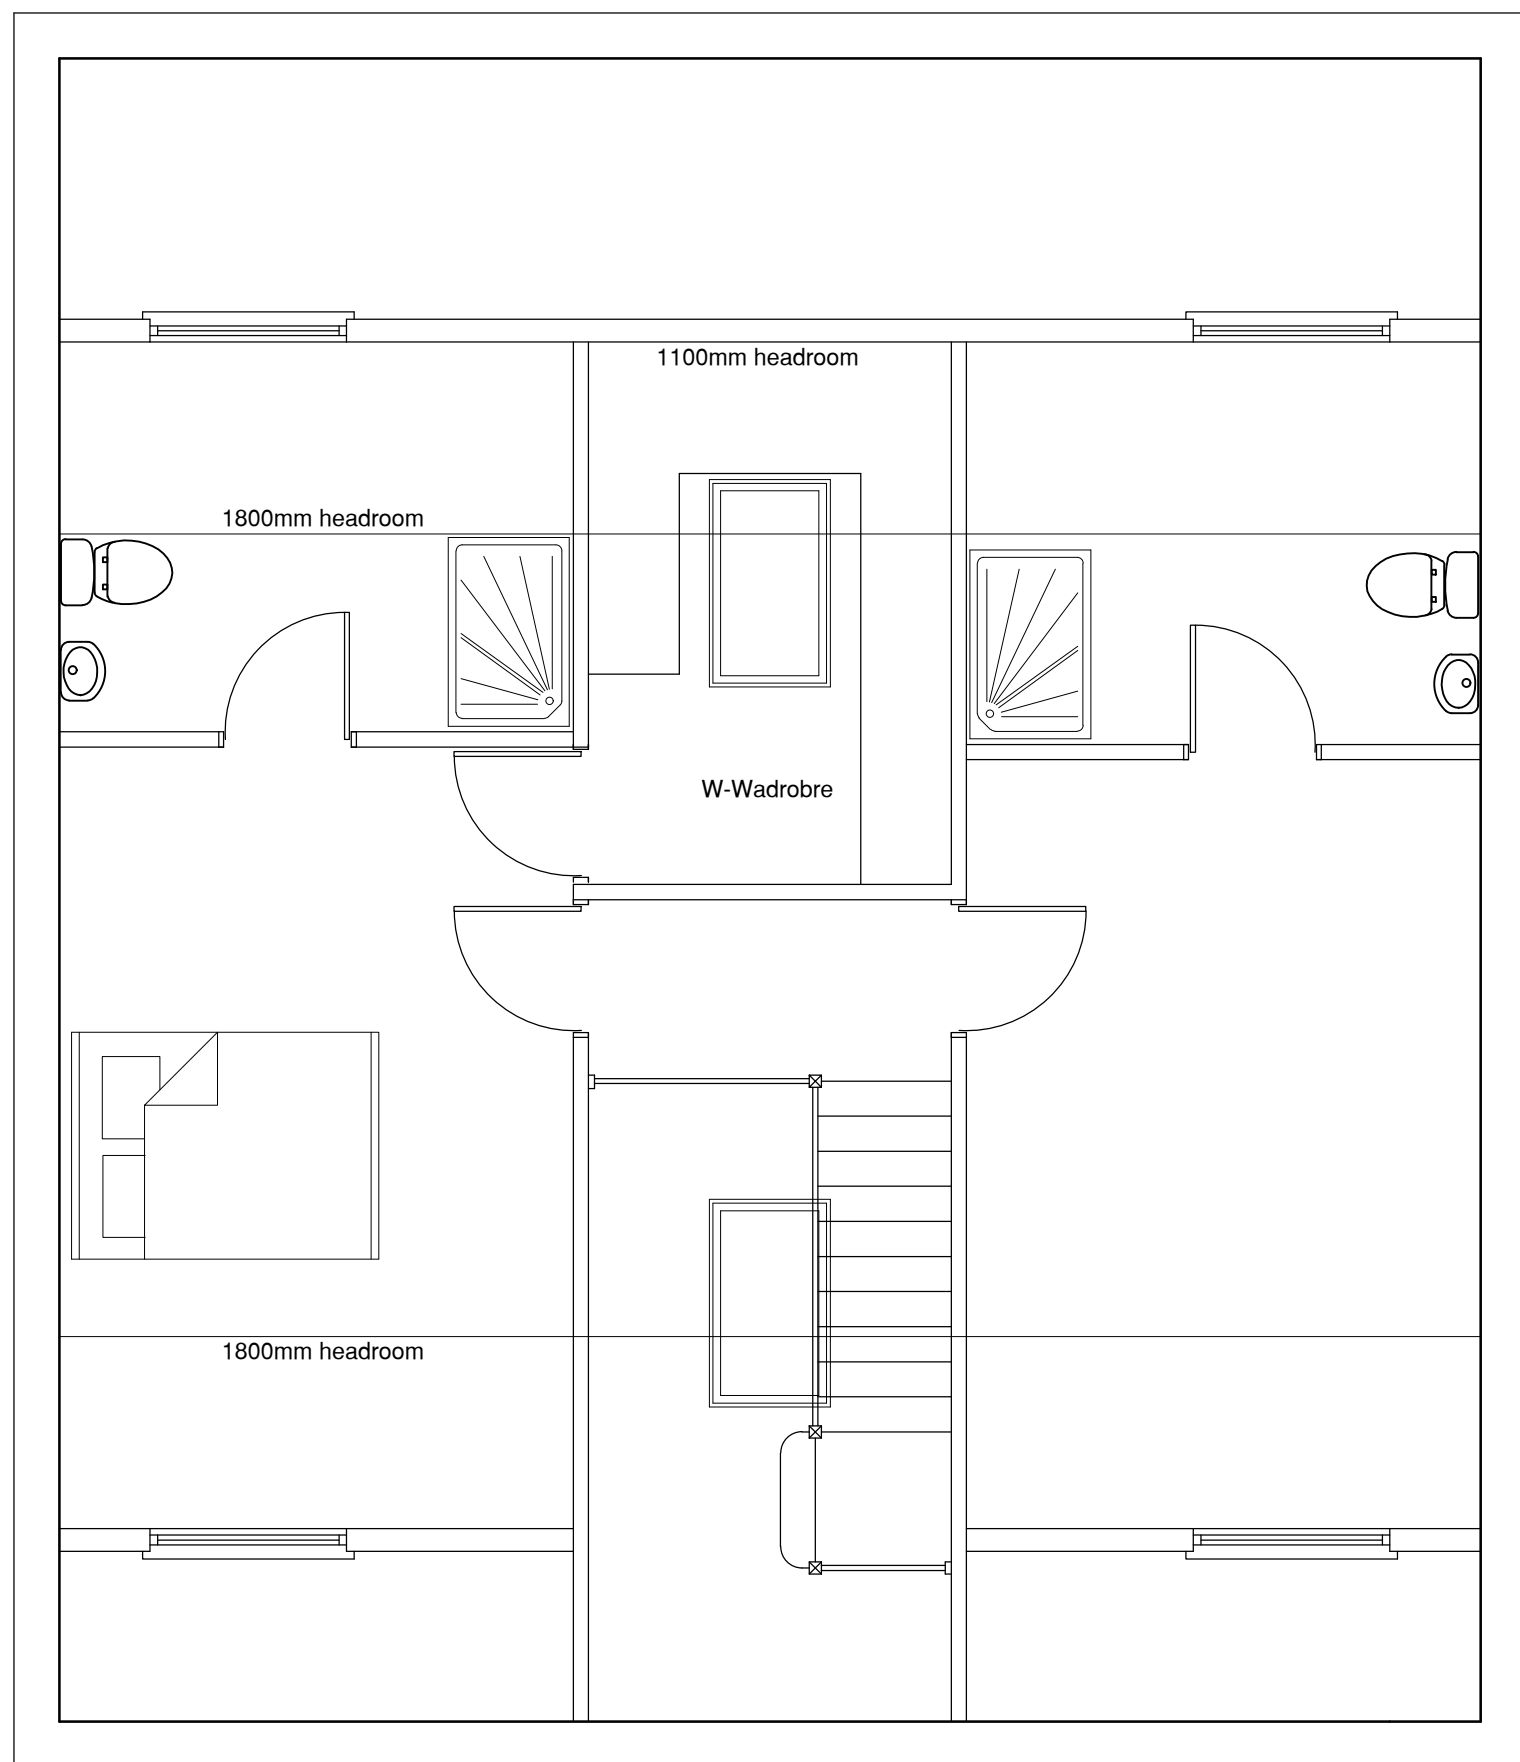

FIRST FLOOR

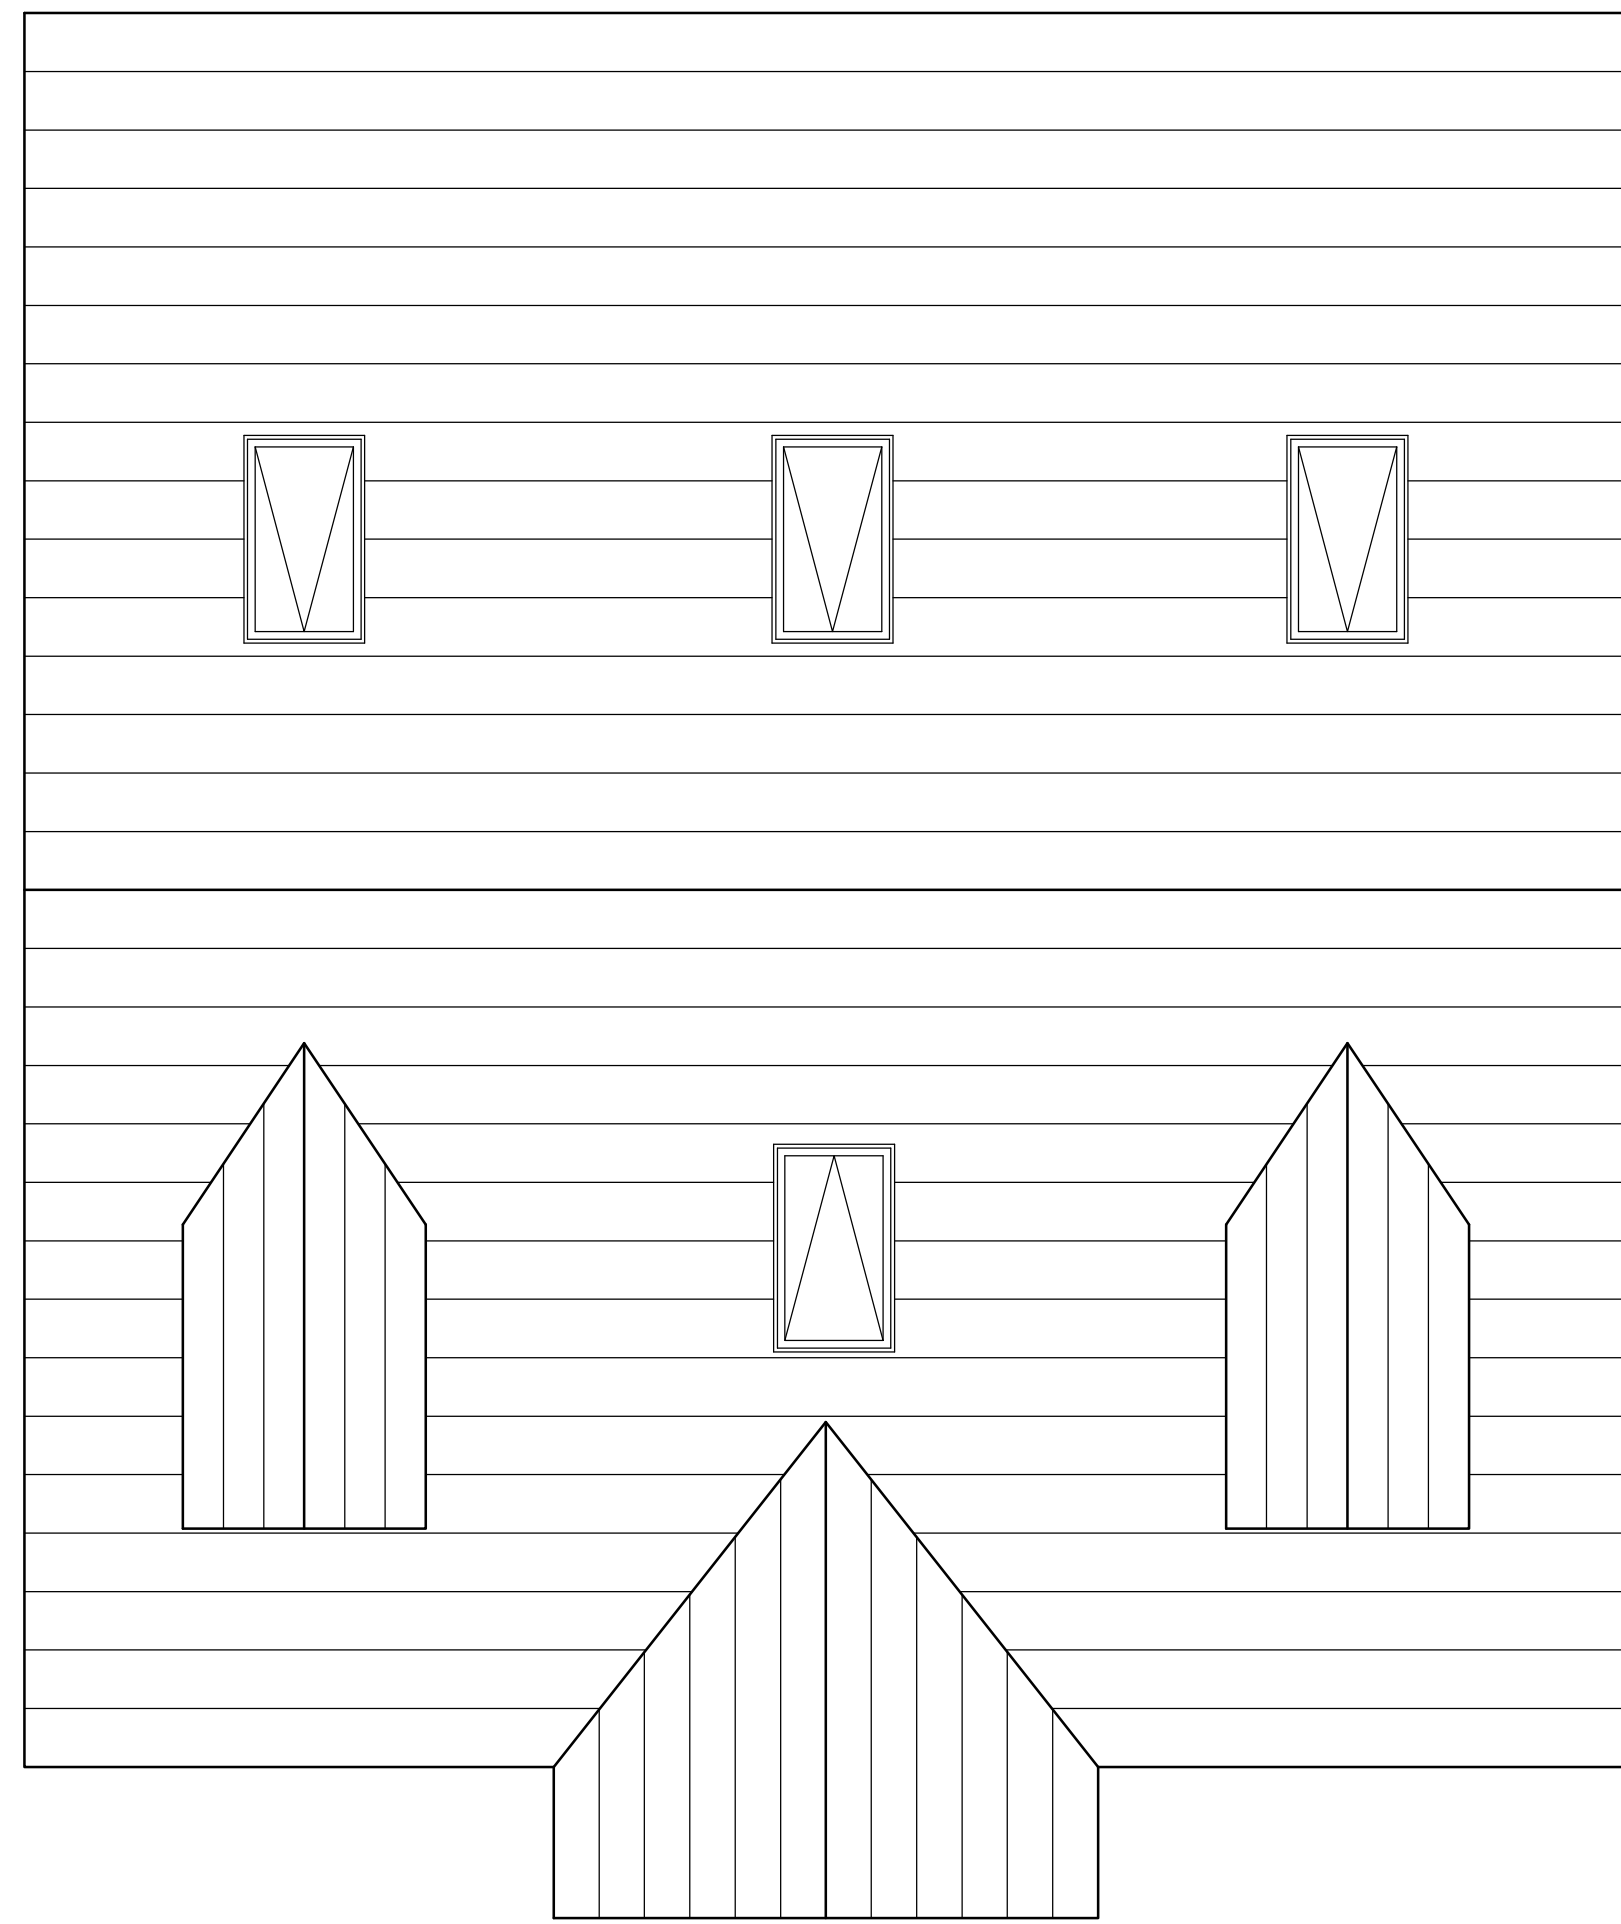

ROOF PLAN

THIS DRAWING IS COPYRIGHT ©

Ken Bateman
Chartered Surveyor
R.S. (Hons.) MRICS, C. Surveyor

Appl. Fullview, Chertsey, Farnham, Tynor, C100 1000

project
Replacement Dwelling
at
48 Park Avenue
Glynneath
Neath

title
Proposed Plans and
Elevations

Date: Oct. 2020
Scale: A1@ 1 : 100 1:50
Drawn:

Drawing No.	Rev.
GA 002	