

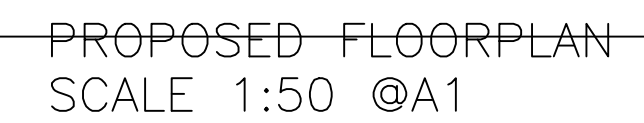
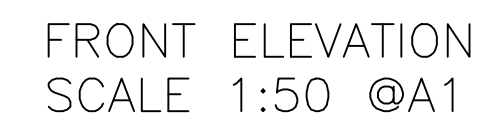


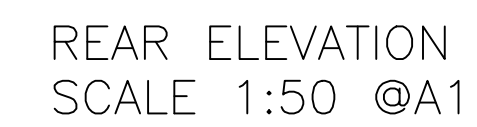

mappe

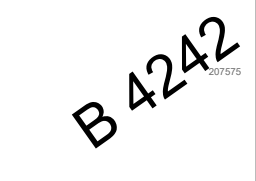

No.	REVISION	By	Date

No.	REVISION	By	Date

NOTES

1. Do not scale from this drawing take figured dimensions only.
2. Dimensions are in millimeters unless otherwise stated.
3. All dimensions to be checked on site.

STAGE PLANNING

Client: SGWD GLADWS

Job Title: PROPOSED ENCLOSED SEATING / DINING AREA

Drawing Title:
BLOCK PLAN & PROPOSED FLOOR PLANS

Job No: 21/023	Drawing No: SKT-02	Rev: C	Drawn By: B.D	Date: 21/04/2021
			Checked By: M.M	Date: 21/04/2021
			Approved By: M.M	Date: 21/04/2021
Scale: AS SHOWN @ A1			Email: planning@mmdesignconsult.com	

Job No: 21/023	Drawing No: SKT-02	Rev: C	Drawn By: B.D	Date: 21/04/2021
			Checked By: M.M	Date: 21/04/2021
			Approved By: M.M	Date: 21/04/2021
Scale: AS SHOWN @ A1			Email: planning@mmdesignconsult.com	