




Proposed Front Elevation

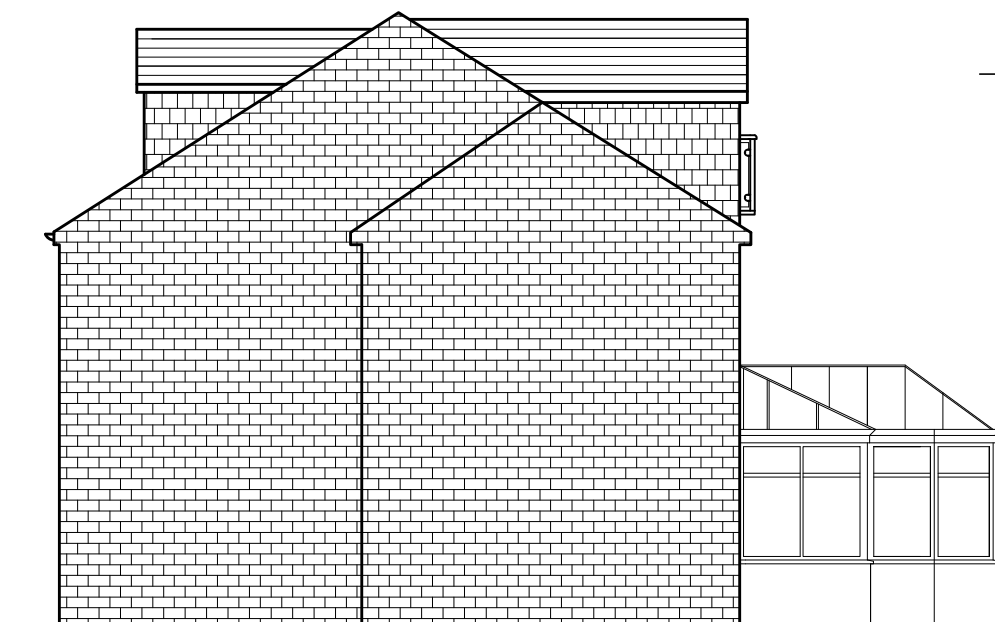


Proposed RH Side Elevation




Proposed Rear Elevation


Proposed Materials & Finishes
to match existing

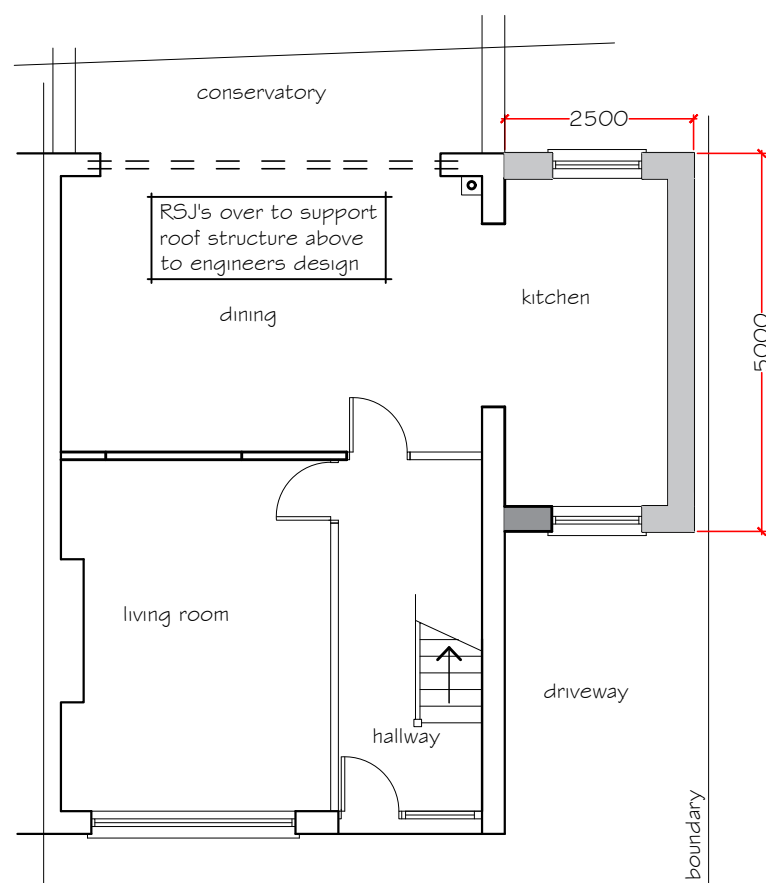

Proposed Ground Floor Plan

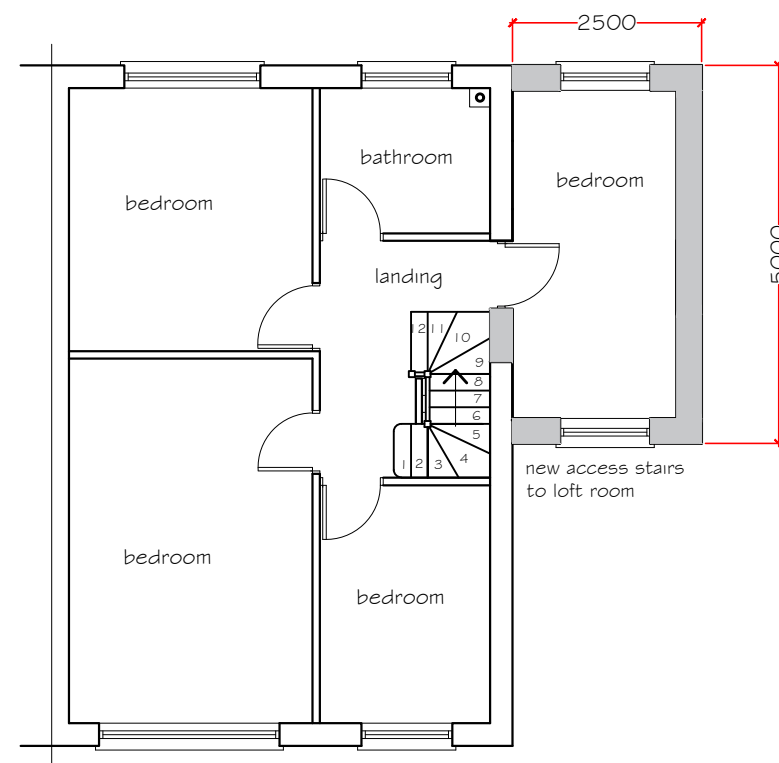

Proposed First Floor Plan

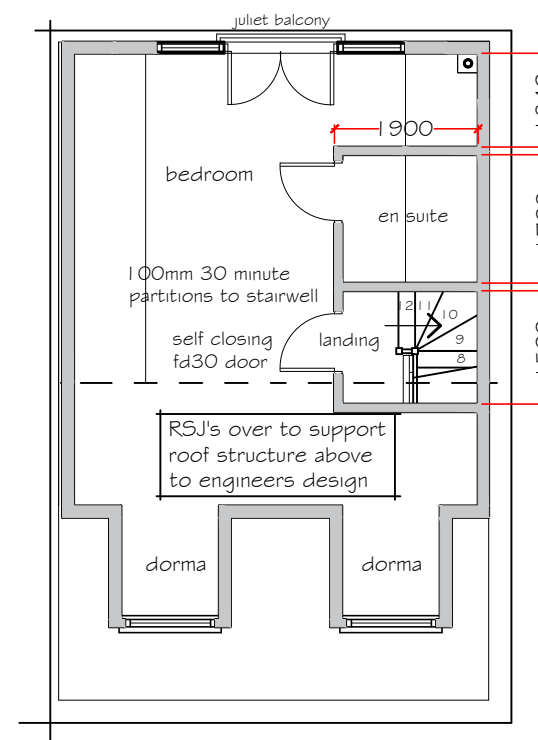

Proposed Loft Room Plan

no part of new extension
to overhang existing boundary

PETER JONES TALBOT DESIGN SERVICES mobile: 07817538014 email: jonespeter177@gmail.com	project title proposed two storey extension 34 Wildbrook Port Talbot	drawing title proposed elevations and floor plan	date July 2019	scale 1:100
			drawing No 34 W - 02	