





Existing Front Elevation

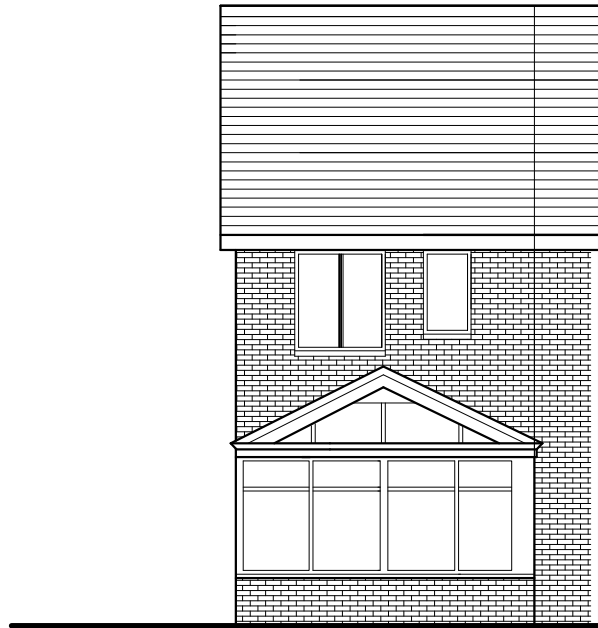


Existing Rear Elevation




Existing RH Side Elevation

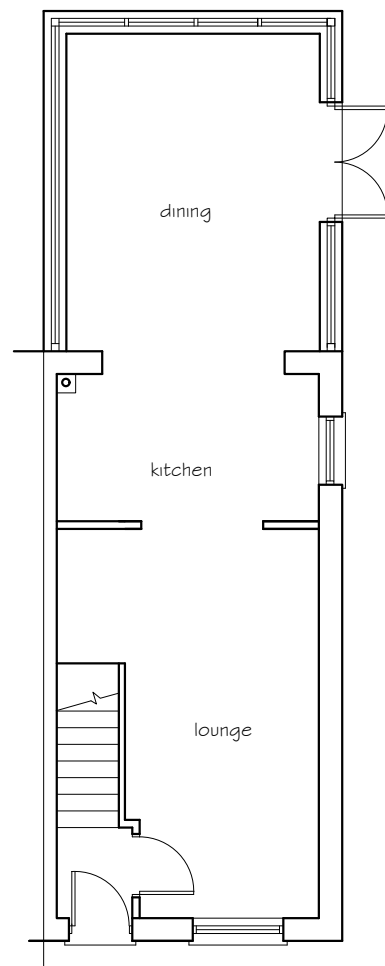

Existing Ground Floor

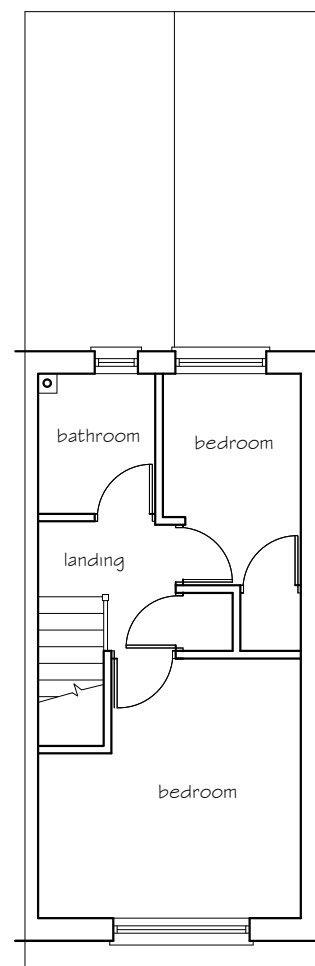

Existing First Floor

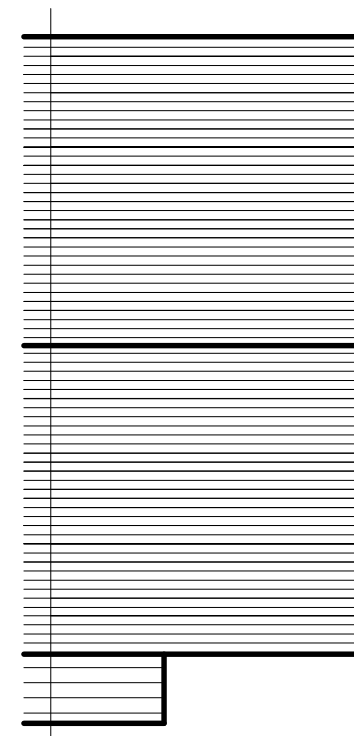

EXISTING ROOF PLAN

Existing Materials & Finishes

Walls - facing brick

Windows & doors
double glazed white PVCu units.

Roof plain concrete tiles

white PVCu fascia, soffit and barge boards.
white PVCu rainwater goods

GENERAL NOTES

THE DESIGN AND CONSTRUCTION OF THE BUILDING WORKS
AND ALL SERVICES WILL BE CARRIED OUT TO SATISFY THE
REQUIREMENTS SET OUT IN LATEST STATUTORY BUILDING
REGULATIONS AND TO THE APPROVAL OF THE APPOINTED
BUILDING INSPECTOR

PETER JONES
TALBOT DESIGN SERVICES
mobile: 07817538014
email: jonespeter177@gmail.com

project title
Proposed two storey side extension
40 Afandale Port Talbot

drawing title
existing elevations
and floor plans

date April 2021 scale 1:100
drawing No 40A - 01