



FRONT ELEVATION

Scale 1:100

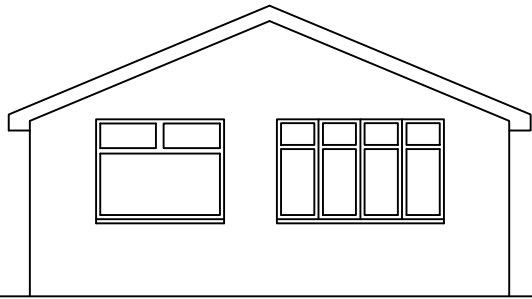


FRONT ELEVATION

Scale 1:100

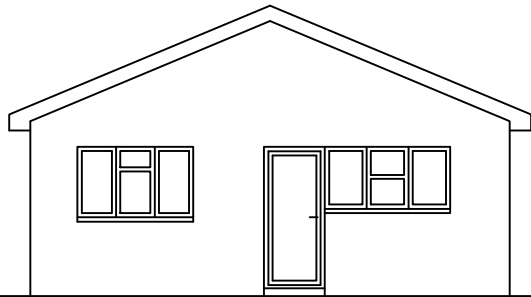


REAR ELEVATION

Scale 1:100

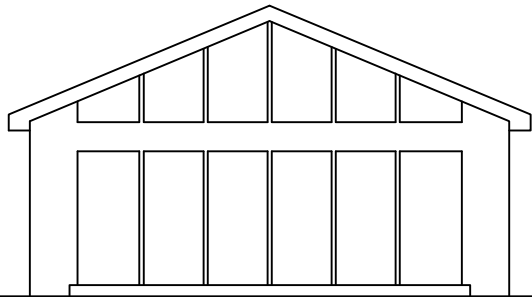


REAR ELEVATION

Scale 1:100

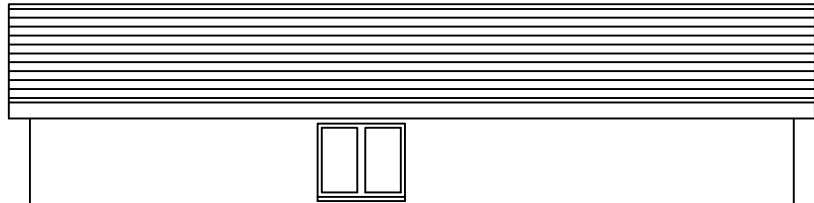


SIDE ELEVATION

Scale 1:100

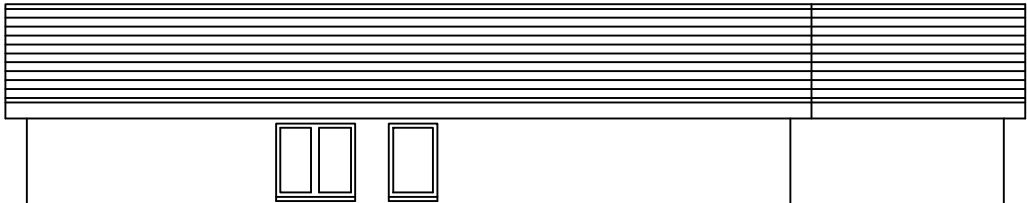


SIDE ELEVATION

Scale 1:100

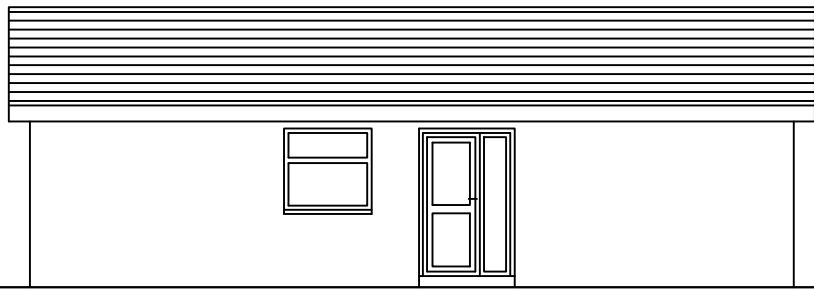

SIDE ELEVATION

Scale 1:100

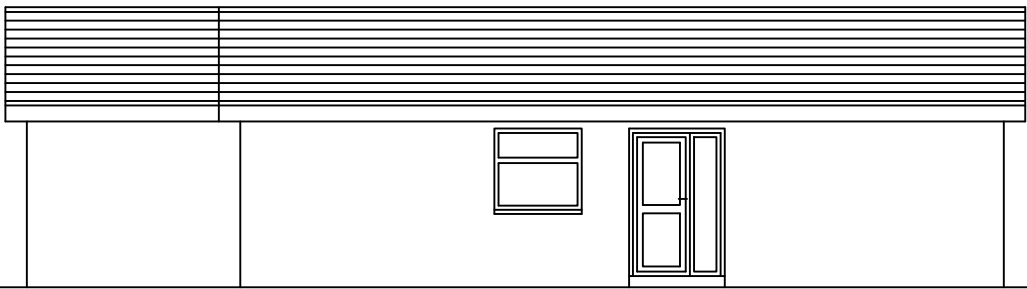

SIDE ELEVATION

Scale 1:100

EXISTING

PROPOSED

NOTES:-

PLANNING

CLIENT: Mr S.B. Parfitt 85 Brookfield, Neath SA10 7EL	
JOB TITLE: NEW EXTENSION	
DRAWING TITLE: EXISTING & PROPOSED ELEVATIONS	
SCALES:	1:100
DATE :	07.01.21
DRAWN BY: TELEPHONE:	
DRAWING NUMBER:	01