



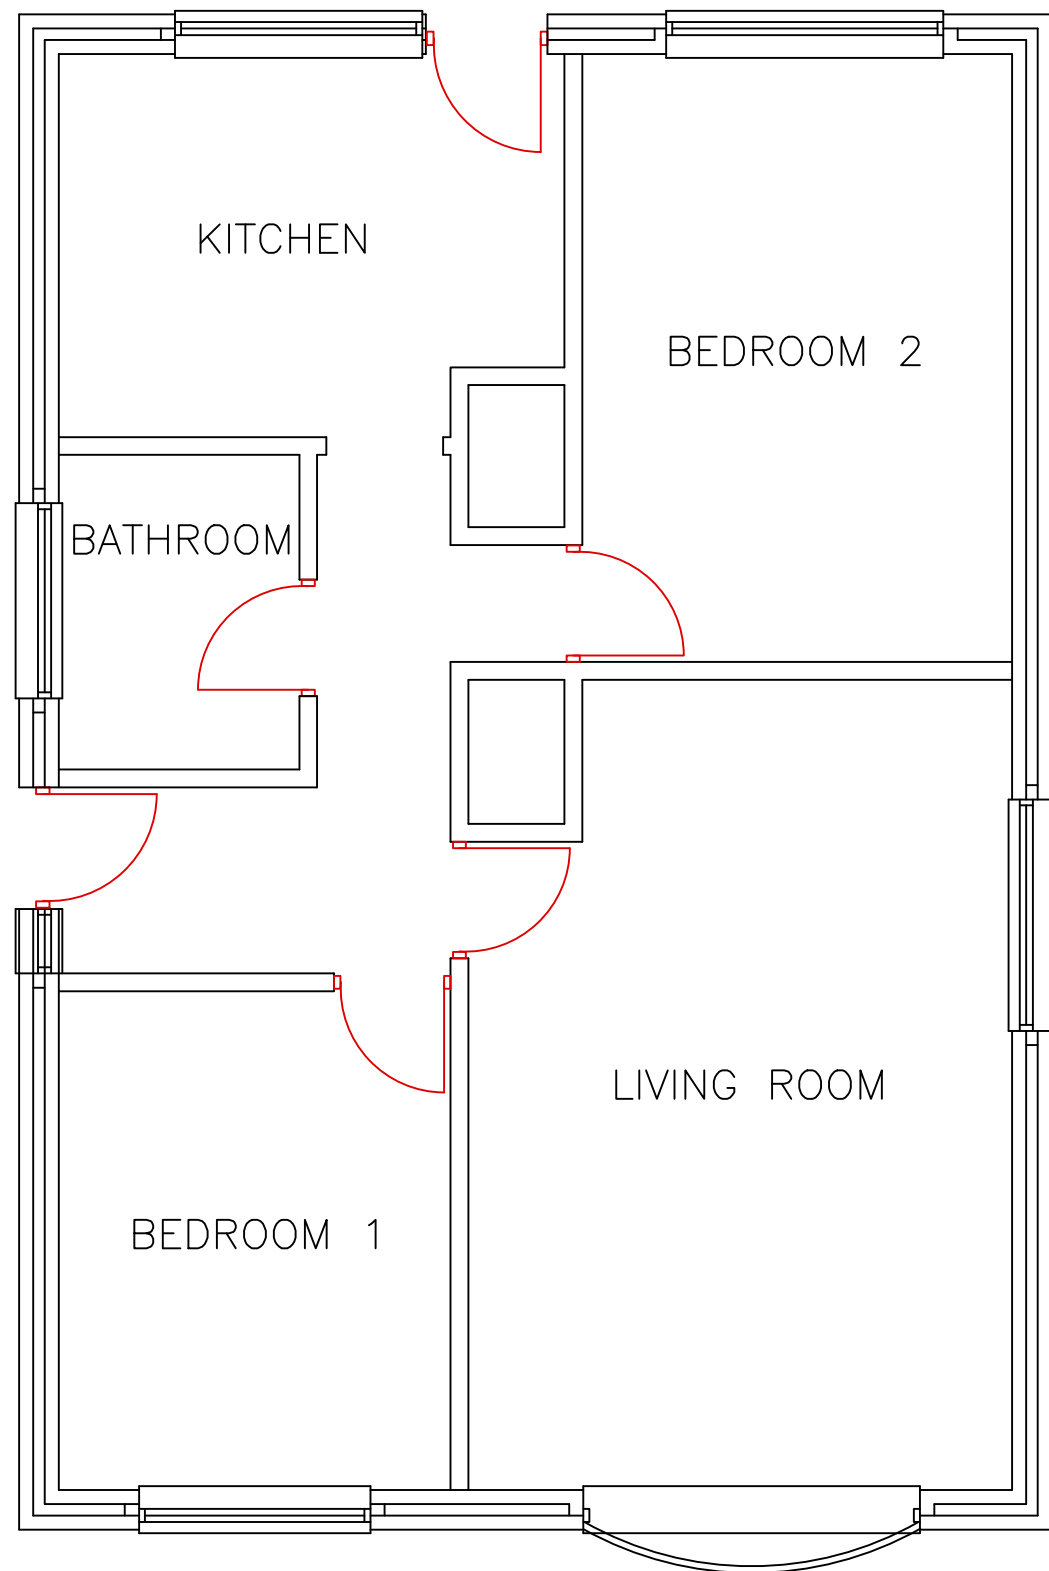

EXISTING GROUND FLOOR PLAN

Scale 1:50

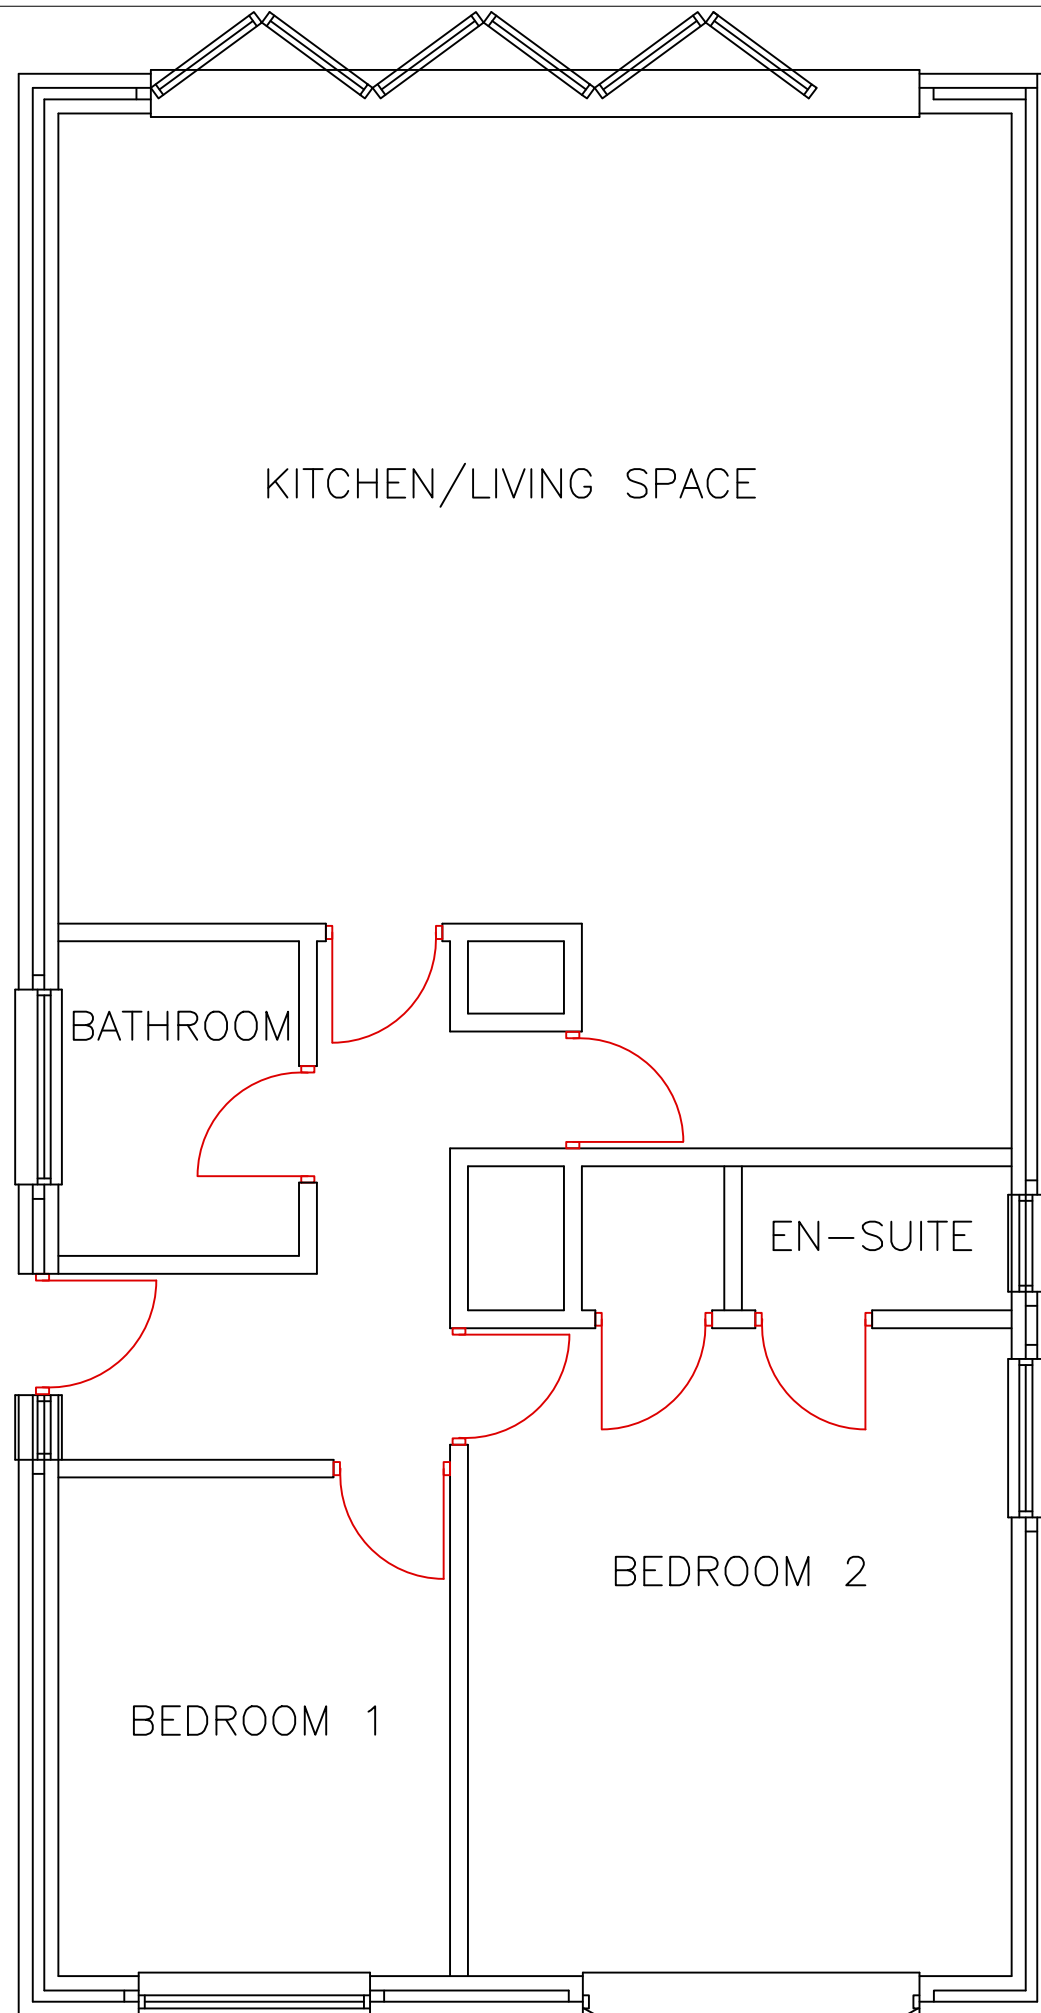

PROPOSED GROUND FLOOR PLAN

Scale 1:50

NOTES:-

PLANNING

CLIENT:

Mr S.B. Parfitt
85 Brookfield, Neath
SA10 7EL

JOB TITLE:

NEW EXTENSION

DRAWING TITLE:

EXISTING & PROPOSED PLANS

SCALES:

1:50

DATE :

07.01.21

DRAWN BY:

TELEPHONE:

DRAWING NUMBER:

01