



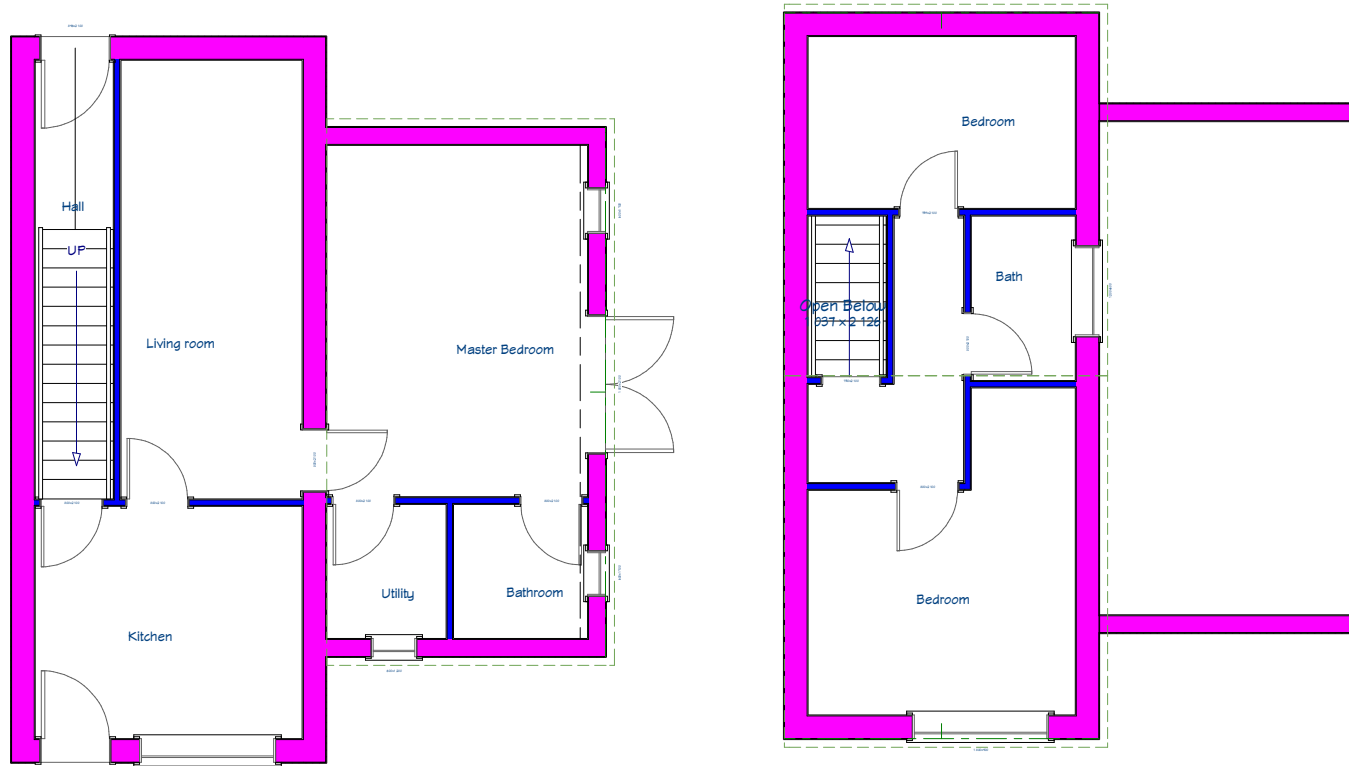


Existing floor plans



Existing rear and side elevations

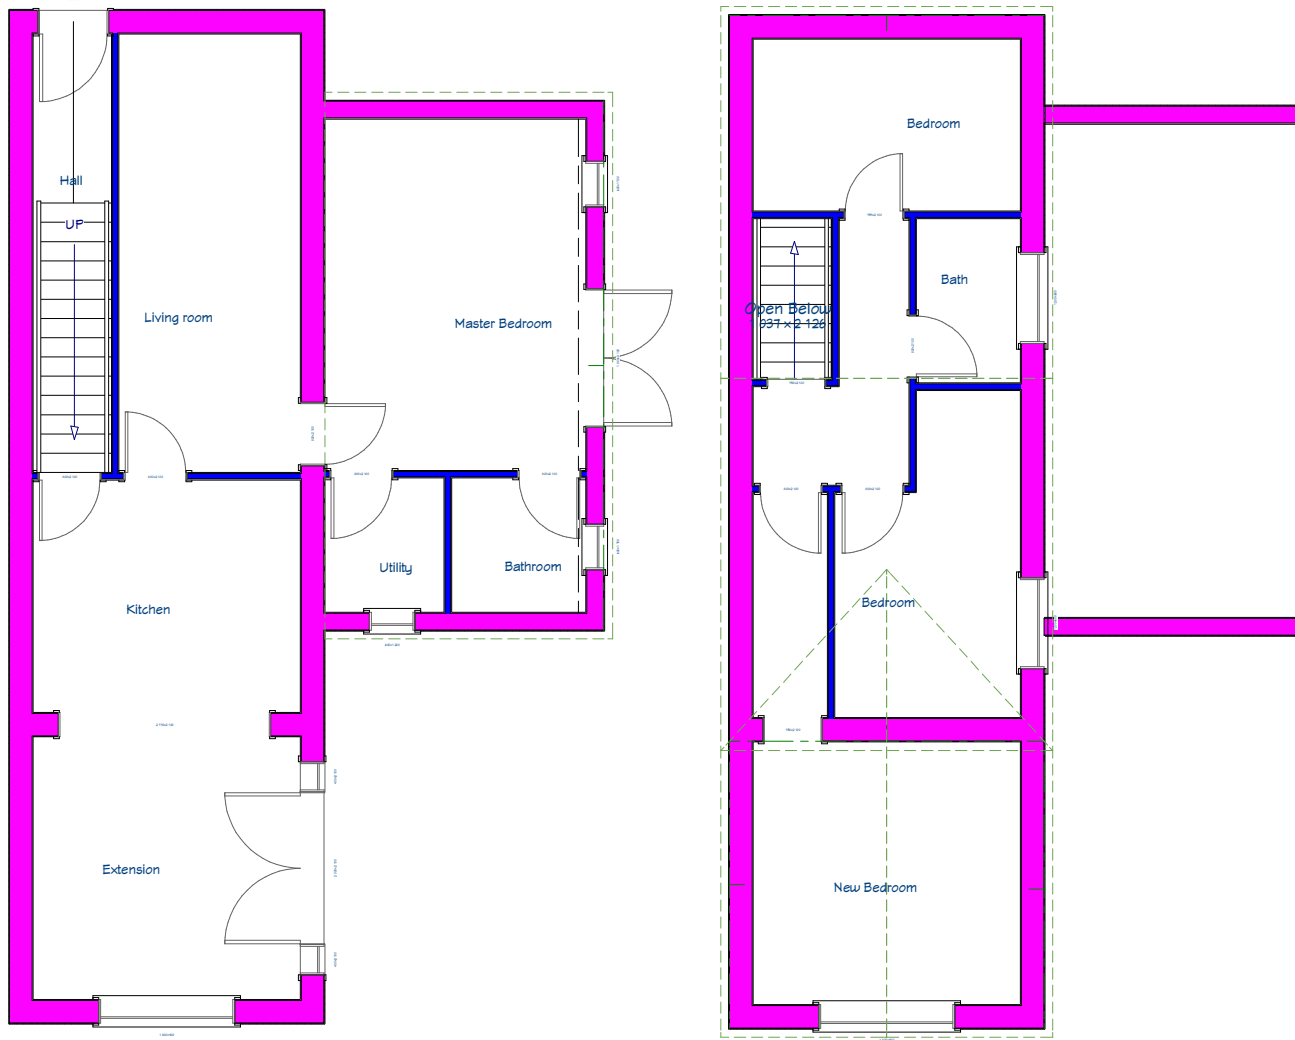

Proposed floor plans

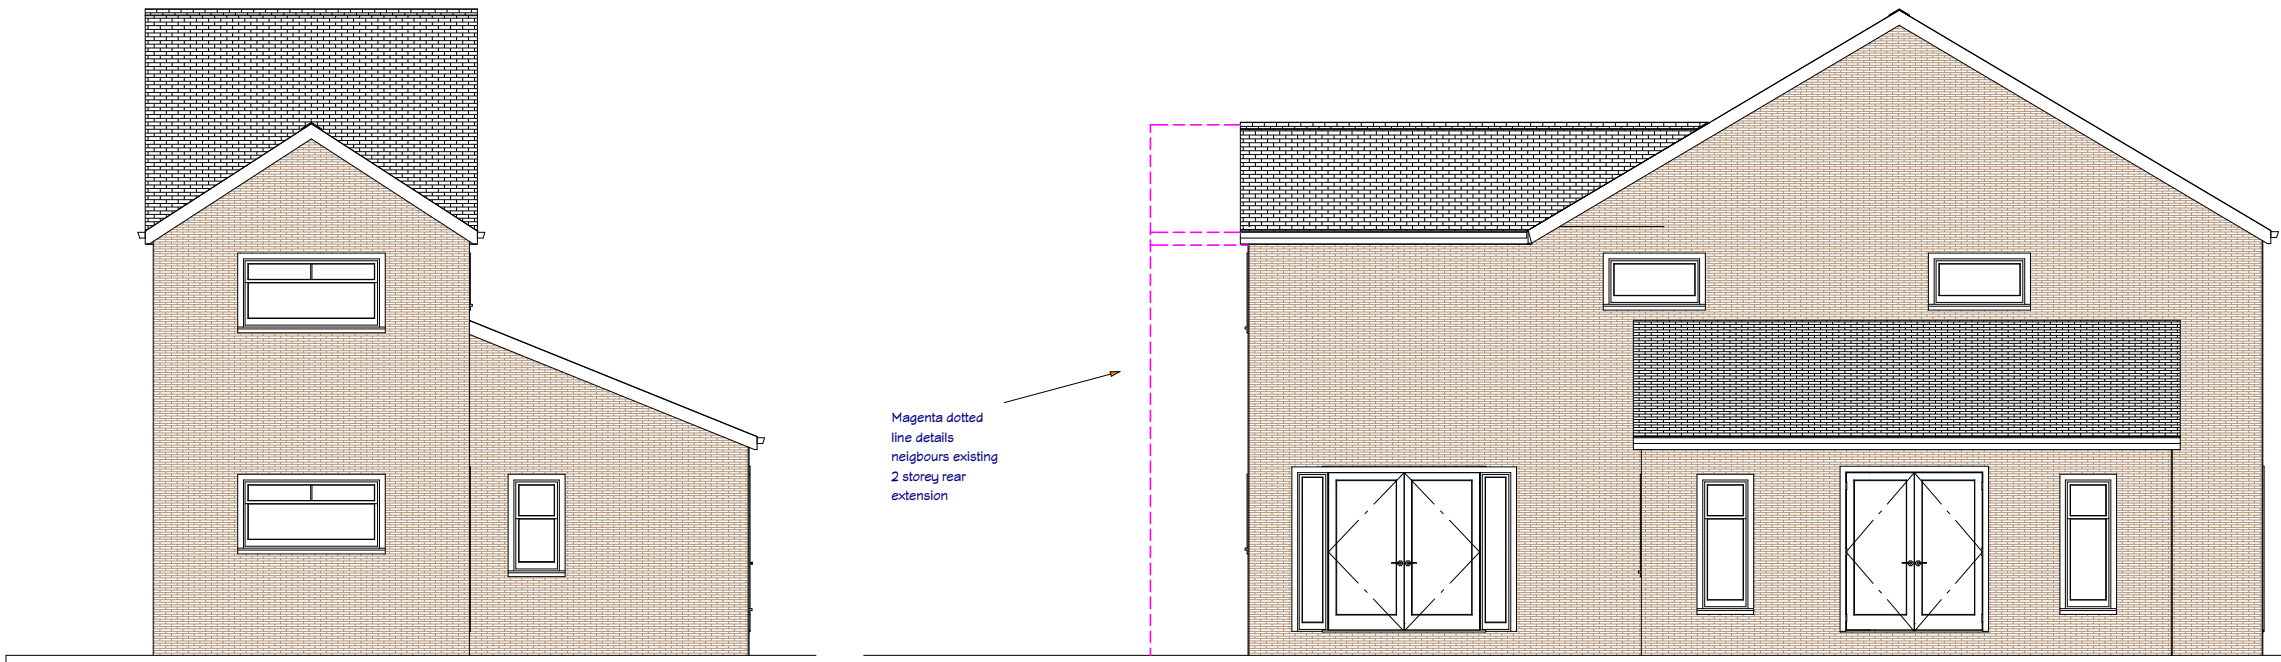

Proposed rear and side elevations



1:1250 Red Line Location Plan



Proposed site plan 1:500



Project Brief:	Drawing Title:	Client:
2 storey rear	Existing Plans	Samantha

Scale	Paper size
1 : 100	A2

