




Superseded

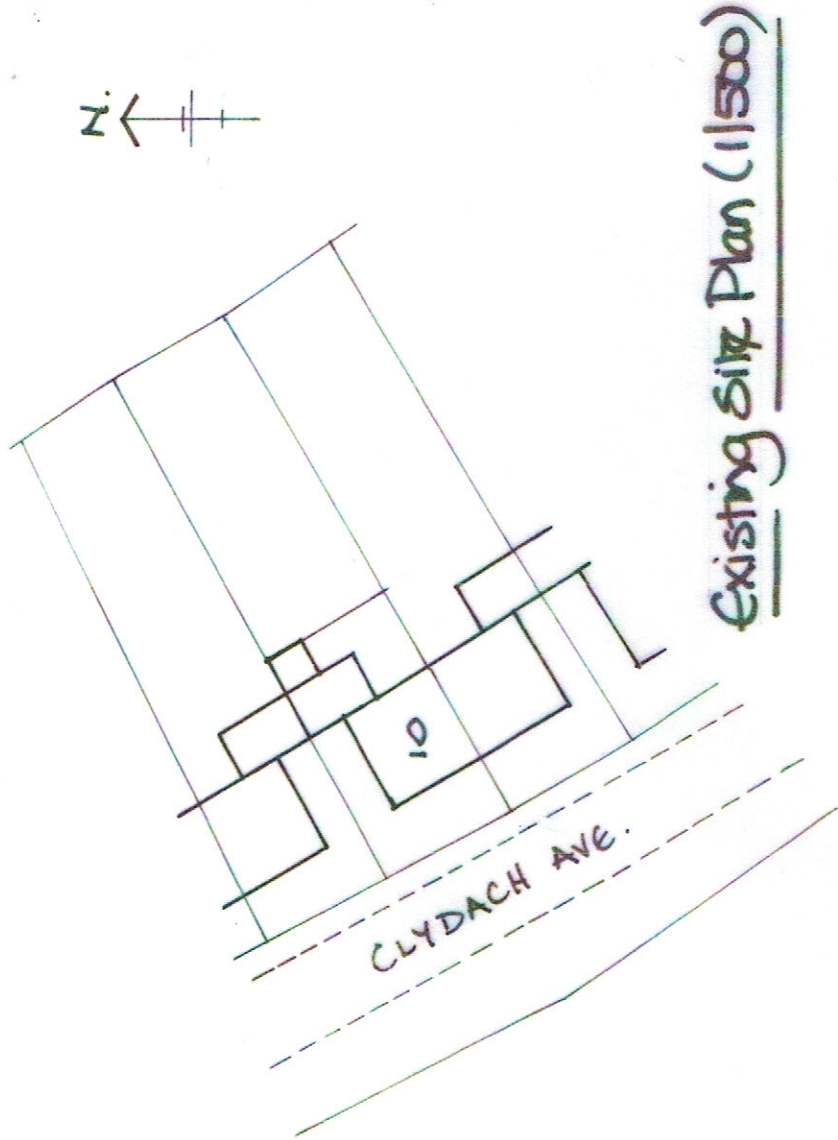

Existing Site Plan (1/500)

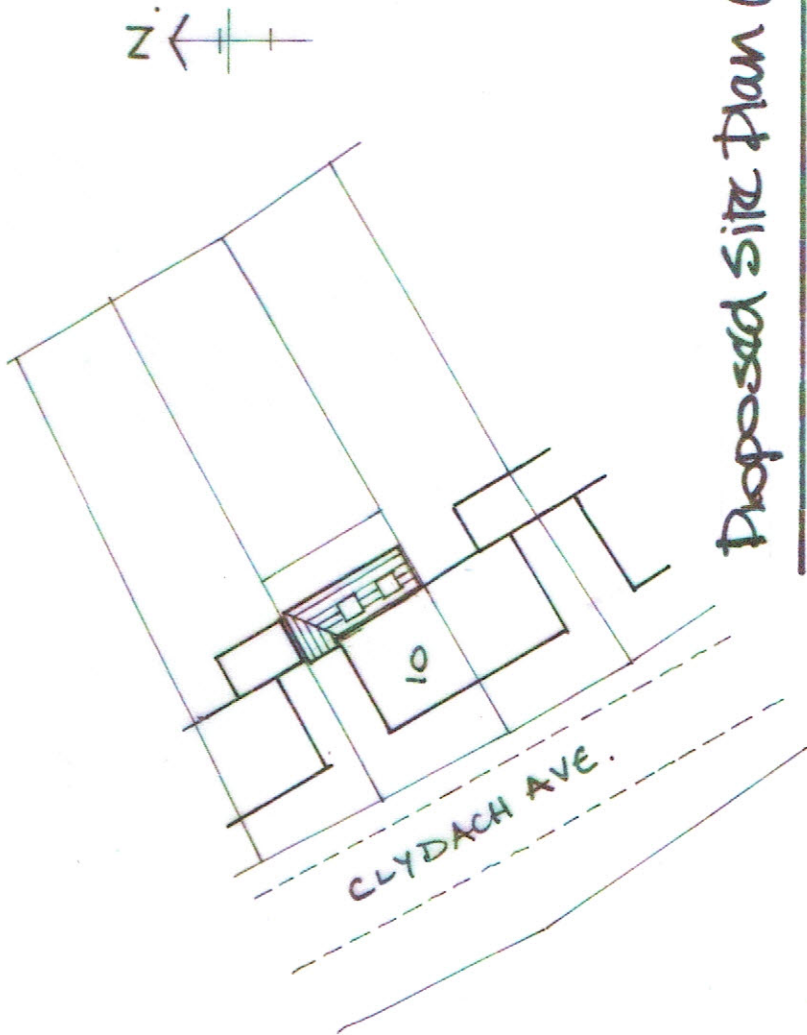


Proposed Site Plan (1/500)

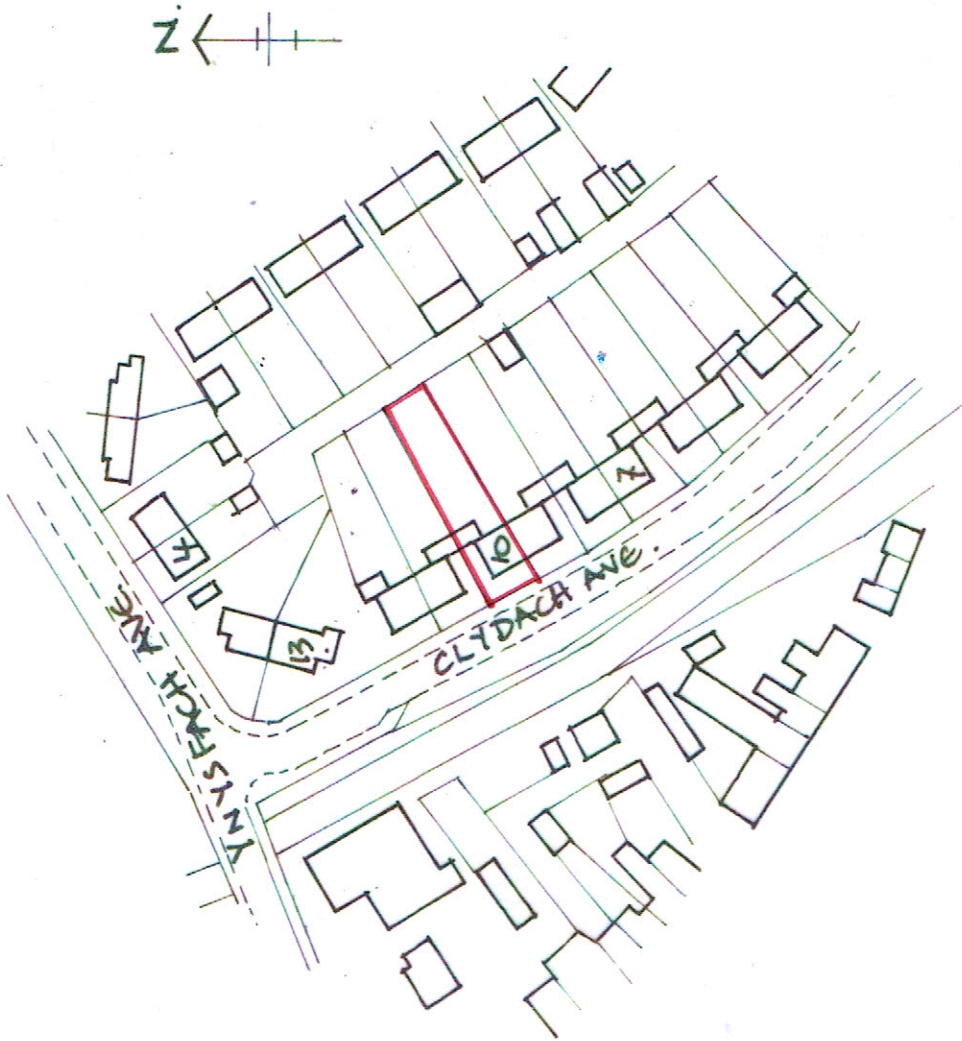


Location Plan (1/1250)

<u>Scales:</u> 1/500: 1/100	<u>Title:</u> Proposed Rear / Side Extension
<u>Date:</u> April '21	<u>Client:</u> 10, Clydach Ave., Resolvan
<u>Drawing No:</u> 10/CA/R	<u>Client:</u> Clare Evans.


Superseded

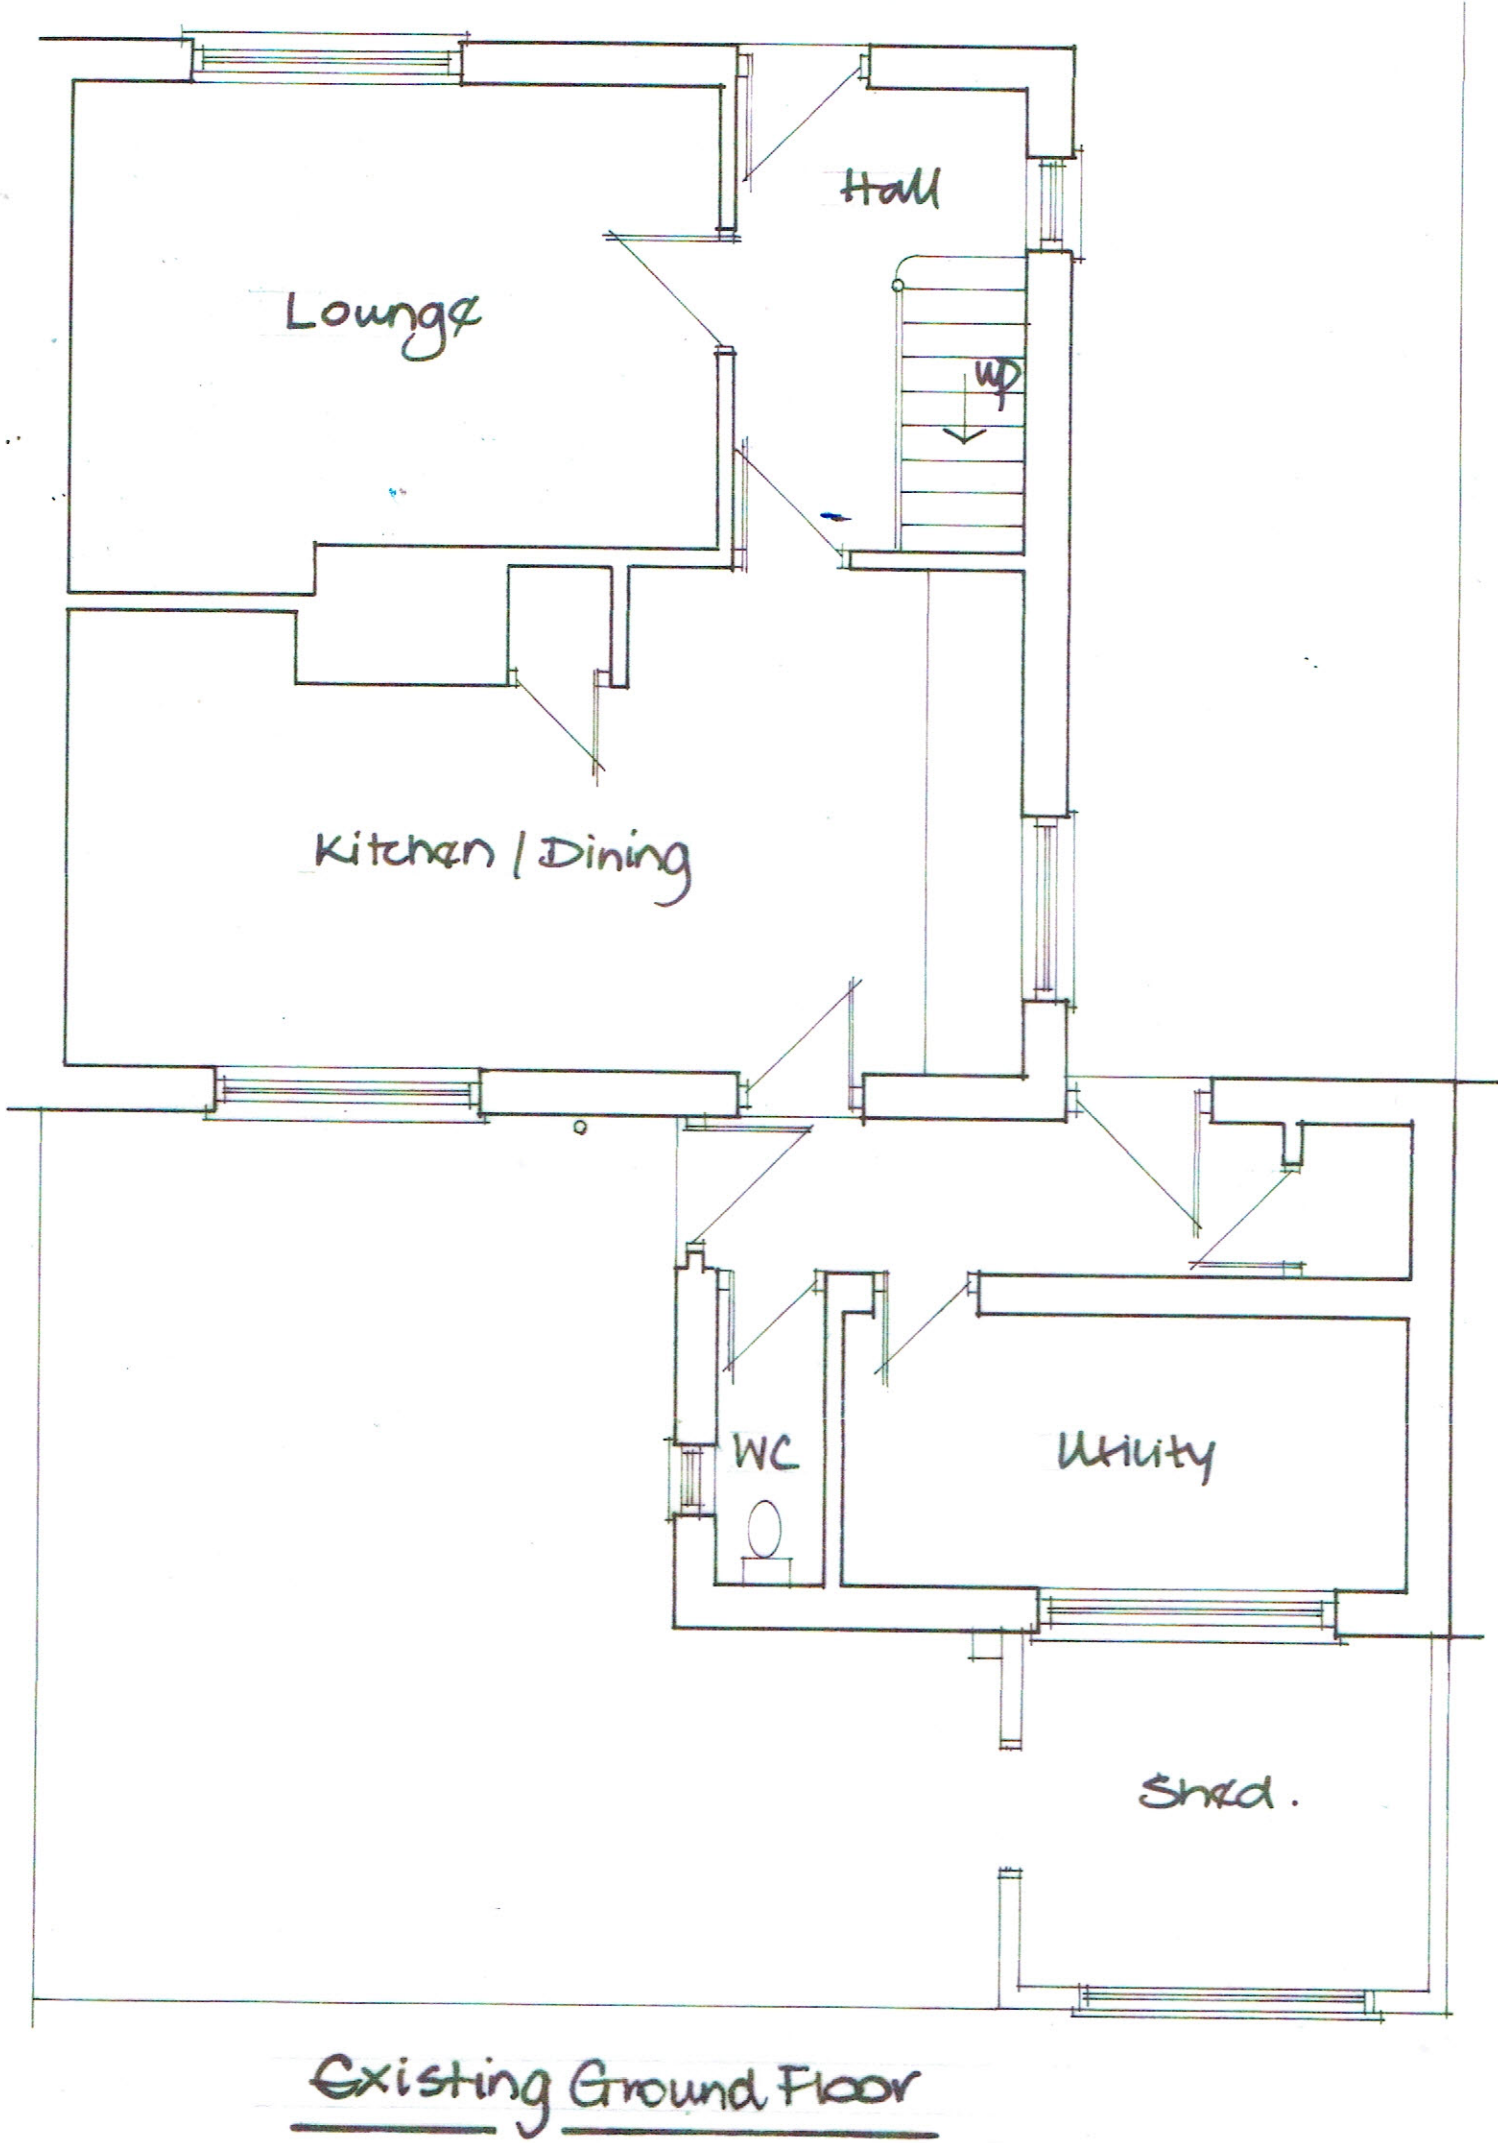


Superseded

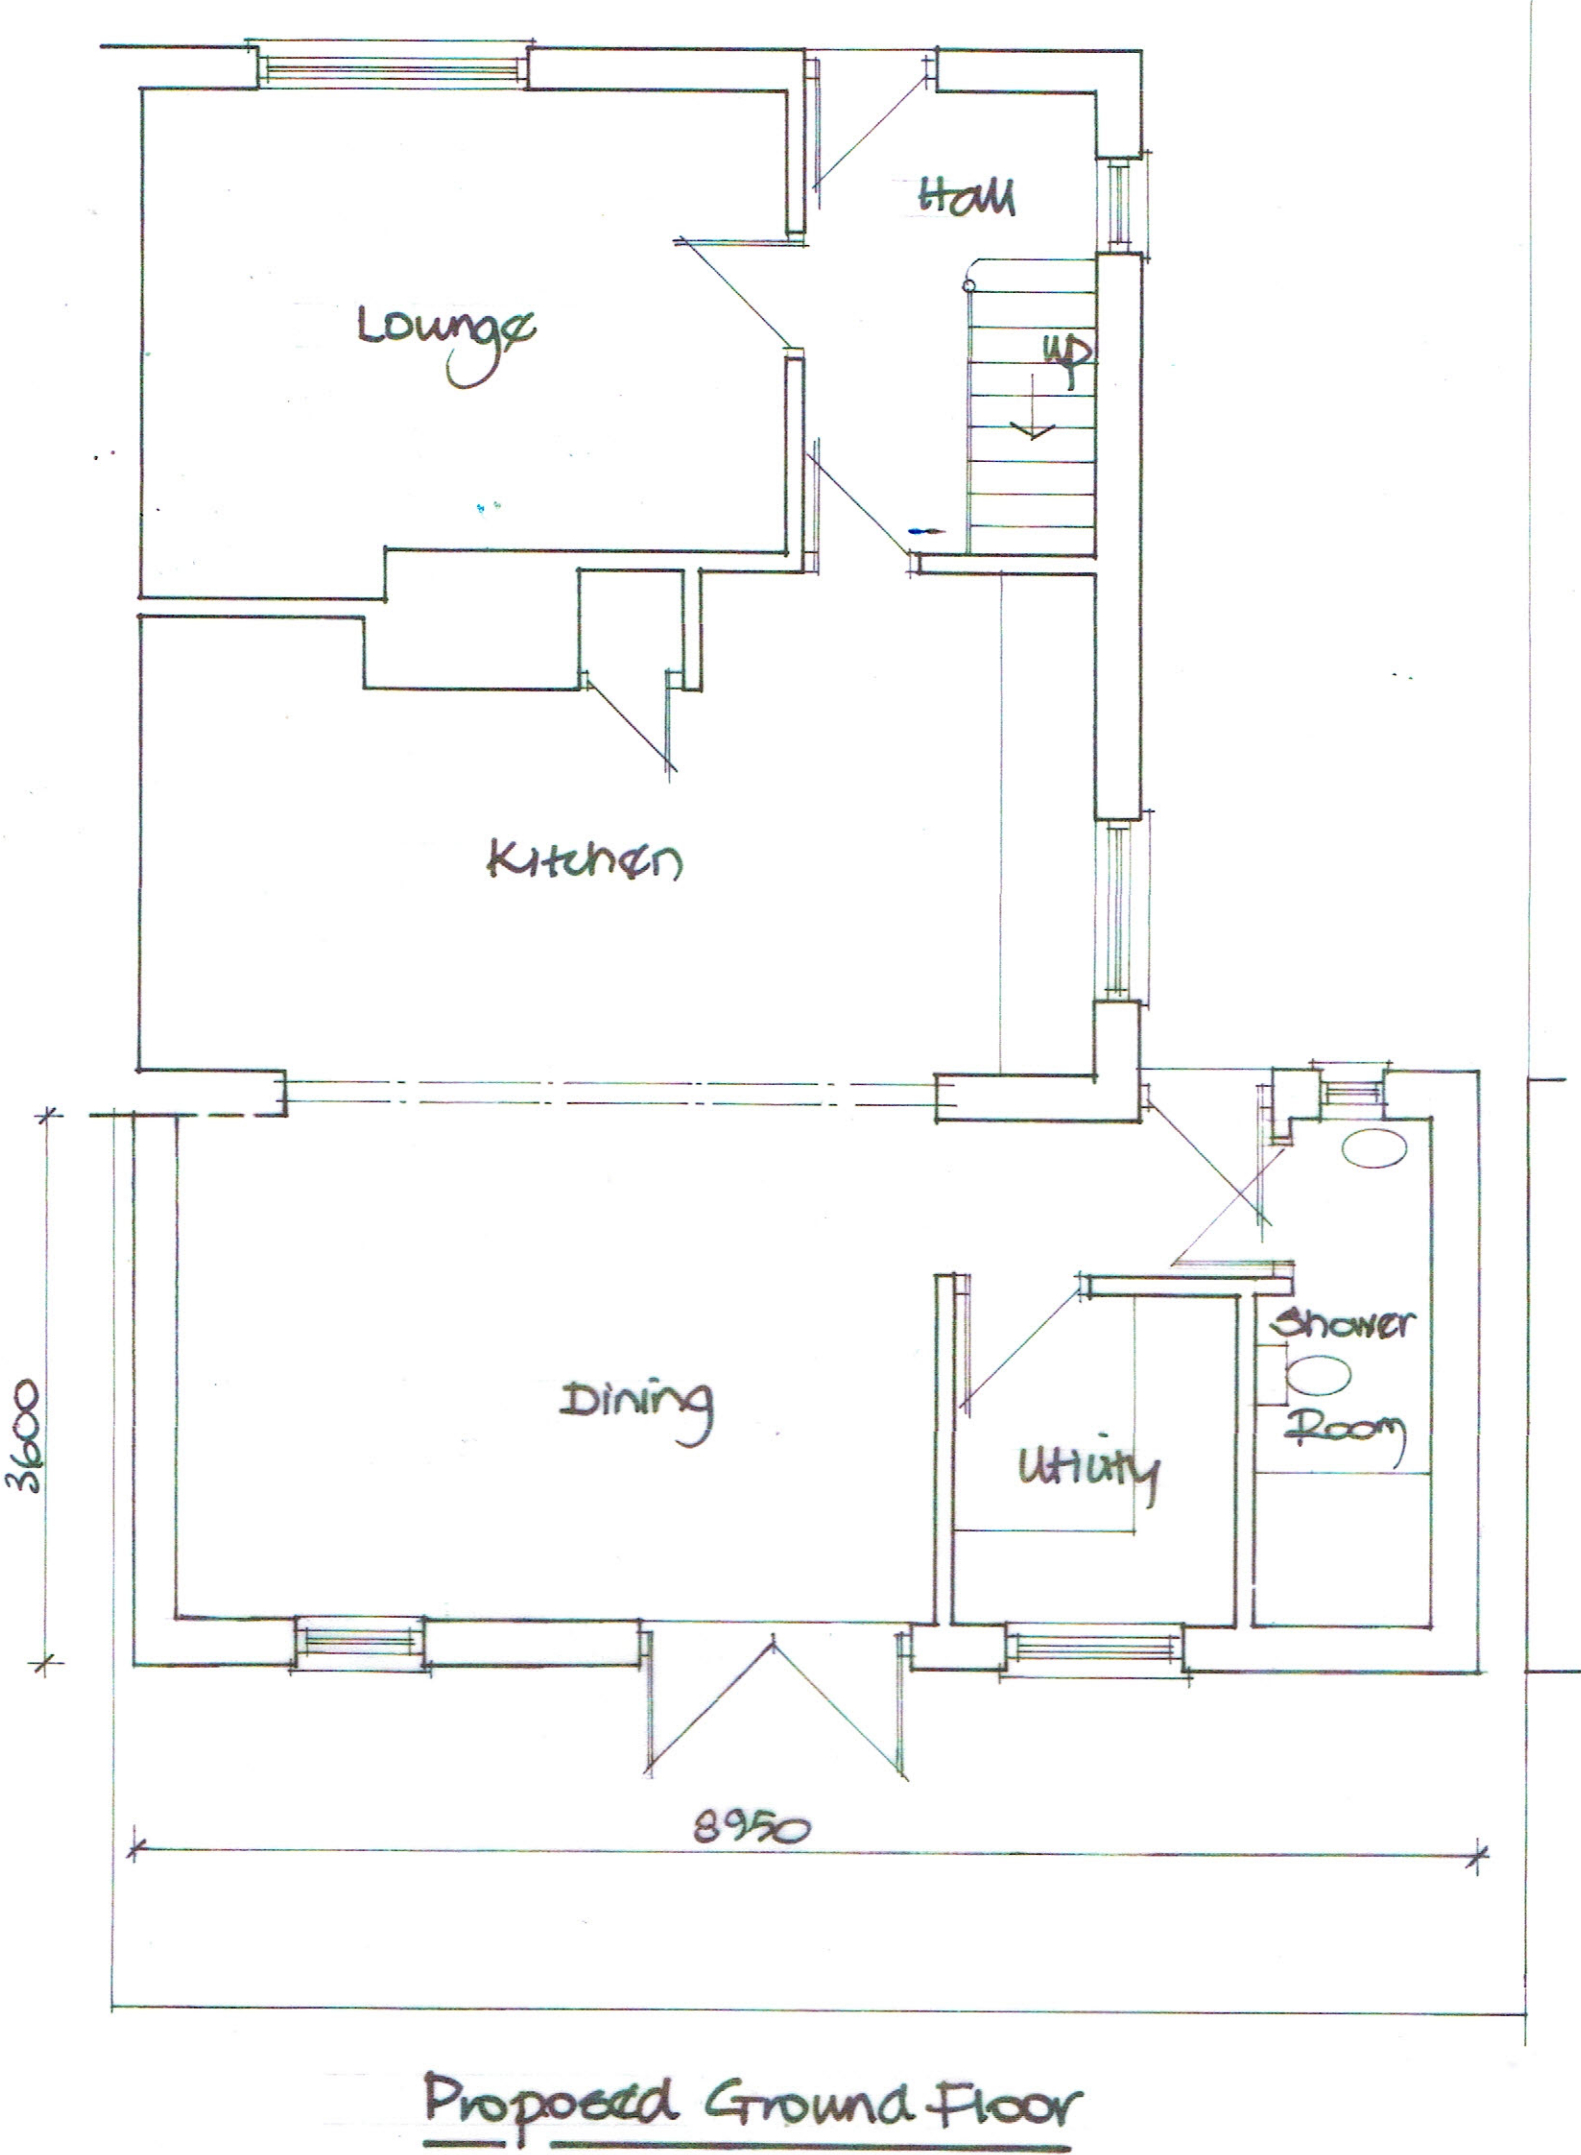


Superseded

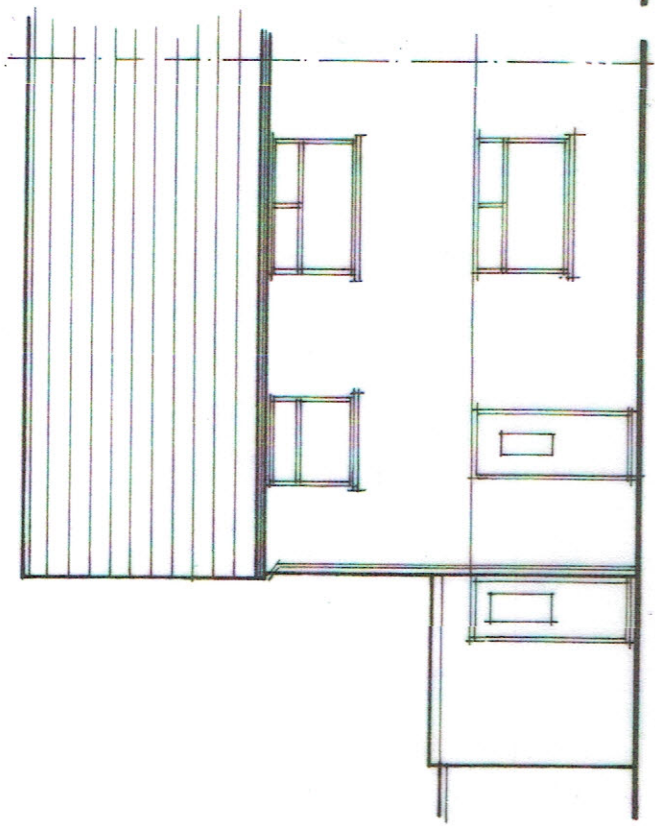


Existing Front Elevation

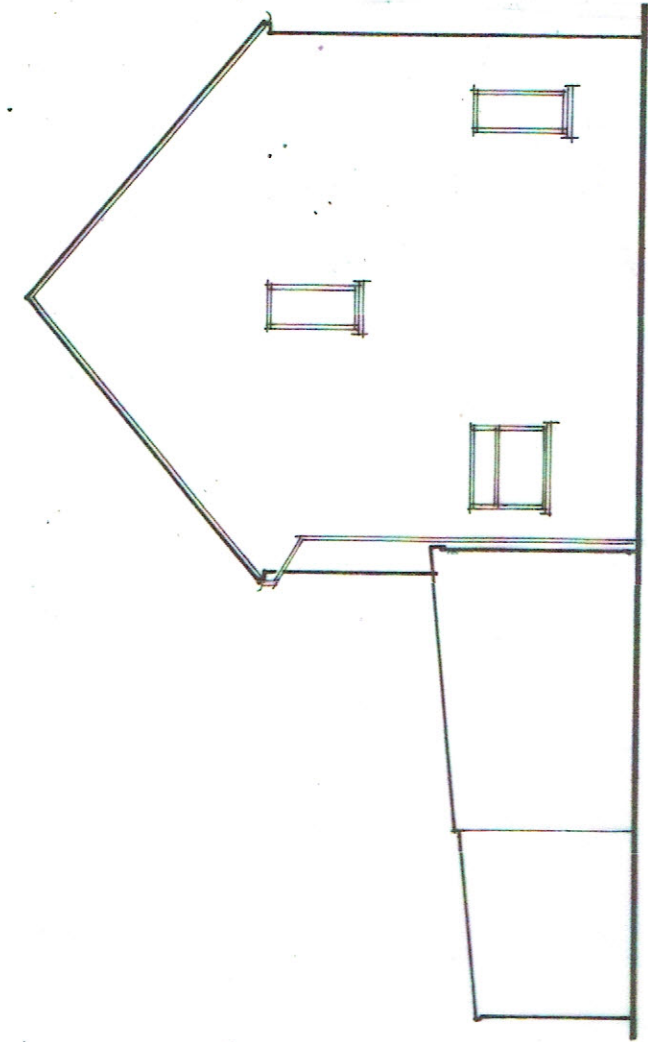

Existing Side Elevation

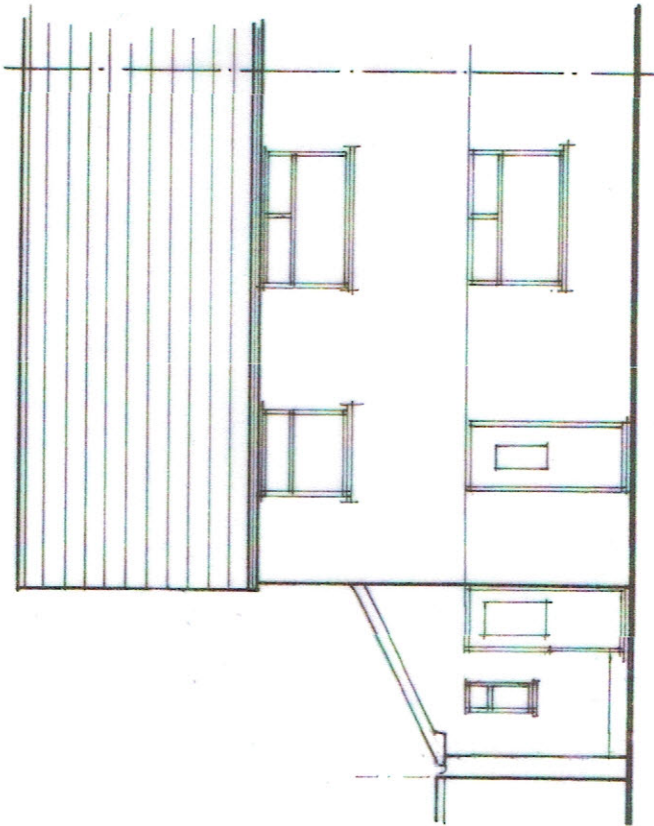


Proposed Front Elevation

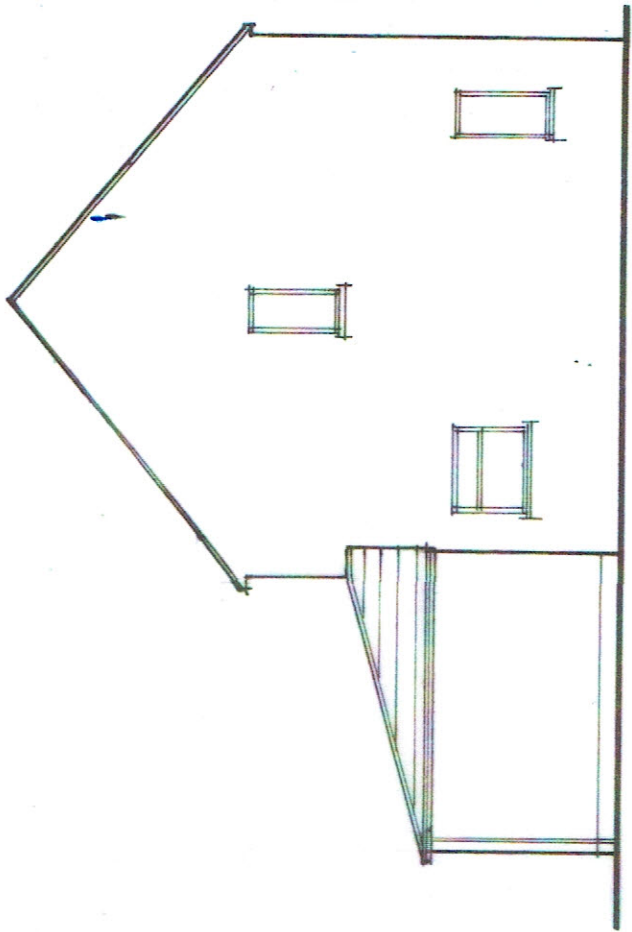


Proposed Side Elevation

Superseded

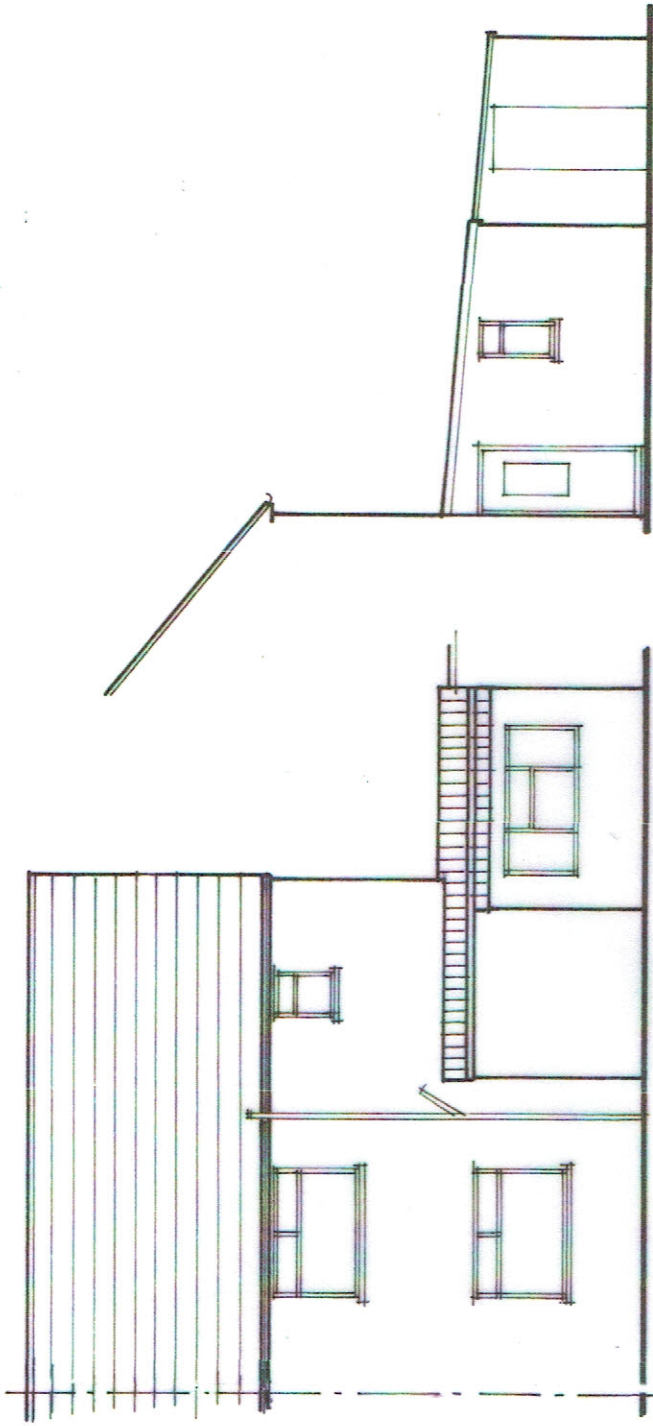

Existing Rear Elevation

Existing Side Elevation

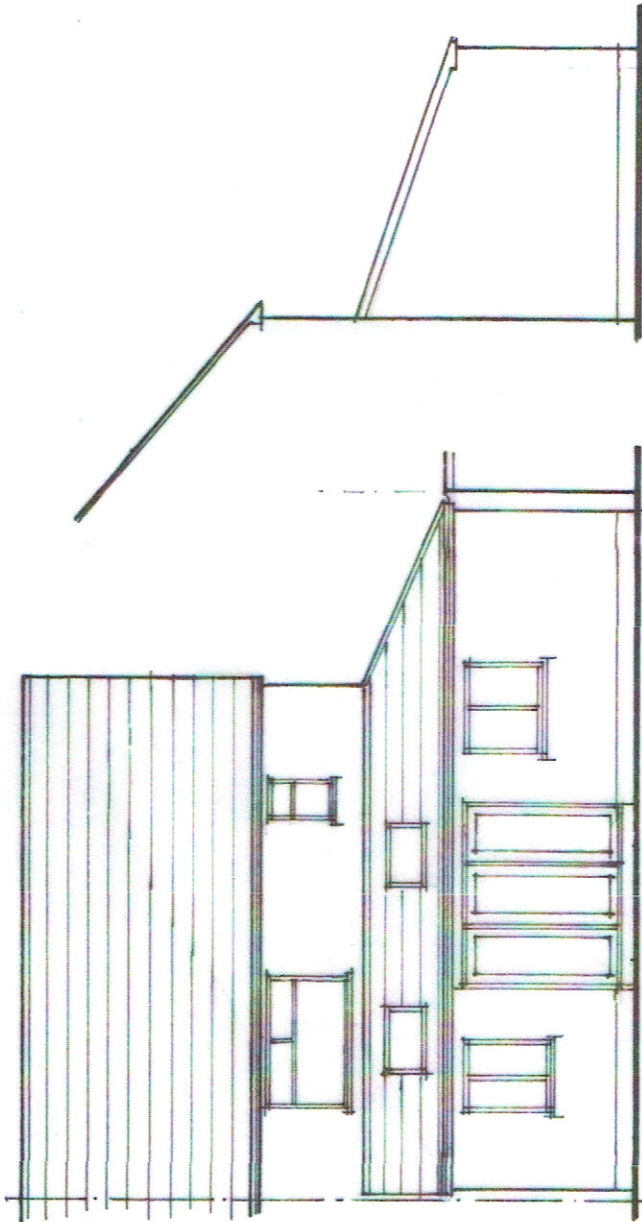

Proposed Rear Elevation

Proposed Side Elevation