



N

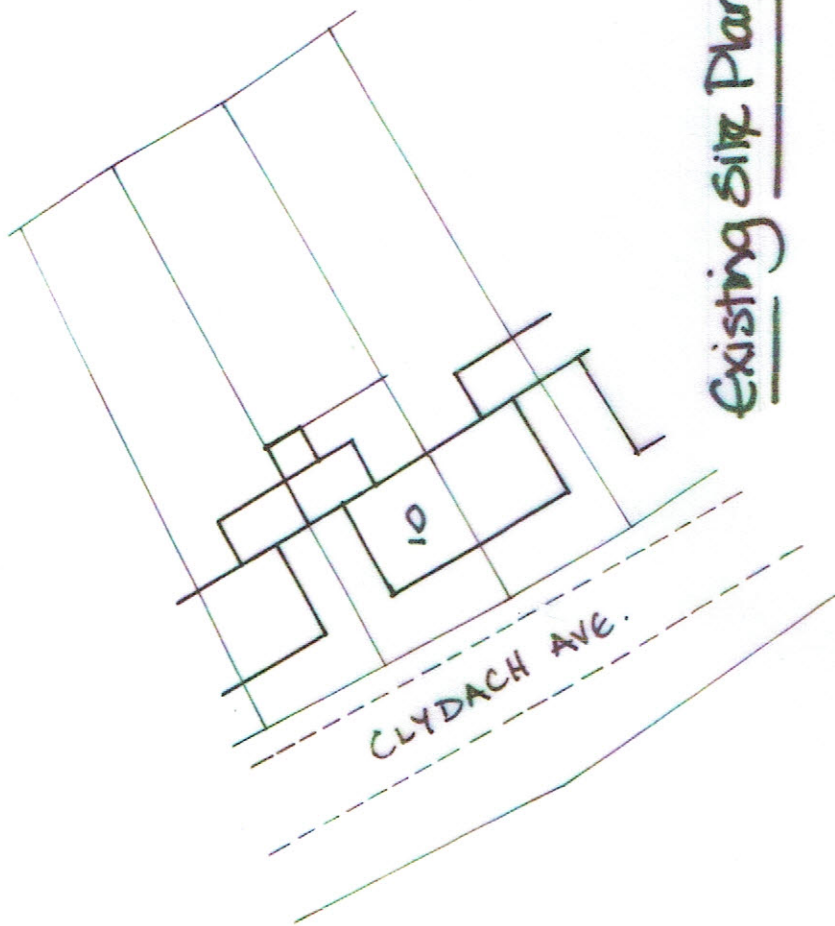


Existing Site Plan (1:500)

N

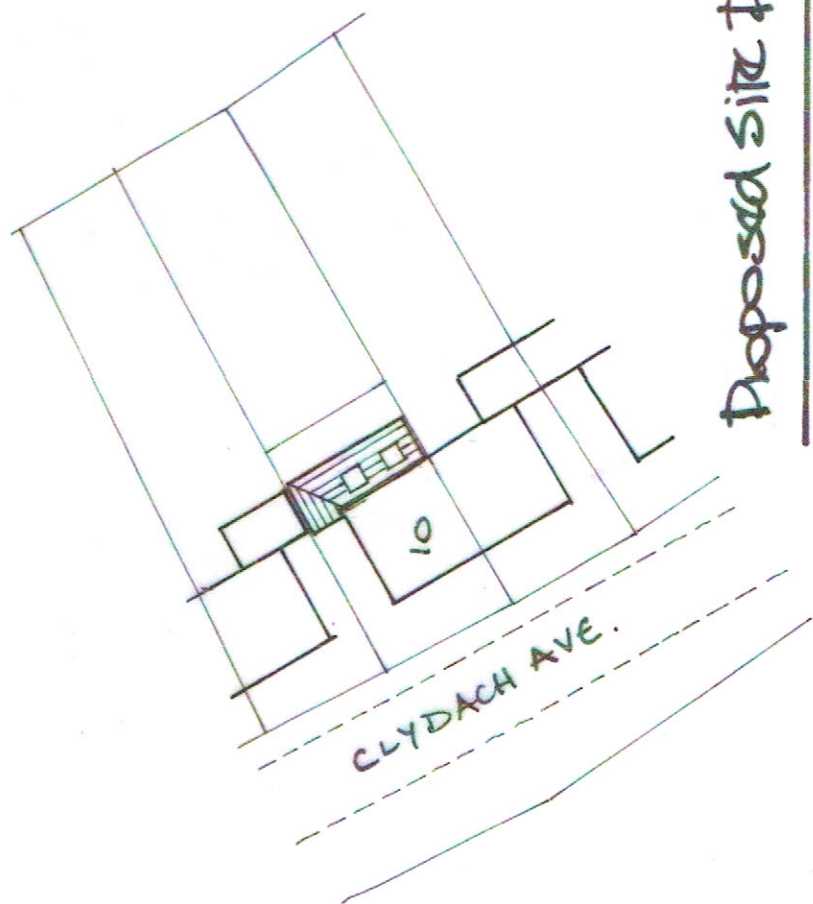


Proposed Site Plan (1:500)

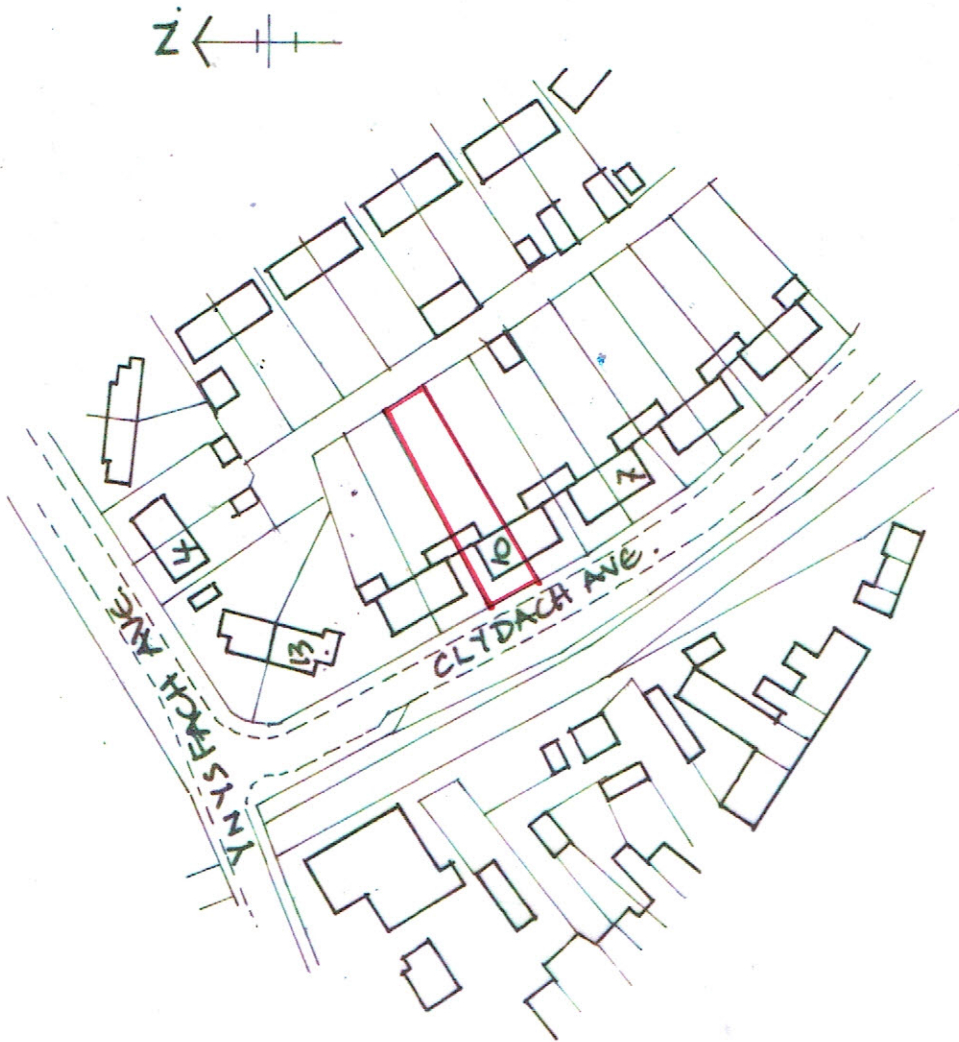


Location Plan (1:1250)

|                               |                                               |
|-------------------------------|-----------------------------------------------|
| <u>Scales:</u><br>1/50: 1/100 | <u>Title:</u><br>Proposed Rear Side Extension |
| <u>Date:</u><br>April '21     | 10, Clydach Ave., Resdven                     |
| <u>Drawing No:</u><br>10/CA/R | <u>Client:</u><br>Clara Evans.                |

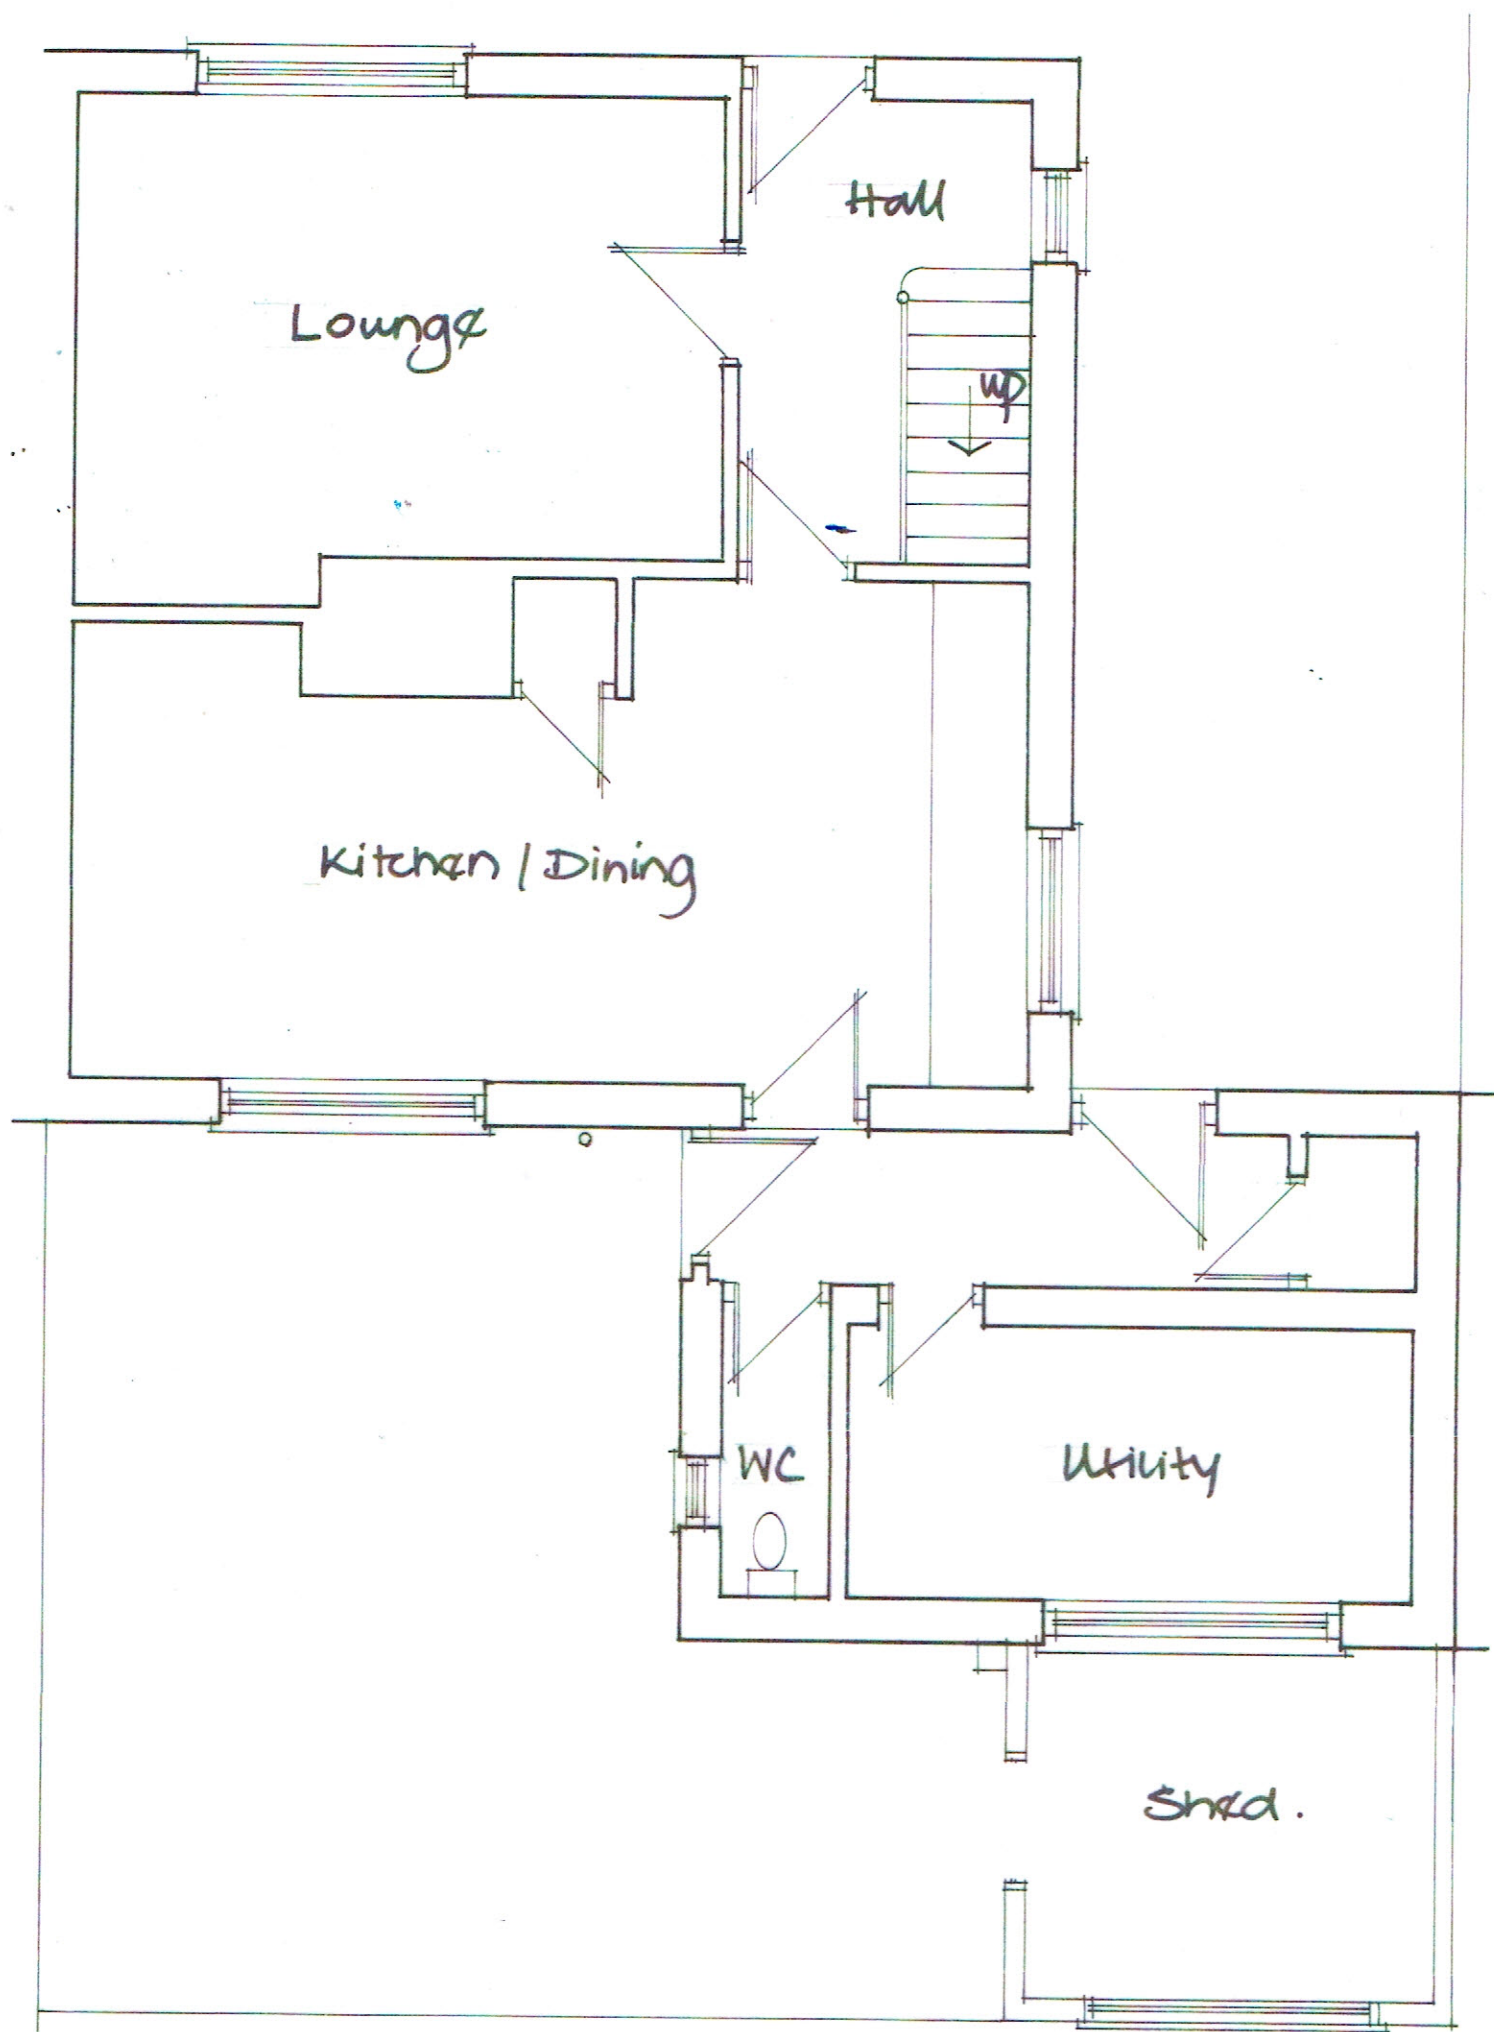


Existing Ground Floor

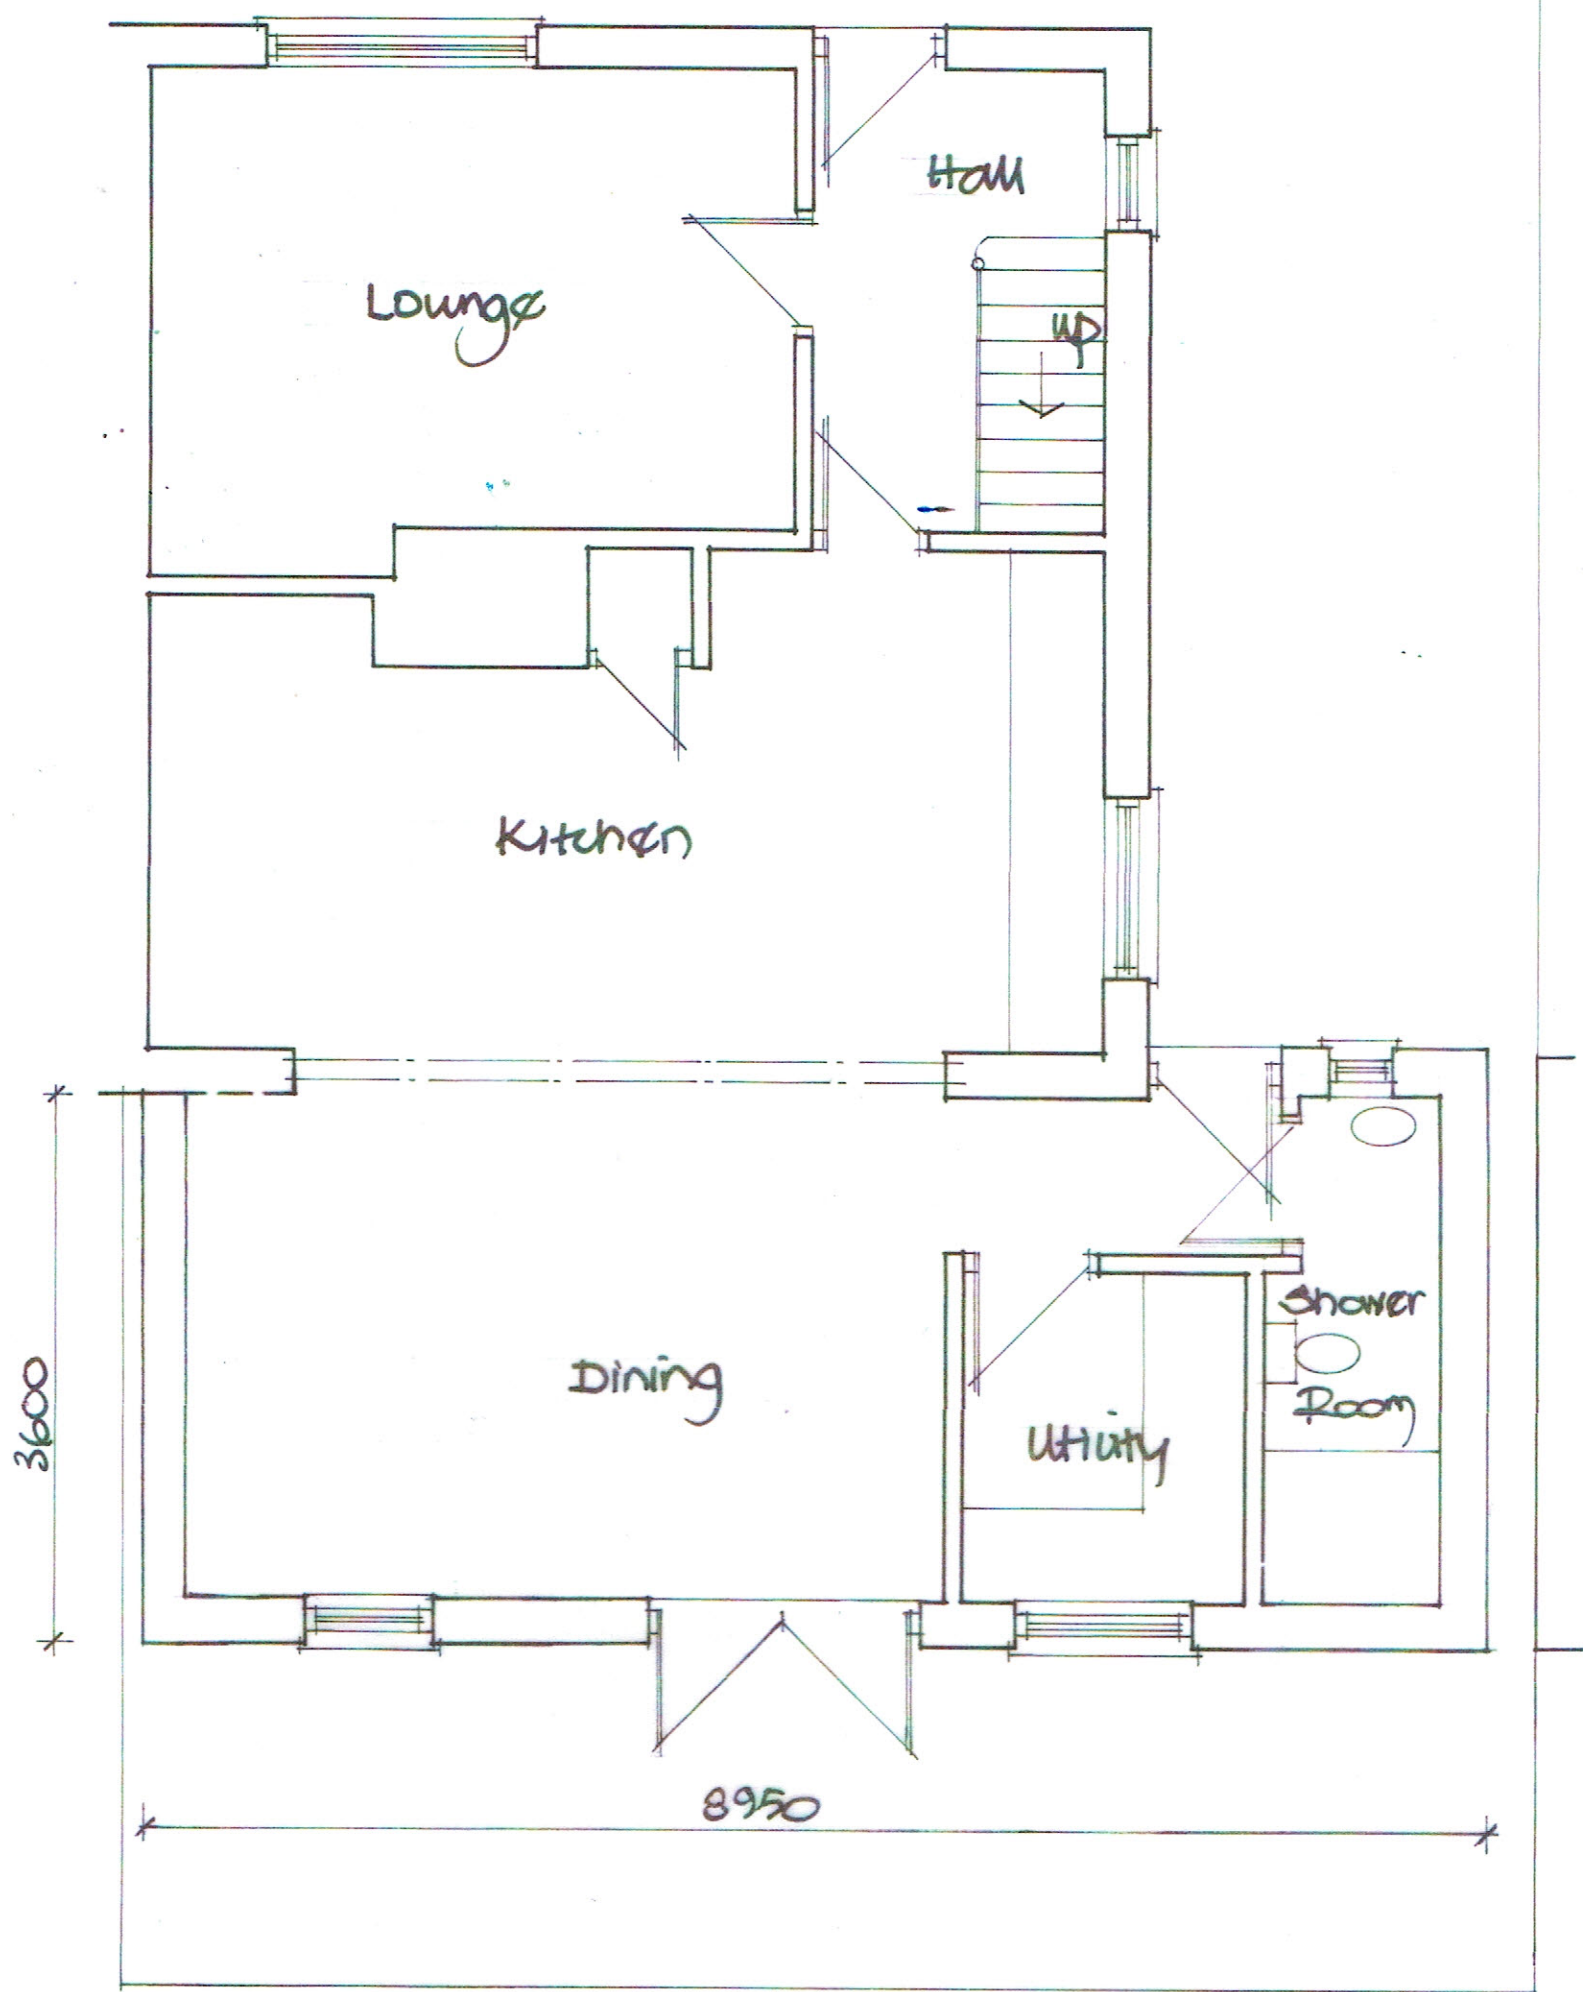


Proposed Ground Floor




Existing Front Elevation

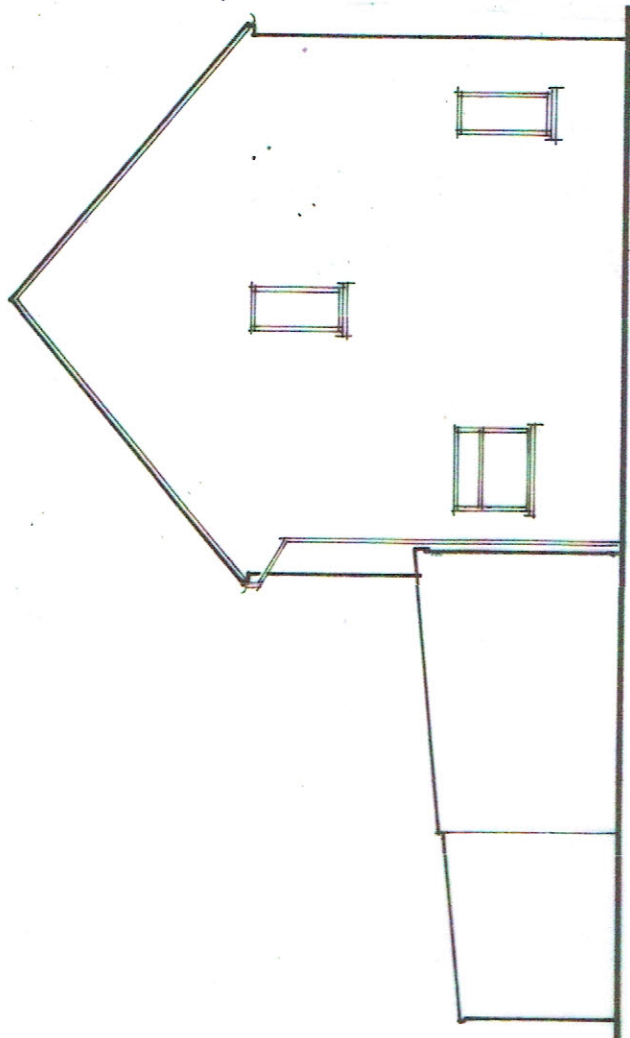


Existing Side Elevation

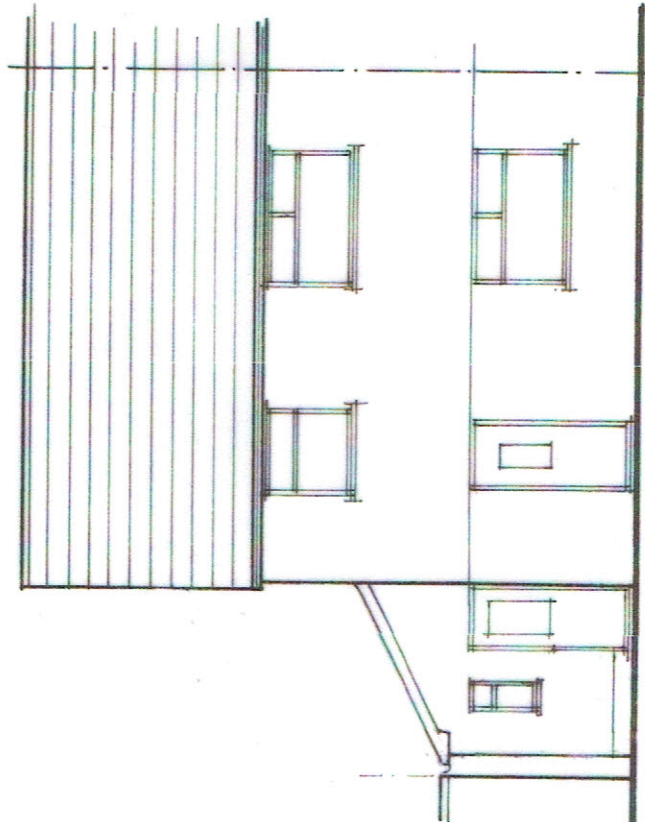

Proposed Front Elevation

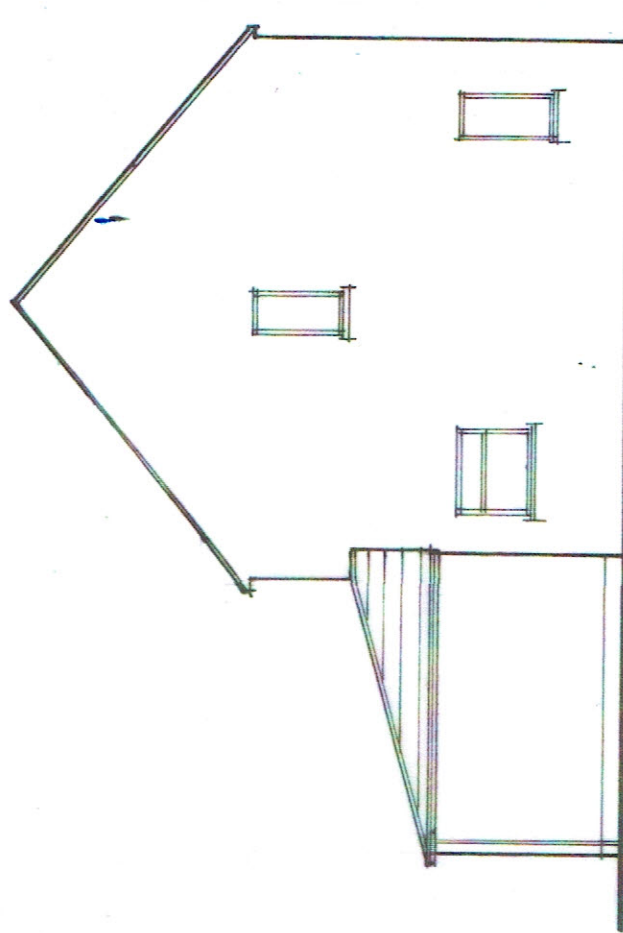


Proposed Side Elevation

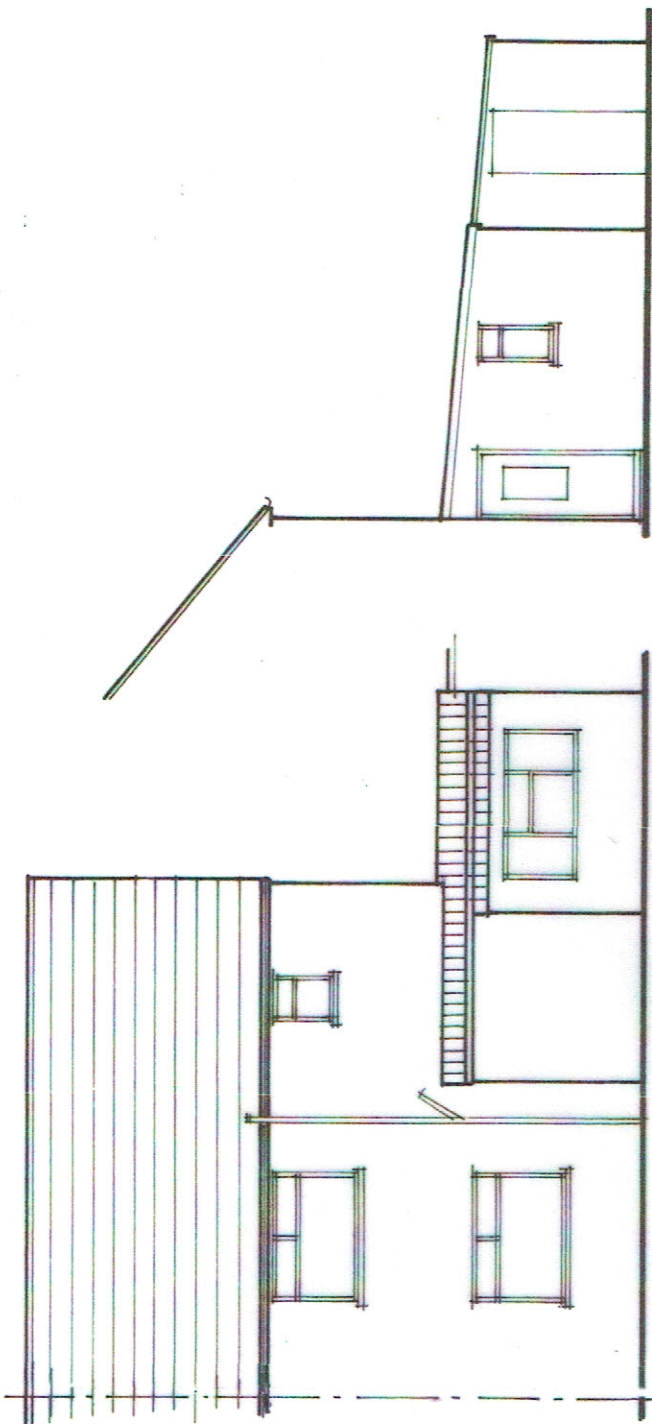

Existing Rear Elevation

Existing Side Elevation

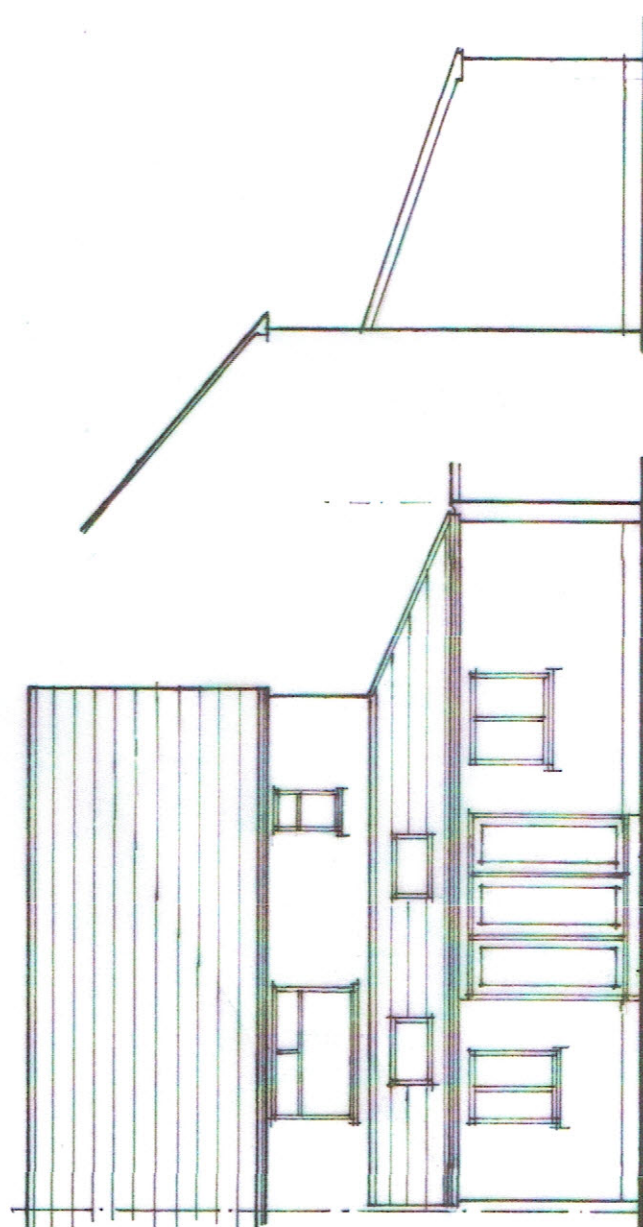

Proposed Rear Elevation

Proposed Side Elevation