
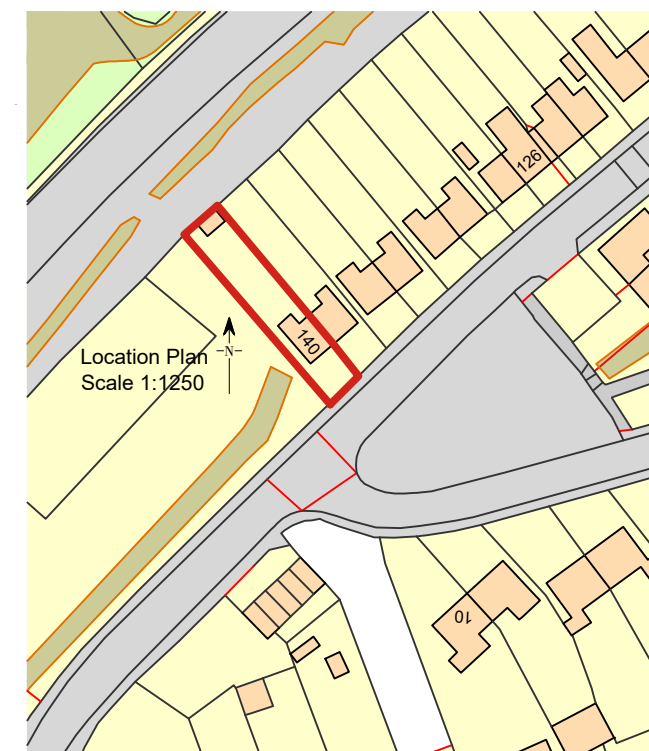
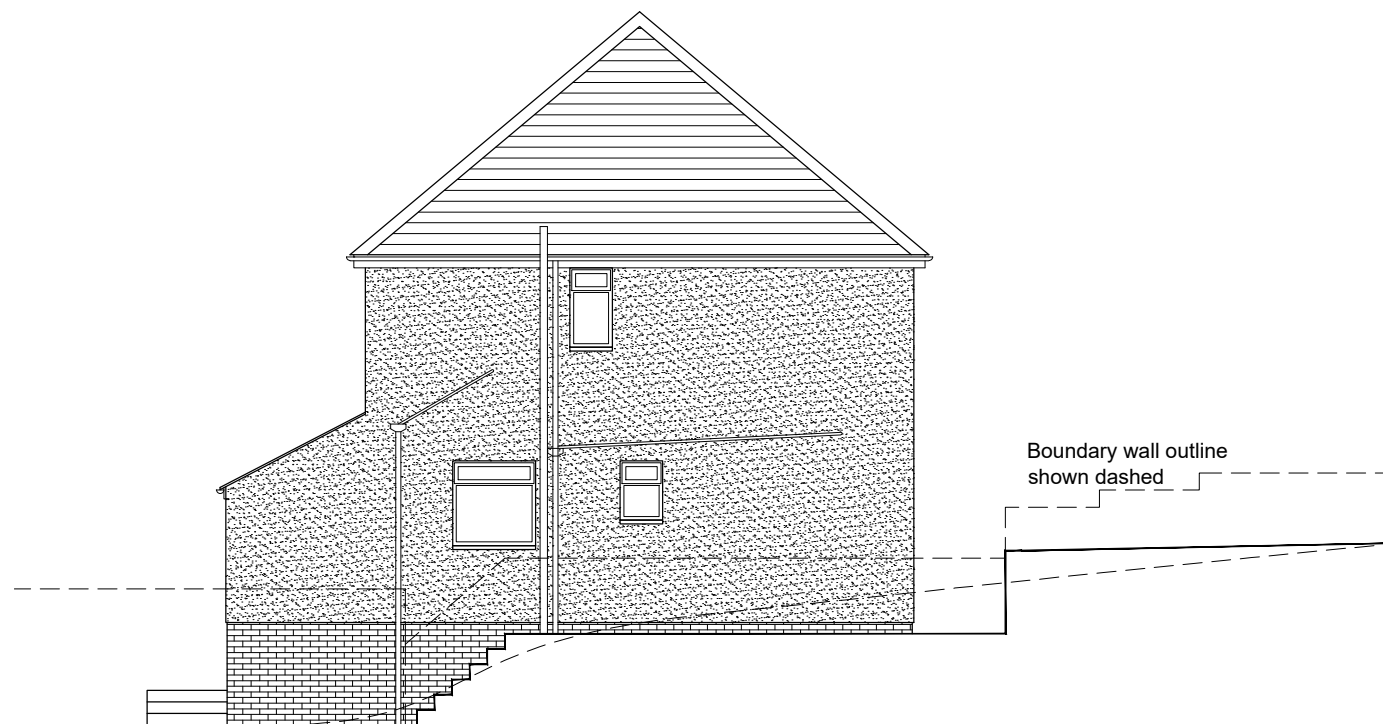
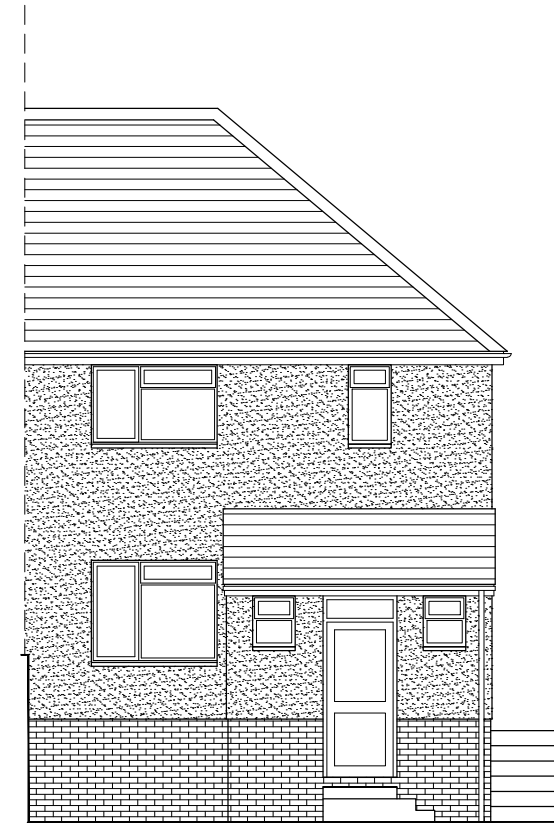
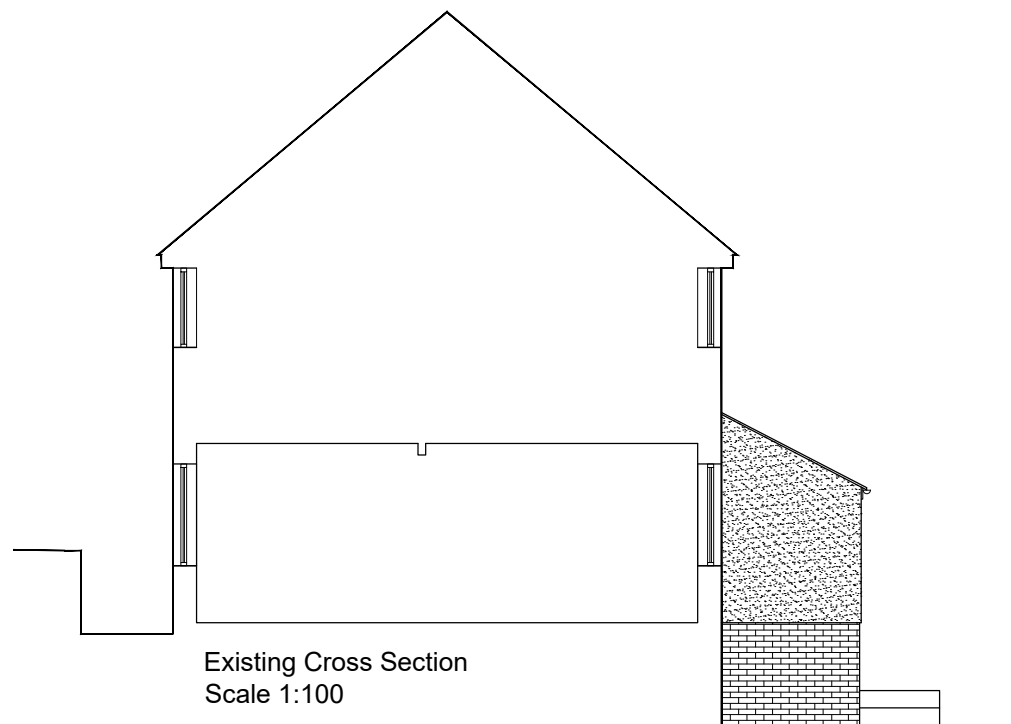
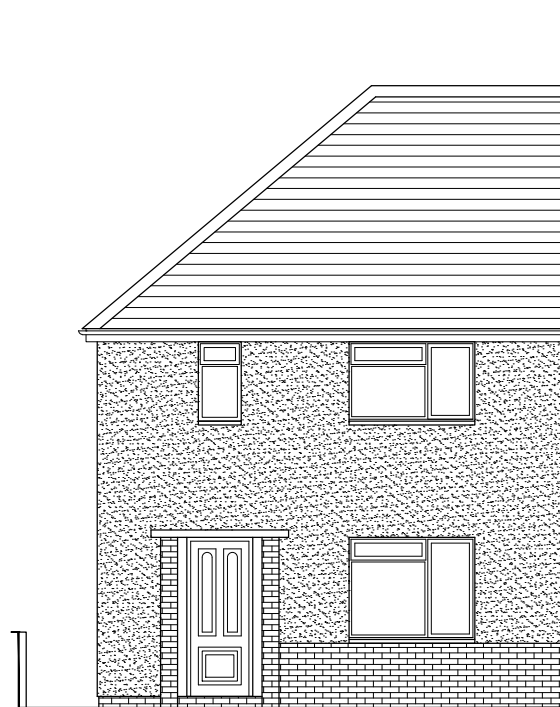


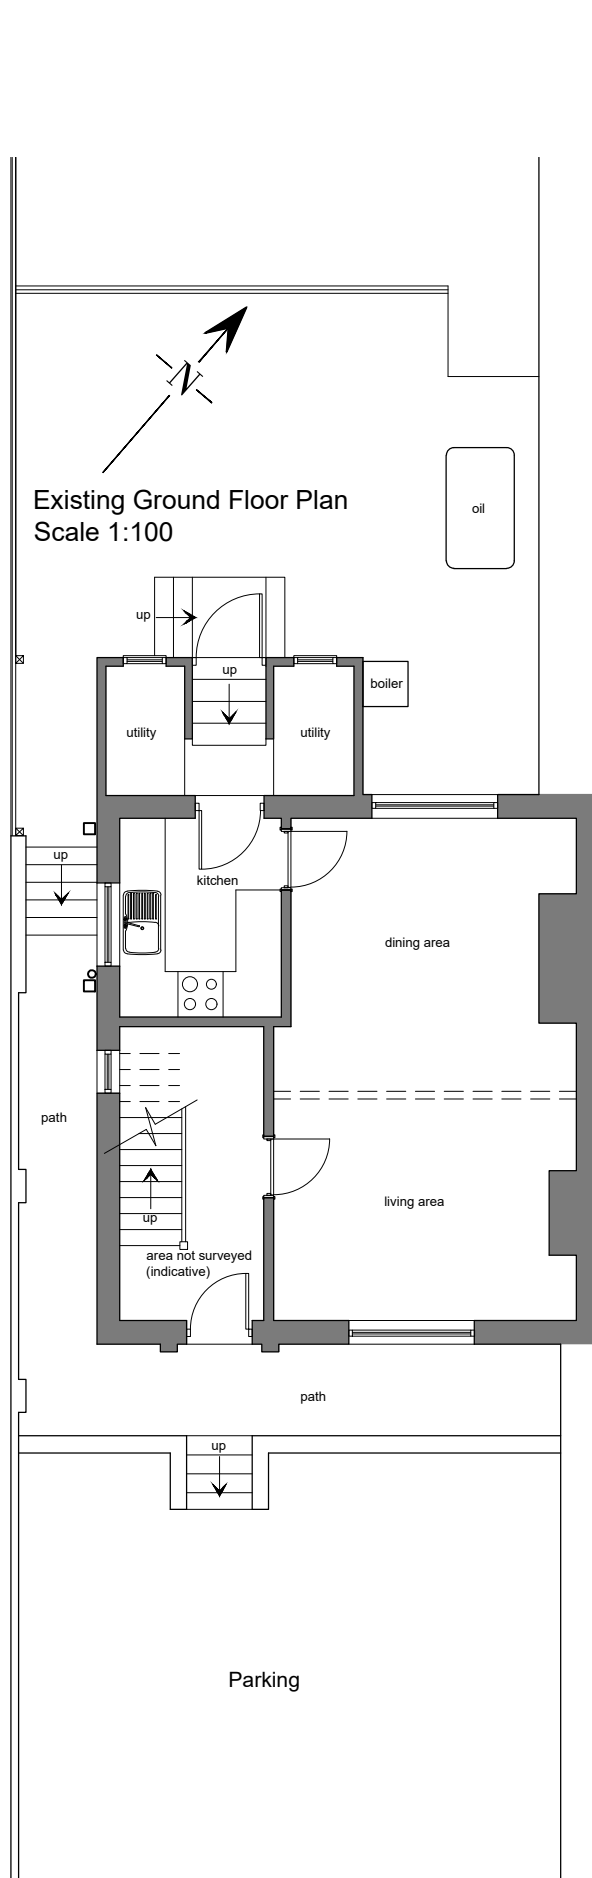

Ordnance Survey, (c) Crown Copyright 2021. All rights reserved. Licence number 100022432

Rev	Description	Date
-----	-------------	------

Project		
140 Lon Tanyralt Alltwn Pontardawe		
Drawing No.		
123.01.S.01		
Drawing title		
Existing Survey: Floor Plan, Elevations, Section & Location Plan		
Scales	Date.	Rev.
As noted @ A3	22.03.2021	.

linear

Planning & Design Services
email: linearplanning@outlook.com
tel: 07791530240