


Proposed Front Porch at N° 4 Dickenson Close,
Church Road, Baglan, Port Talbot for Mr J. Rees.


Scales - 1:50, 1:100 Date: April 2021 Dwg No-JR/DC/01

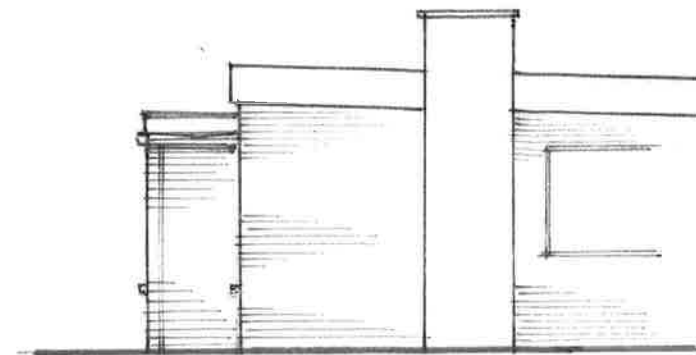

Existing Front Elevation (1:100)



Existing Side Elevation

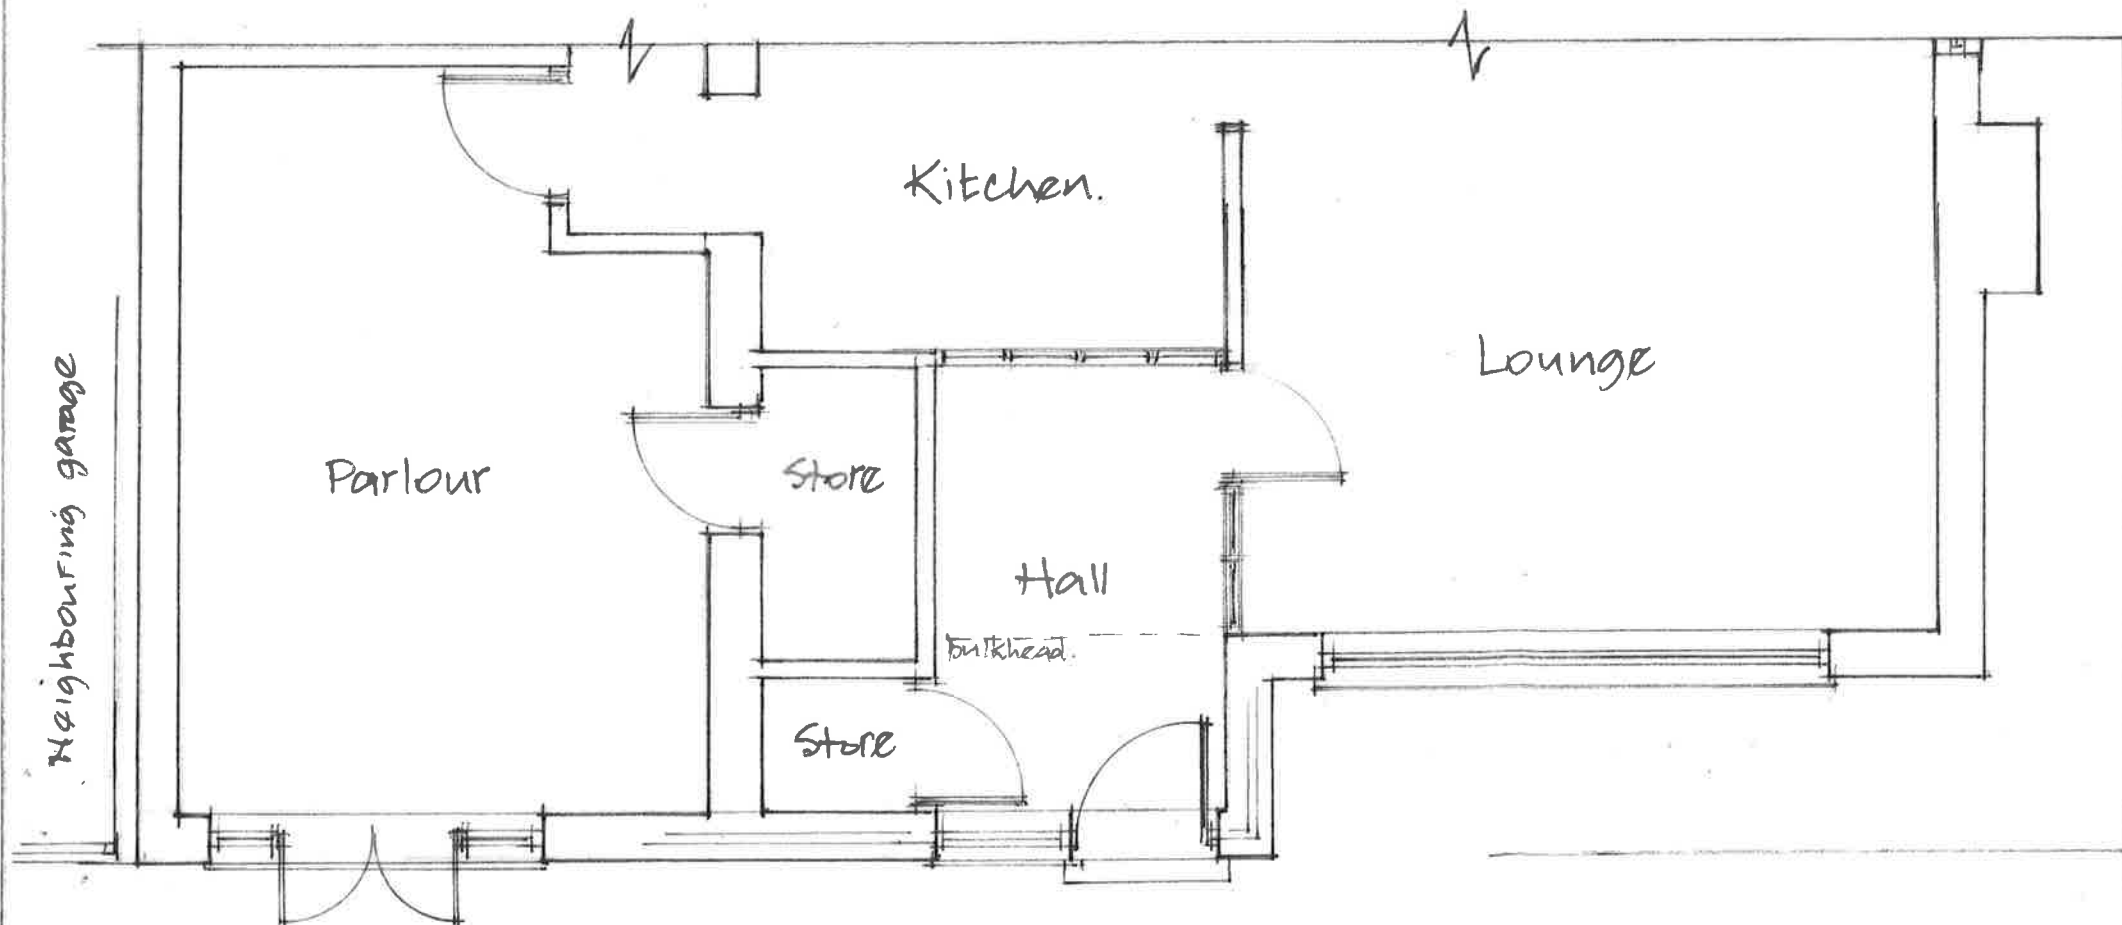

Existing Ground Floor Plan (in part) 1:50