
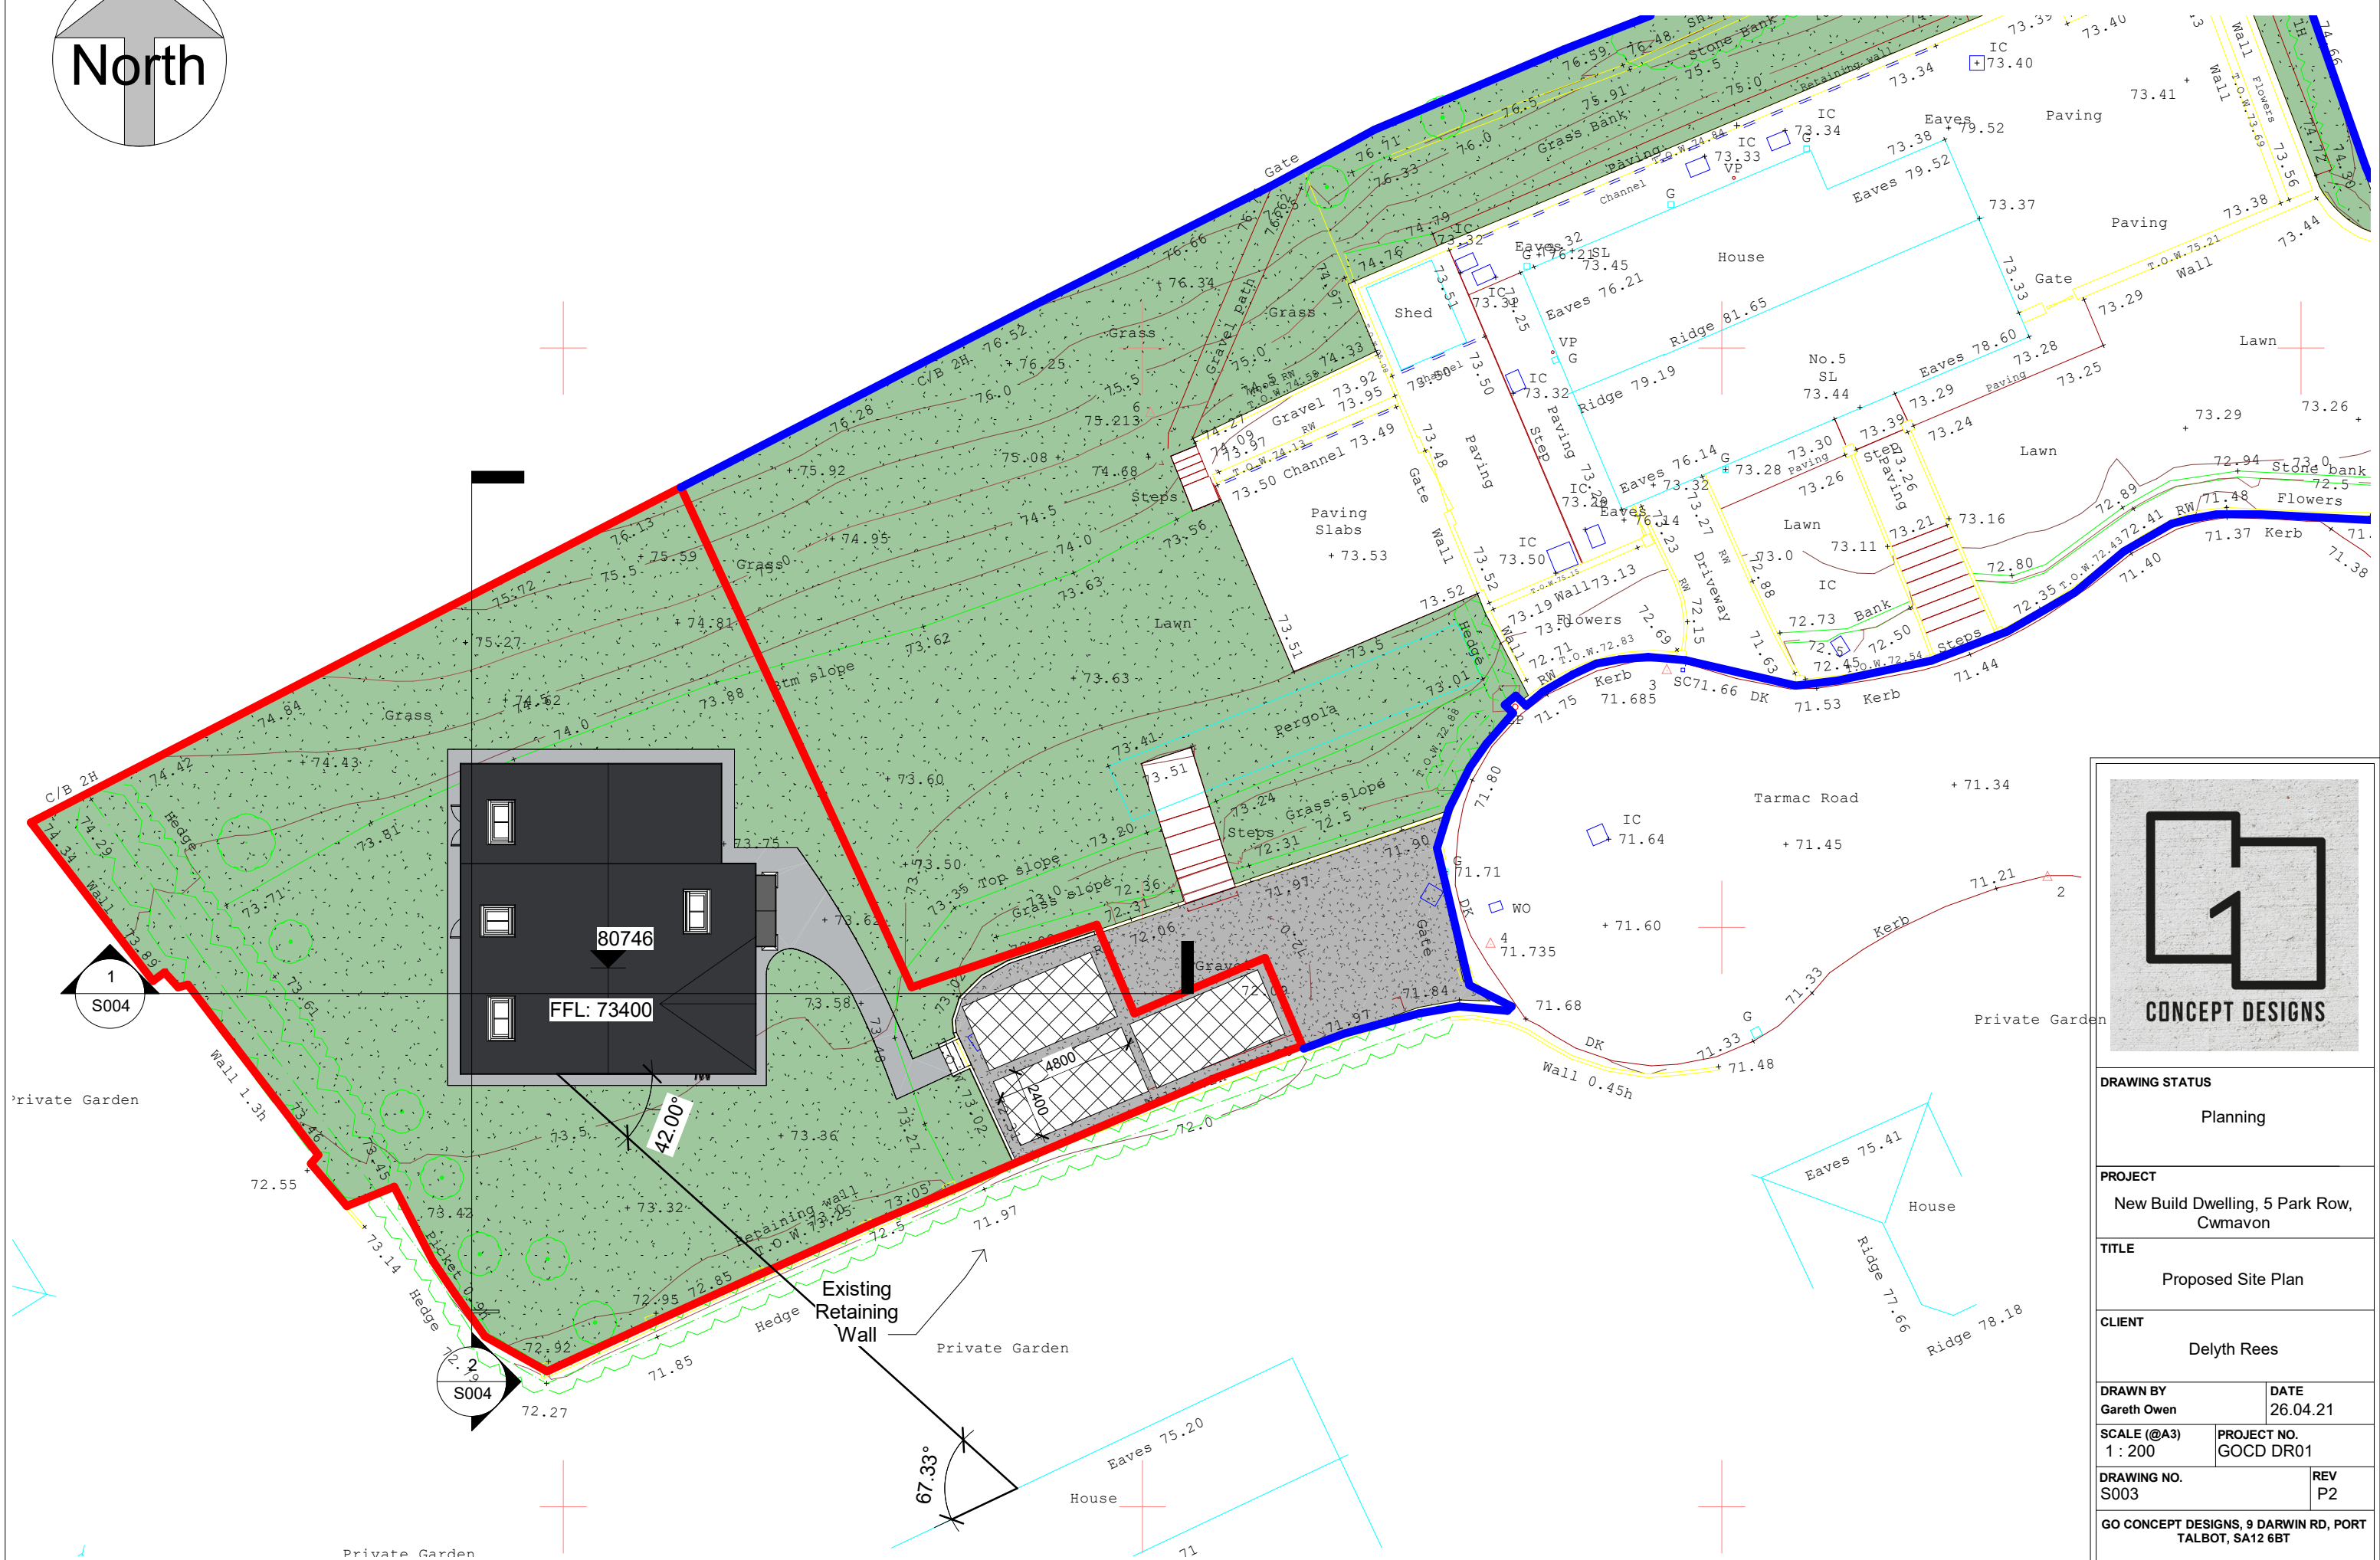


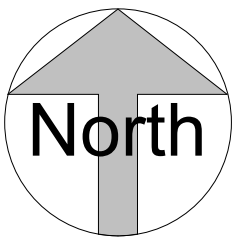

DRAWING STATUS

Planning

PROJECT
New Build Dwelling, 5 Park Row,
Cwmavon

TITLE

Proposed Site Plan

CLIENT


Delyth Rees

DRAWN BY Gareth Owen	DATE 26.04.21
-------------------------	------------------

SCALE (@A3)	PROJECT NO.
1 : 200	GOCD DR01

DRAWING NO.	REV
S003	P2

GO CONCEPT DESIGNS, 9 DARWIN RD, PORT
TALBOT, SA12 6BT
gareth@goconceptdesigns.co.uk

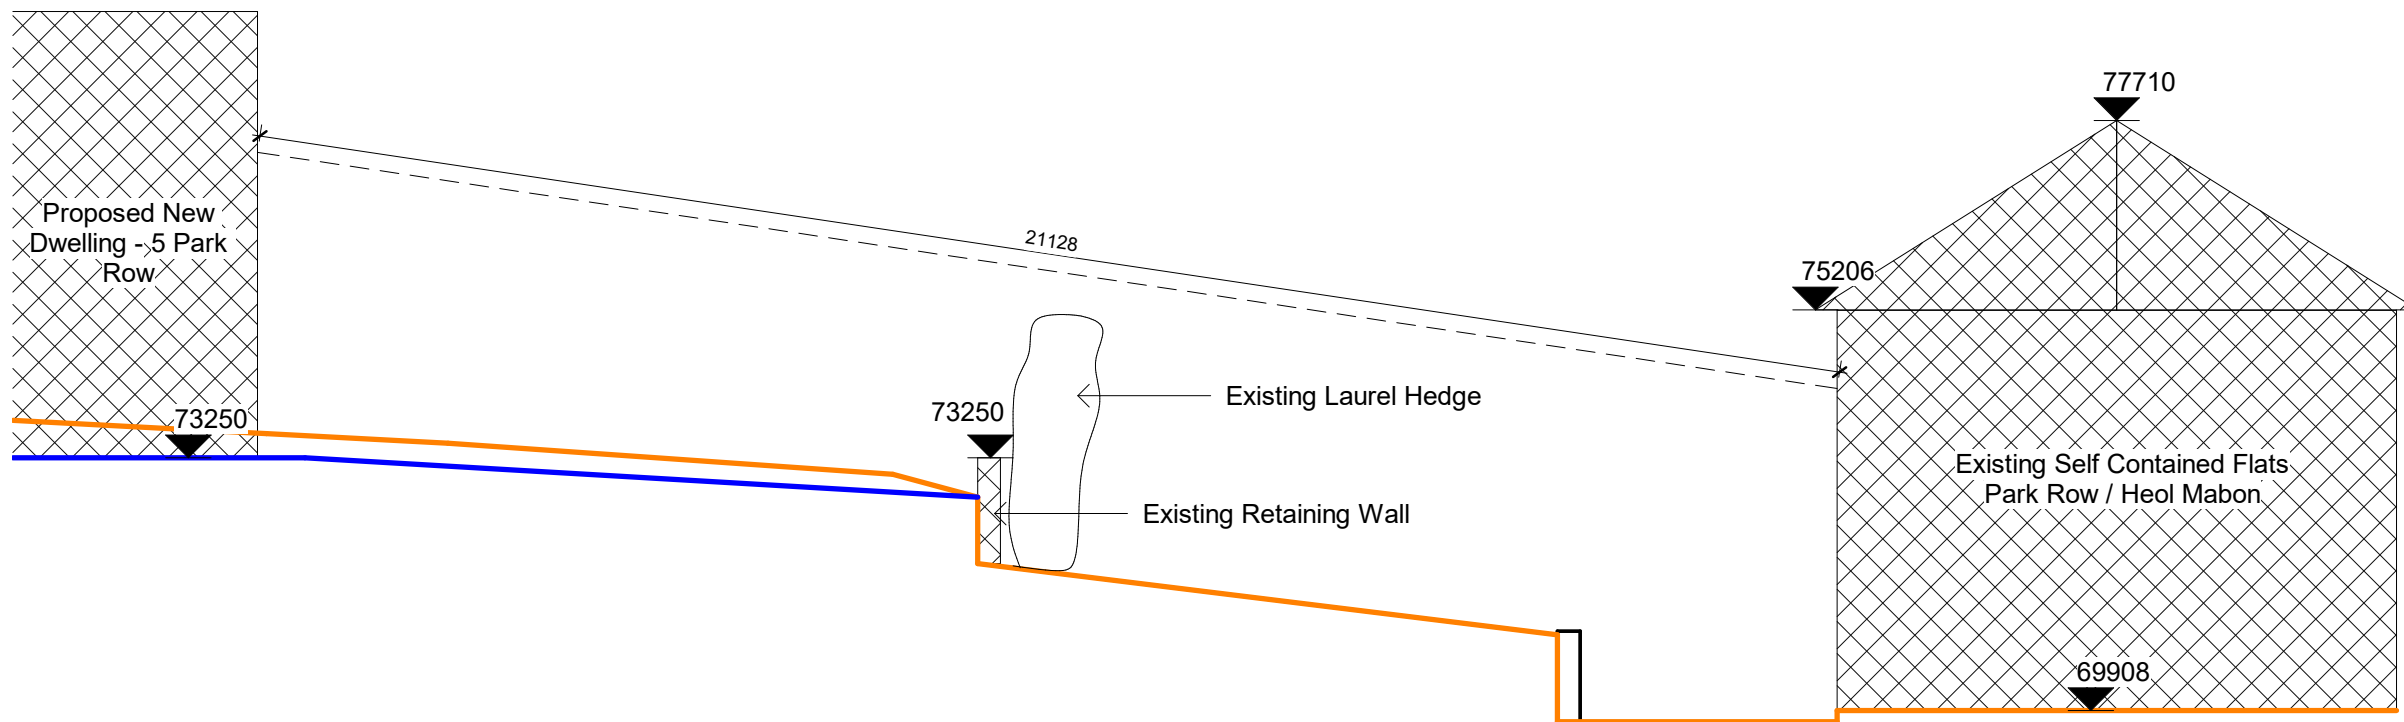


1

Section 3

1 : 100

NOTES:

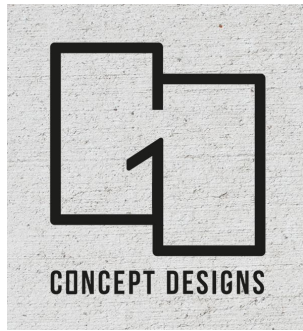

DRAWING STATUS

Planning

PROJECT

New Build Dwelling, 5 Park Row,
Cwmavon

TITLE

Site Section 03

CLIENT

Delyth Rees

DRAWN BY

Gareth Owen

DATE

26.04.21

SCALE (@A3)

1 : 100

PROJECT NO.

GOCD DR01

DRAWING NO.

S006

REV

P1

GO CONCEPT DESIGNS LTD, 9 DARWIN RD, PORT TALBOT, SA12 6BT
gareth@goconceptdesigns.co.uk adriana@goconceptdesigns.co.uk