
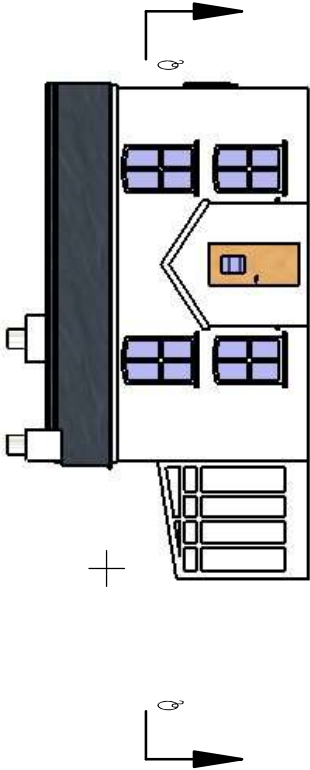


Existing First Floor Layout

Currently the house has three bedrooms.

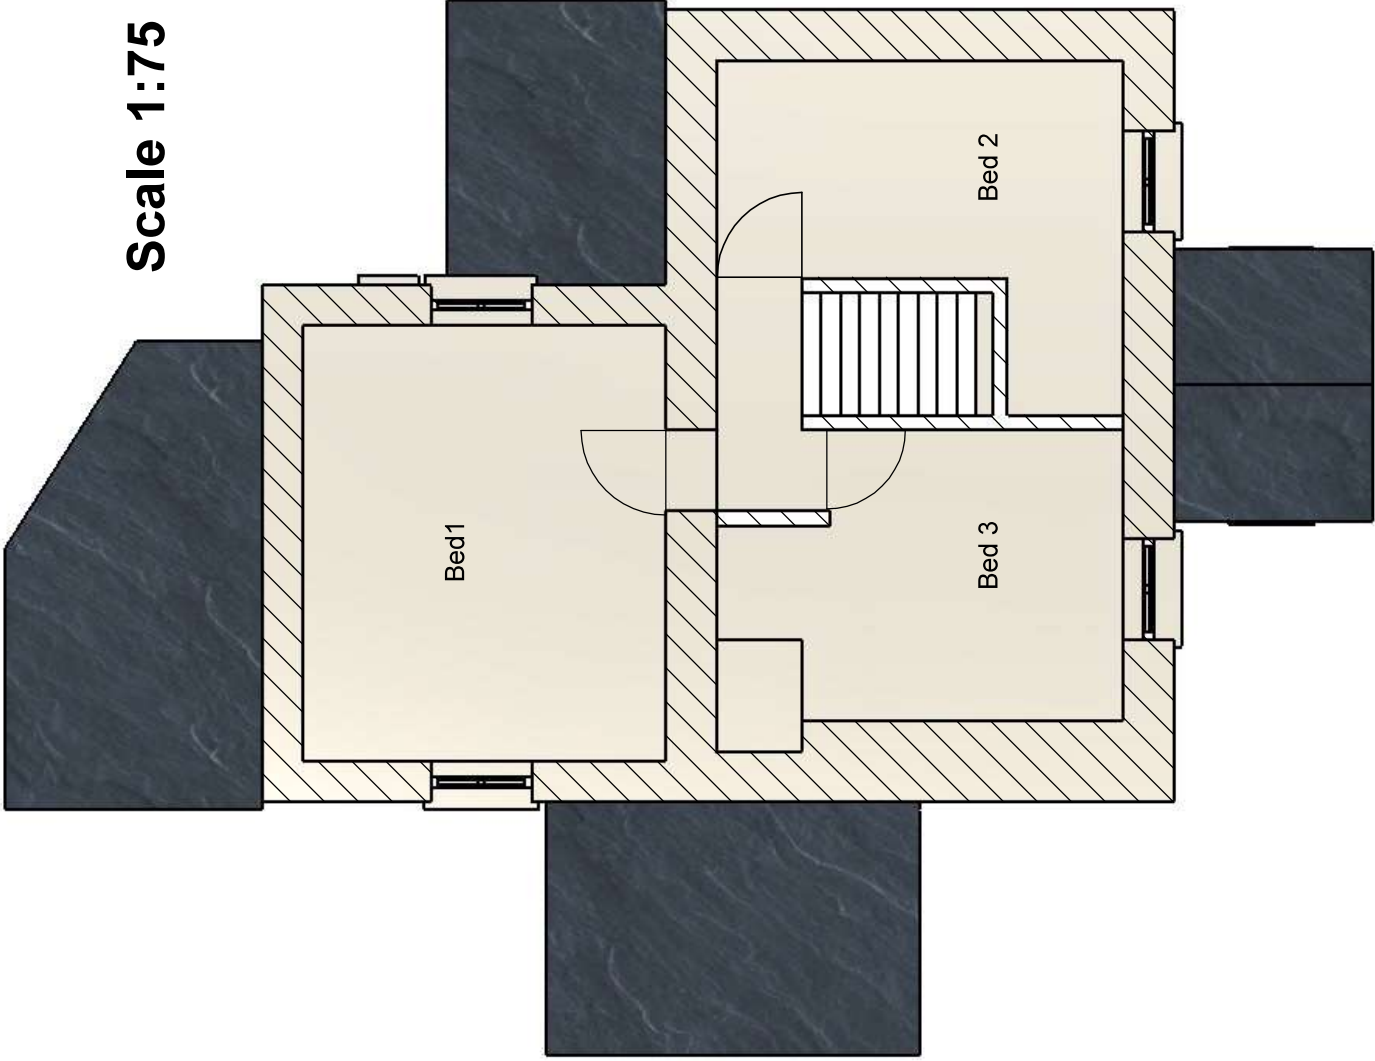

Scale 1:160

Extension Proposal		Cwmaman House Lower Brynamman SA181SN	
		Drawn By	J Radford
		Date	16/04/21
		Scale @ A3	
		Existing First Floor Plan	

0-0
1 : 75

Scale 1:75