



Existing Ground Floor Layout

R-R
1 : 75

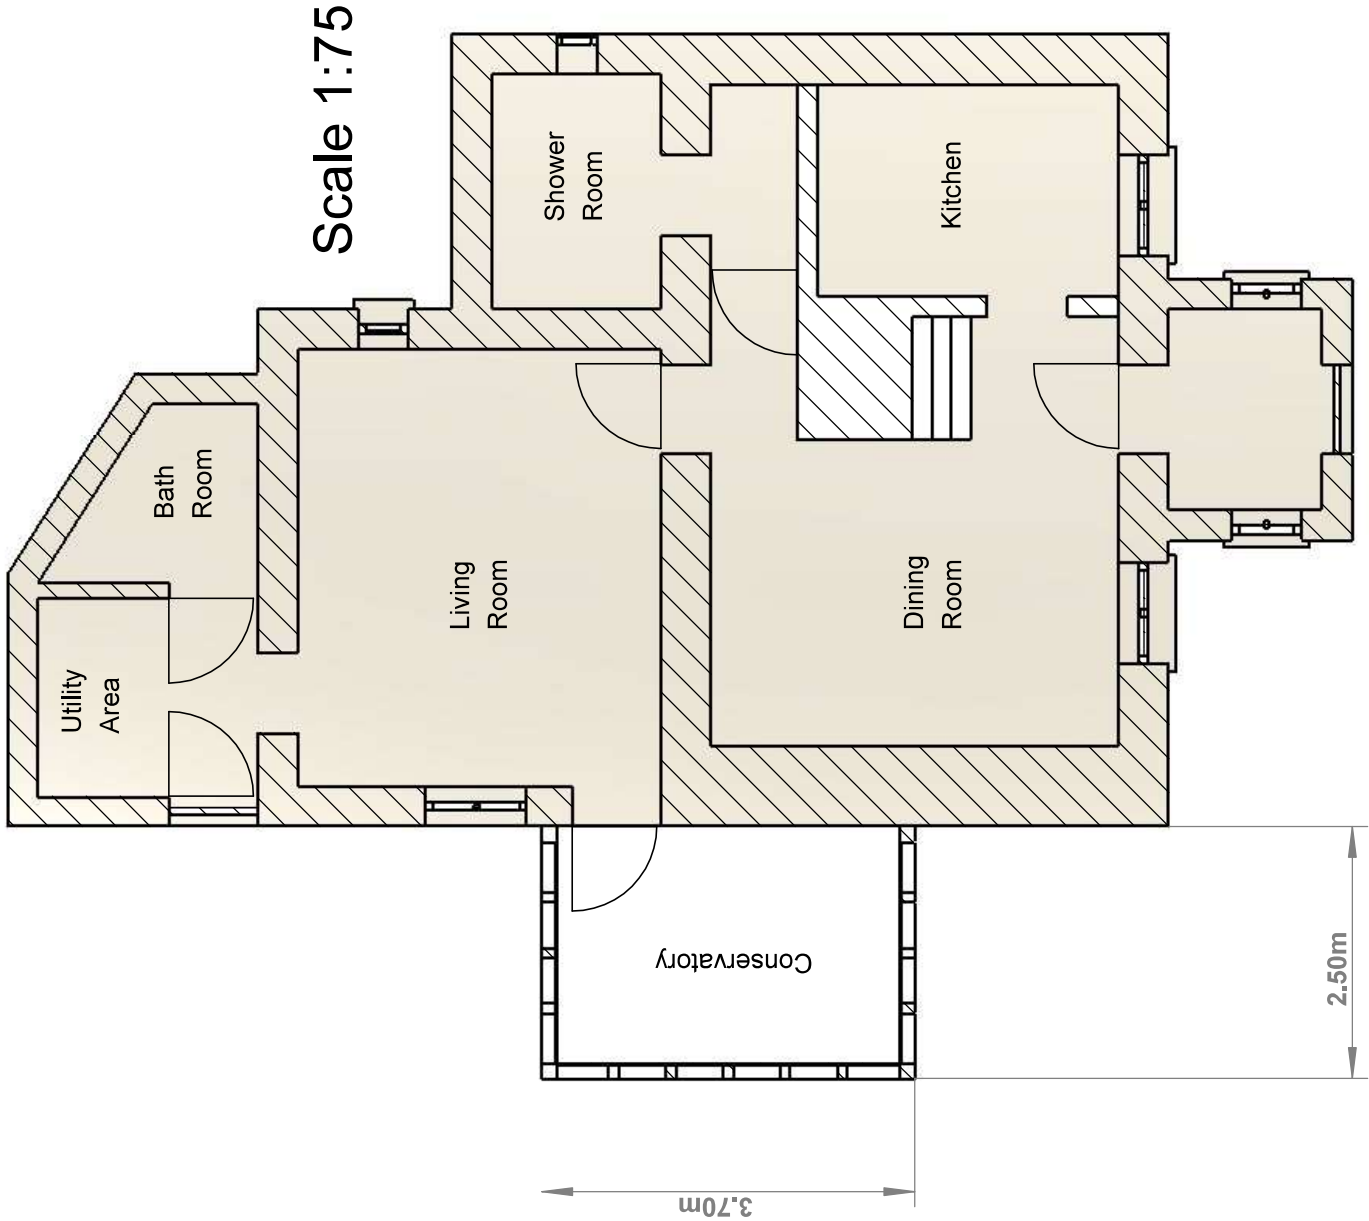

Scale 1:75

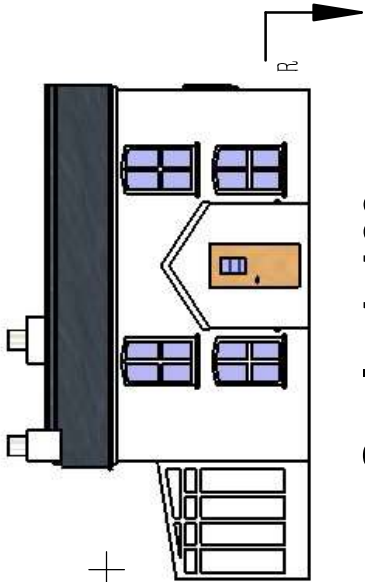

Scale 1:160

Cwmaman House
Lower Brynamman
SA181SN

Extension
Proposal

Drawn By
J Radford

Date
16/04/21

Scale @ A3

Existing Ground Floor Plan