

F

E

D

C

B

A

F

E

D


C

B

A


Proposed Ground Floor Layout

The new area will consist of an open plan living/dining/kitchen area opening onto the front garden.

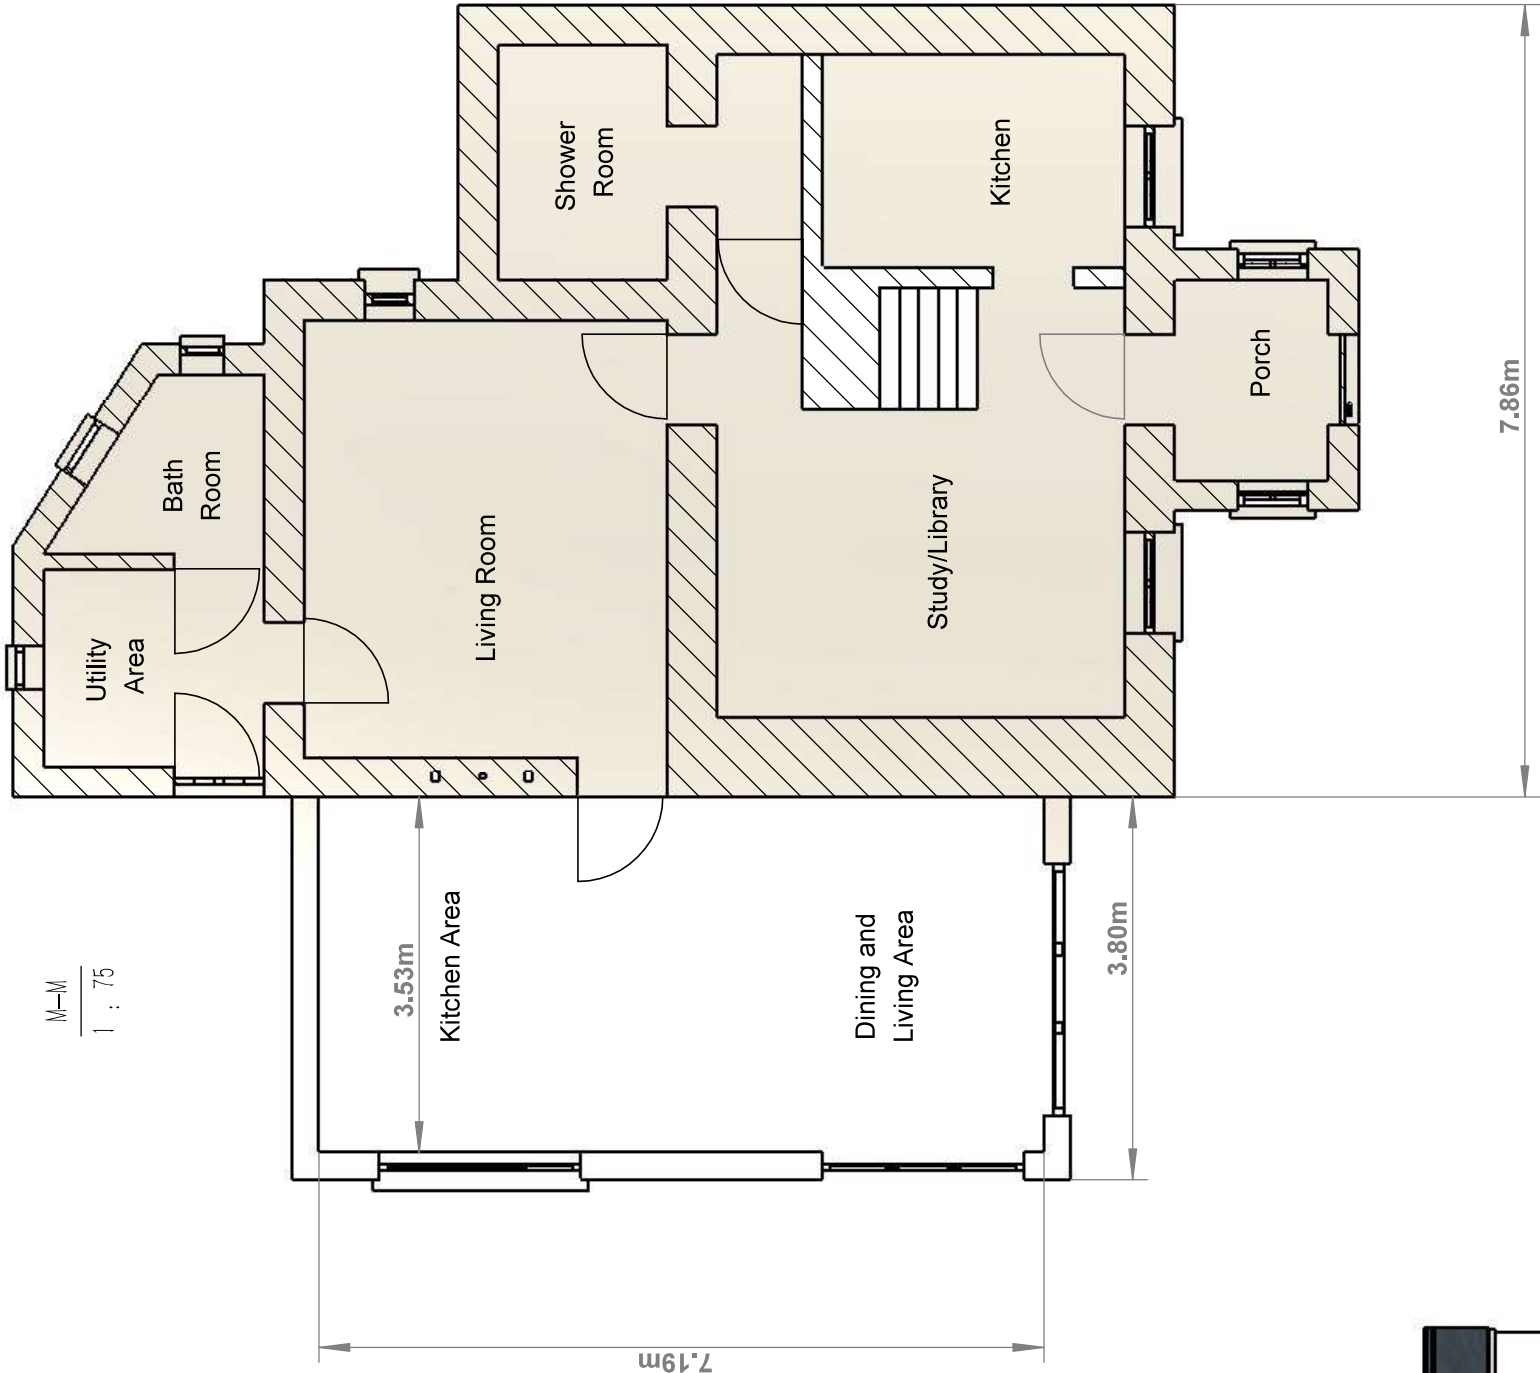

M-M
1 : 75

Scale 1:75

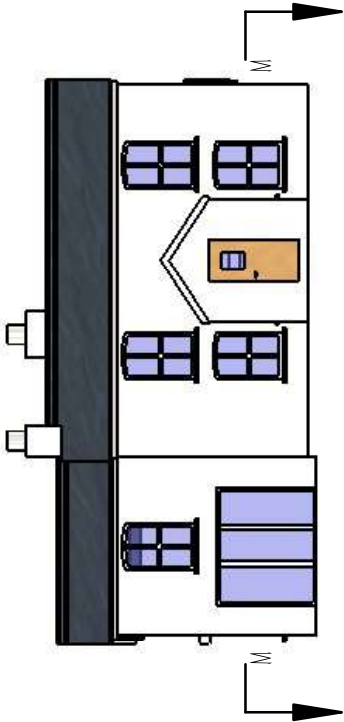

Scale 1:160

Cwmaman House
Lower Brynamman
SA181SN

Extension
Proposal

Drawn By
J Radford

Date
16/04/21

Scale @ A3

Proposed Ground Floor Plan