
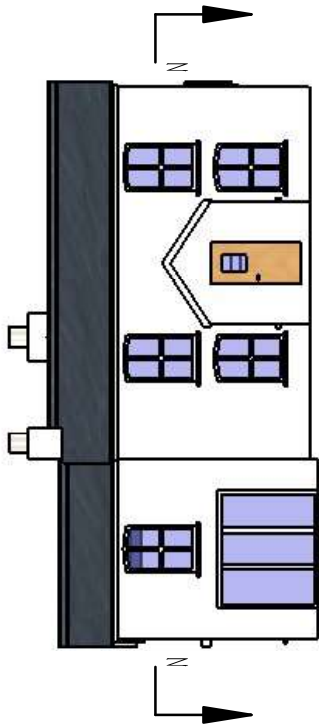


Proposed First Floor Layout

The new layout will allow for an additional bedroom with bedroom 2, from the original layout, being split to allow a first floor toilet/shower room.

Currently the conservatory is used as office space. This will be moved to the first floor in place of the original bedroom 3 which will be reduced in size to allow for a passageway to the new extension. Essentially Bedroom 3 and the office will become 1 room.

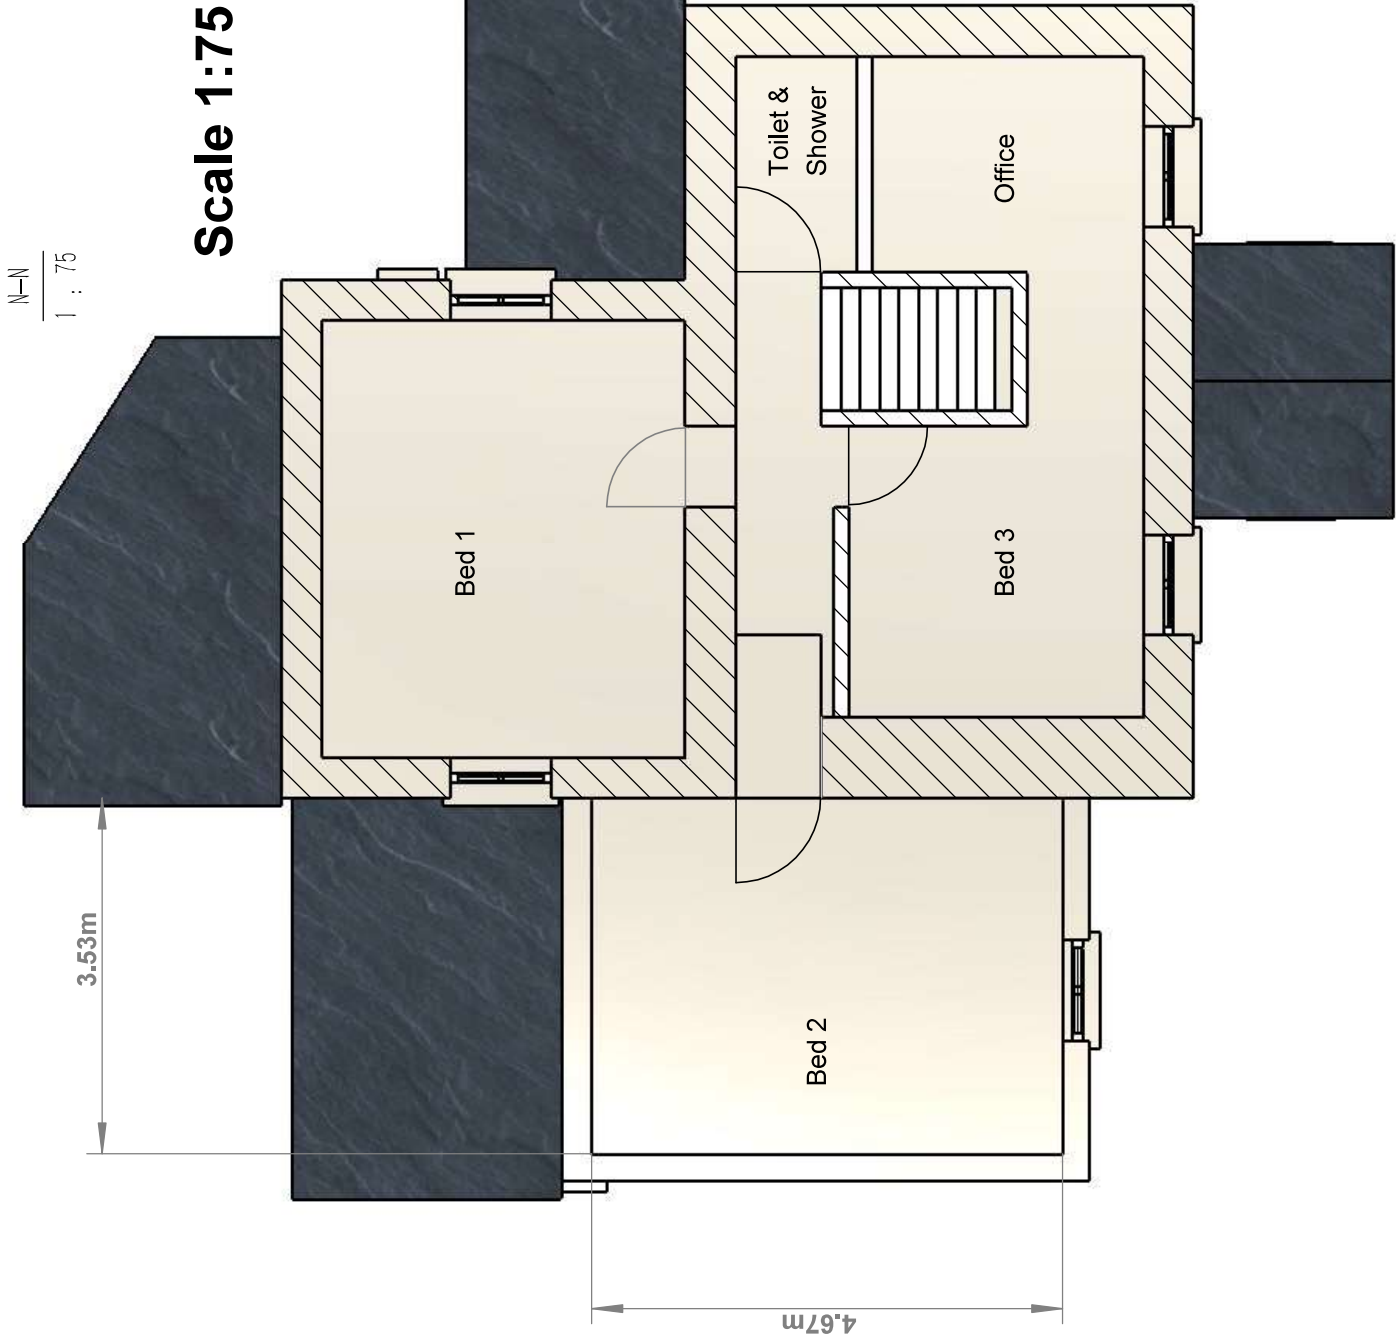

Scale 1:160

Extension Proposal	Cwmaman House Lower Bynaman SA181SN	
	Drawn By	J Radford
	Date	16/04/21
Scale @ A3		
Proposed First Floor Plan		