



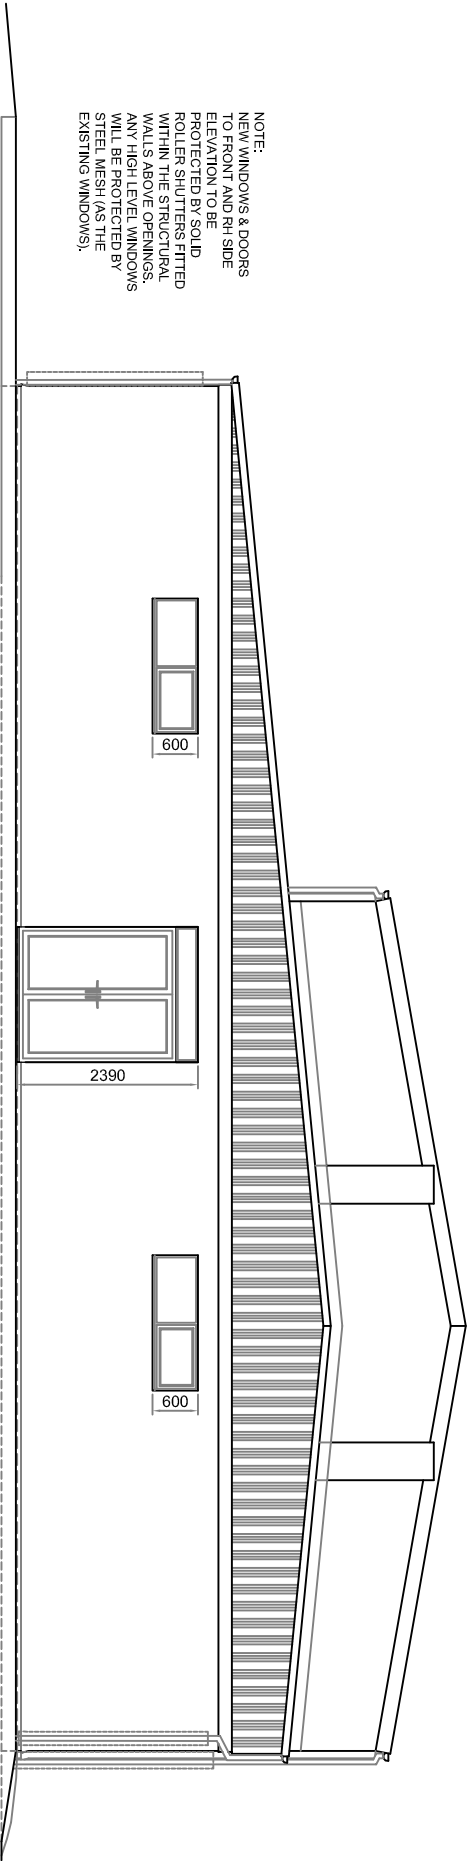


NOTE:
ALL WINDOWS & DOORS
TO FRONT AND RH SIDE
ELEVATION TO BE
PROTECTED BY
ROLLER SHUTTERS FITTED
WITHIN THE STRUCTURAL
FRAMEWORK OF THE BUILDING.
ANY HIGH LEVEL WINDOWS
WILL BE PROTECTED BY
STRENGTHENED GLASS
EXISTING WINDOWS).


PROPOSED RH SIDE ELEVATION

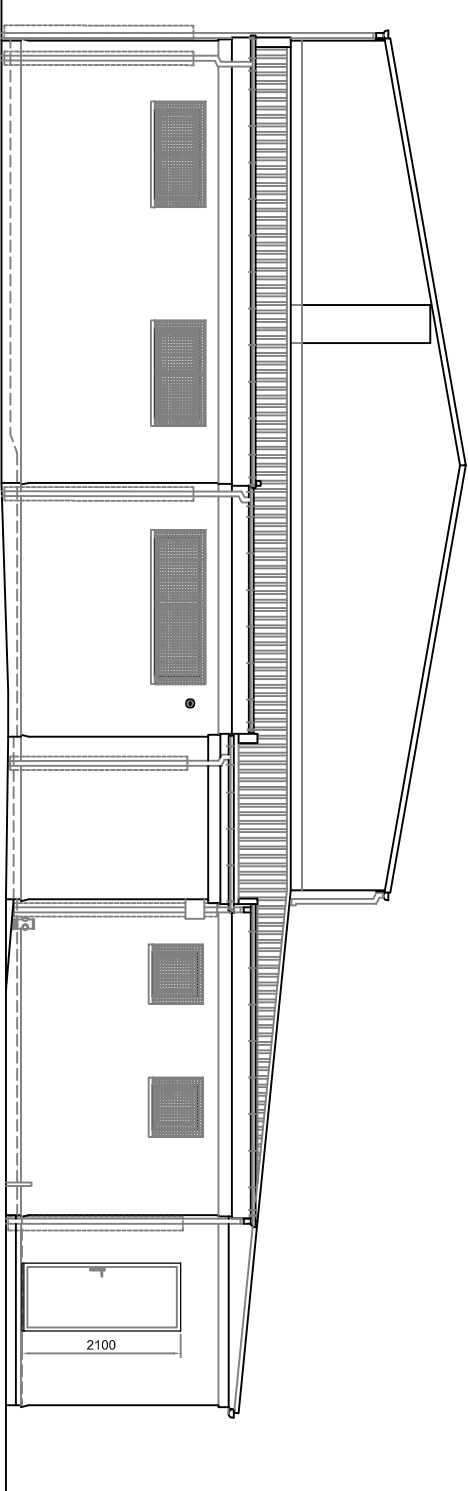

PROPOSED LH SIDE ELEVATION

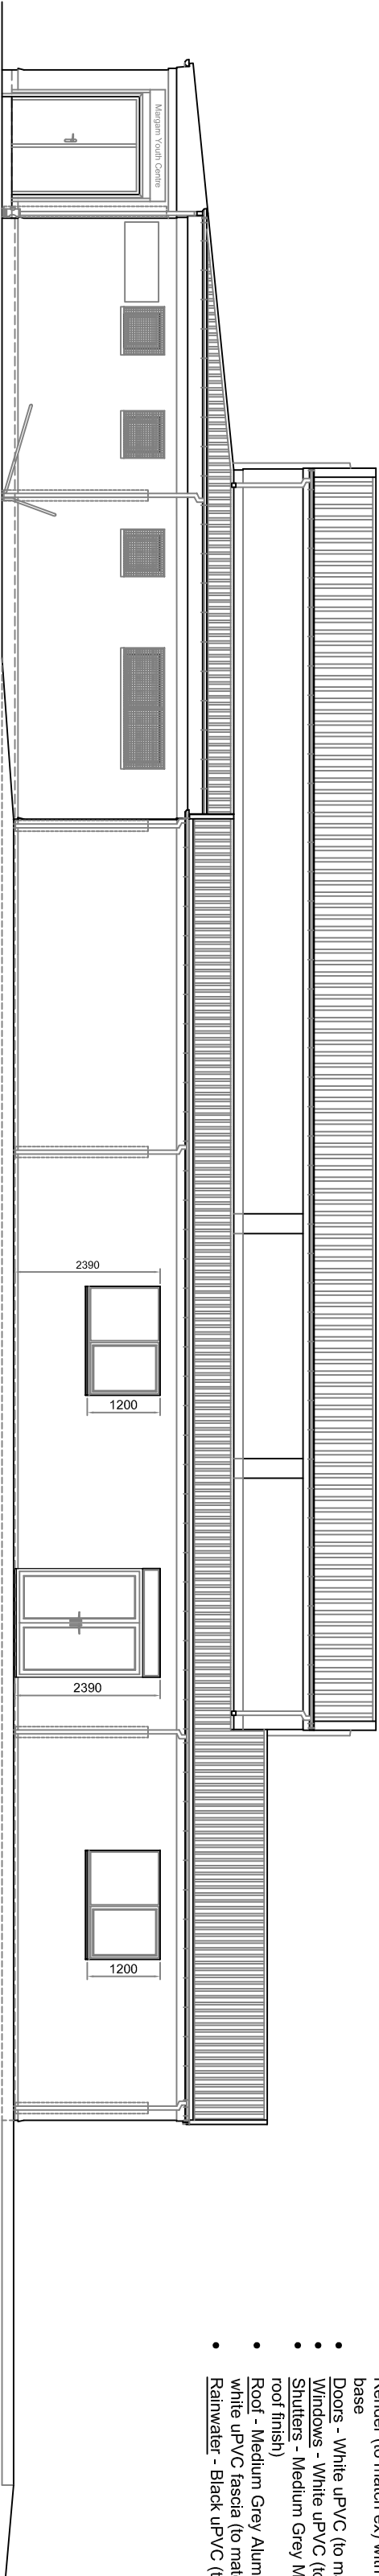

PROPOSED FRONT ELEVATION

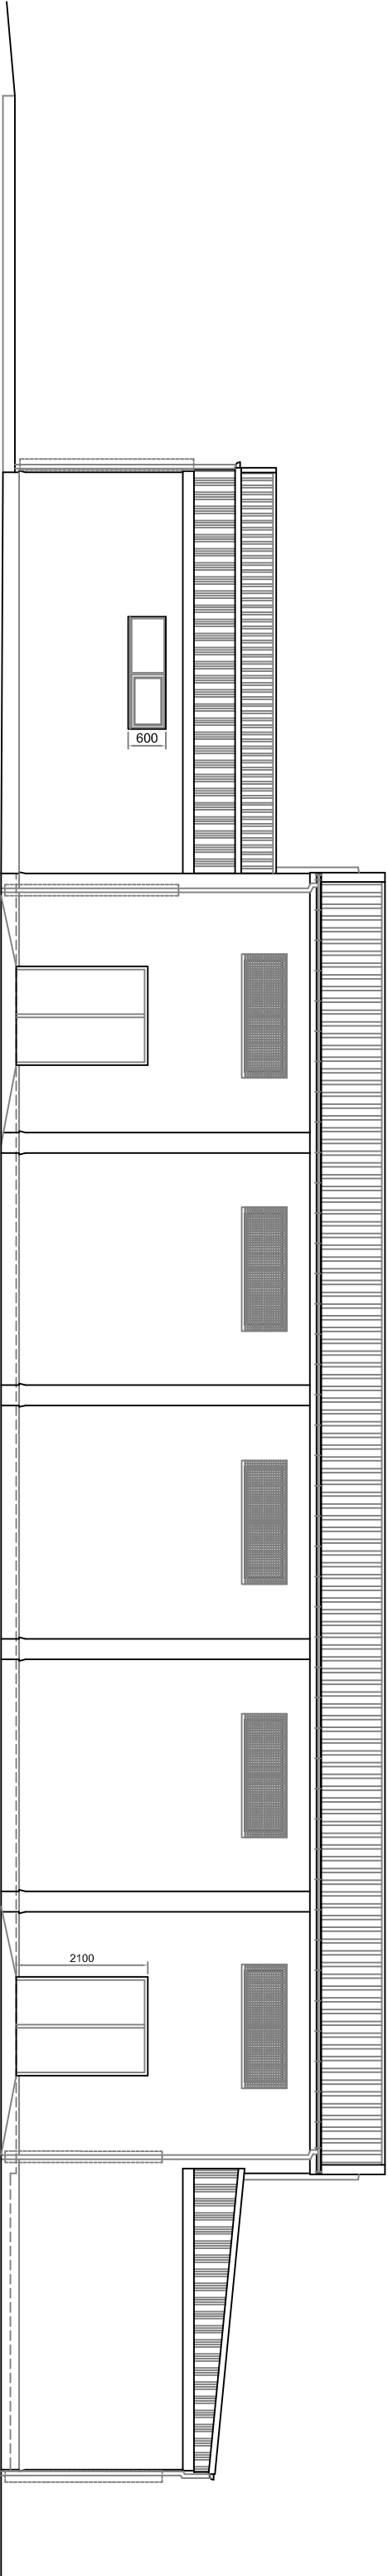

PROPOSED REAR ELEVATION

FINISH NOTES:

- General (Proposed) -
- External Wall Finish - Golden Pea dashed Render (to match ex) with plain render base
- Doors - White uPVC (to match ex.)
- Windows - White uPVC (to match ex.)
- Shutters - Medium Grey Metal (to match roof finish)
- Roof - Medium Grey Aluminium with white uPVC fascia (to match ex)
- Rainwater - Black uPVC (to match ex)

C	Emergency Exit added to Sports Hall, 1.2m escape route added to side & rear of building.			21/04/21
B	Doors added, side extension extended.			14/04/21
A	Window & door types & layout amended as advised.			16/12/20
Rev	Description			Date
01792 541684				
07800 789453				
carolineg@seagreydesign.co.uk				
www.seagreydesign.com				
design for: extensions / house renovations / conversions				
Site				
MR ROB DEENEY				
MARGAM YOUTH CLUB				
KNIGHTS ROAD, MARGAM SA13 2DT				
Dwg Title				
PROPOSED BUILDING				
ELEVATIONS				
GENERAL ARRANGEMENT				
Drawn By:		Date:		
CLG		30/11/2020		
Scale:		Dwg No:		
1:100 @ A2L		20-322P/105		
REV	A	B	C	