


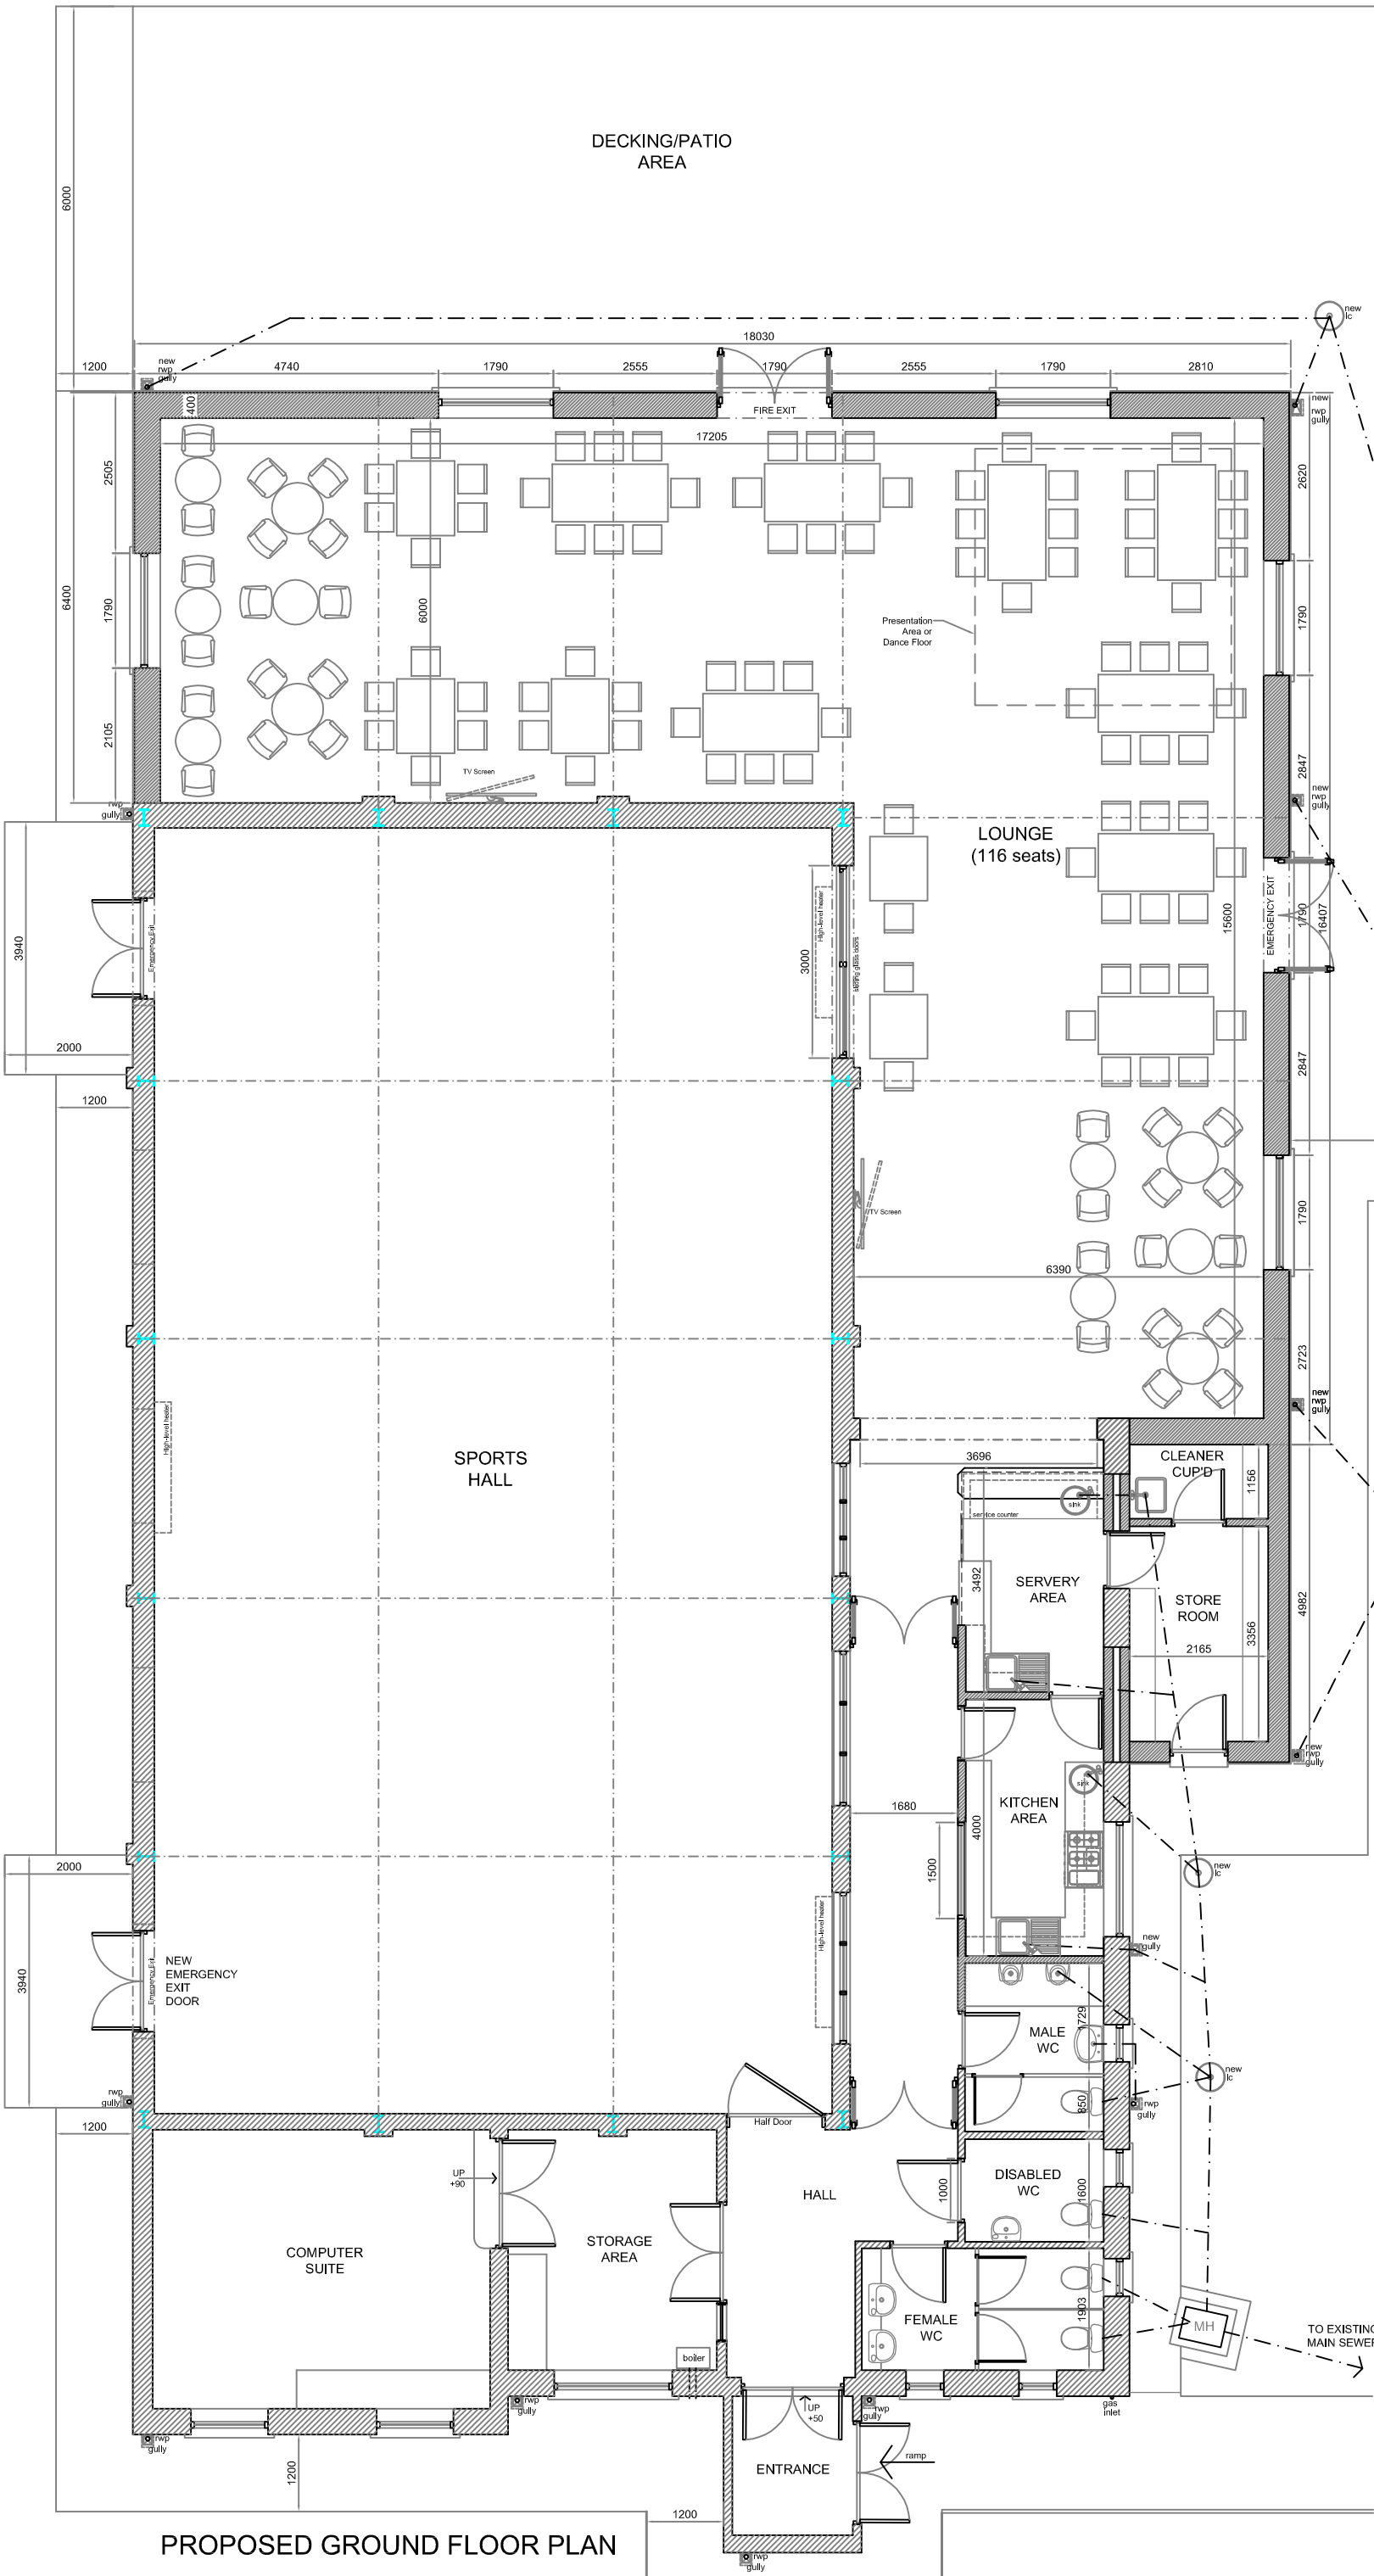

C	Emergency Exit added to Sports Hall, 1.2m escape route added to side& rear of building.	21/04/21
B	Doors added, side extension extended.	14/04/21
A	Window & door types & layout amended as advised.	16/12/20
Rev	Description	Date
01792 541684 07800 789453 carol@seagreydesign.co.uk www.seagreydesign.com design for: extensions / house renovations / conversions SEAGREY Site MR ROB DEENEY MARGAM YOUTH CLUB KNIGHTS ROAD, MARGAM SA13 2DT Dwg Title PROPOSED BUILDING GROUND FLOOR PLAN GENERAL ARRANGEMENT Drawn By: CLG Scale: 1:100 @ A3P Date: 30/11/2020 Dwg No: 20-322P/104 REV A B C		