


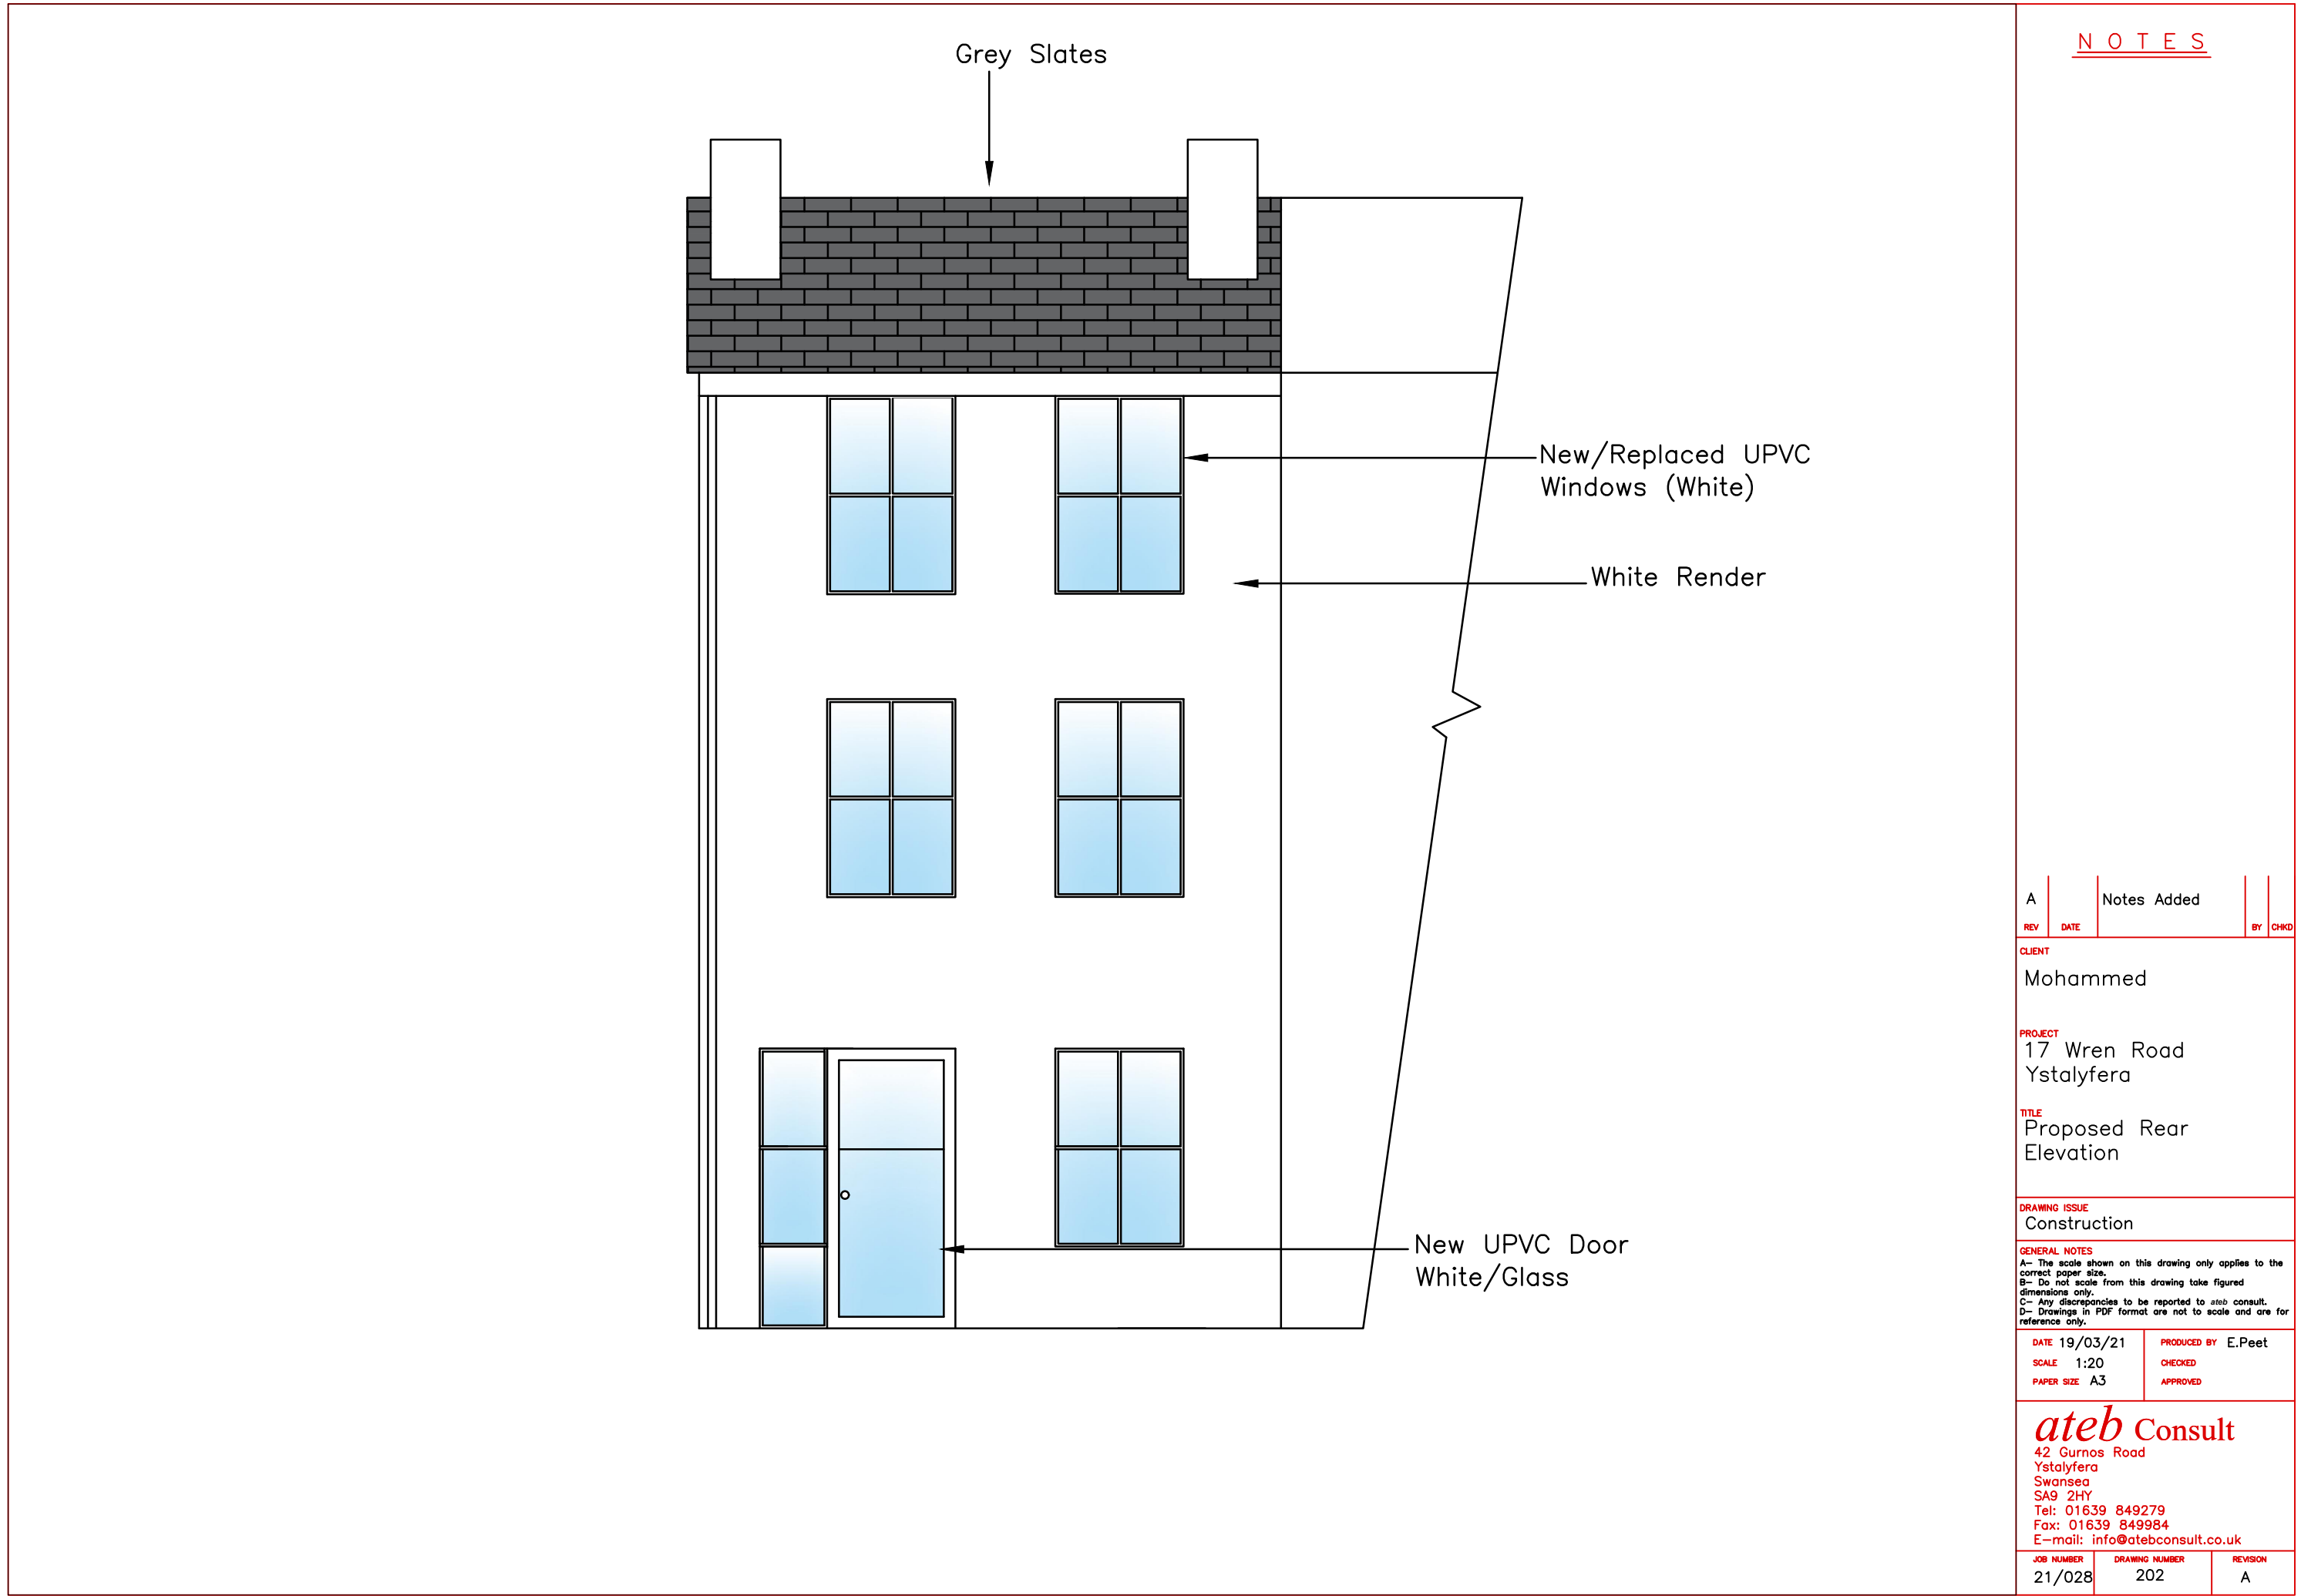

NOTES

REV	DATE	Notes Added	BY	CHKD
A				

CLIENT
Mohammed
PROJECT
17 Wren Road Ystalyfera
TITLE
Proposed Rear Elevation

DRAWING ISSUE
Construction

GENERAL NOTES
A- The scale shown on this drawing only applies to the correct paper size.
B- Do not scale from this drawing take figured dimensions only.
C- Any discrepancies to be reported to ateb consult.
D- Drawings in PDF format are not to scale and are for reference only.

DATE 19/03/21	PRODUCED BY E.Peet
SCALE 1:20	CHECKED
PAPER SIZE A3	APPROVED

ateb Consult
42 Gurnos Road
Ystalyfera
Swansea
SA9 2HY
Tel: 01639 849279
Fax: 01639 849984
E-mail: info@atebconsult.co.uk

JOB NUMBER	DRAWING NUMBER	REVISION
21/028	202	A