


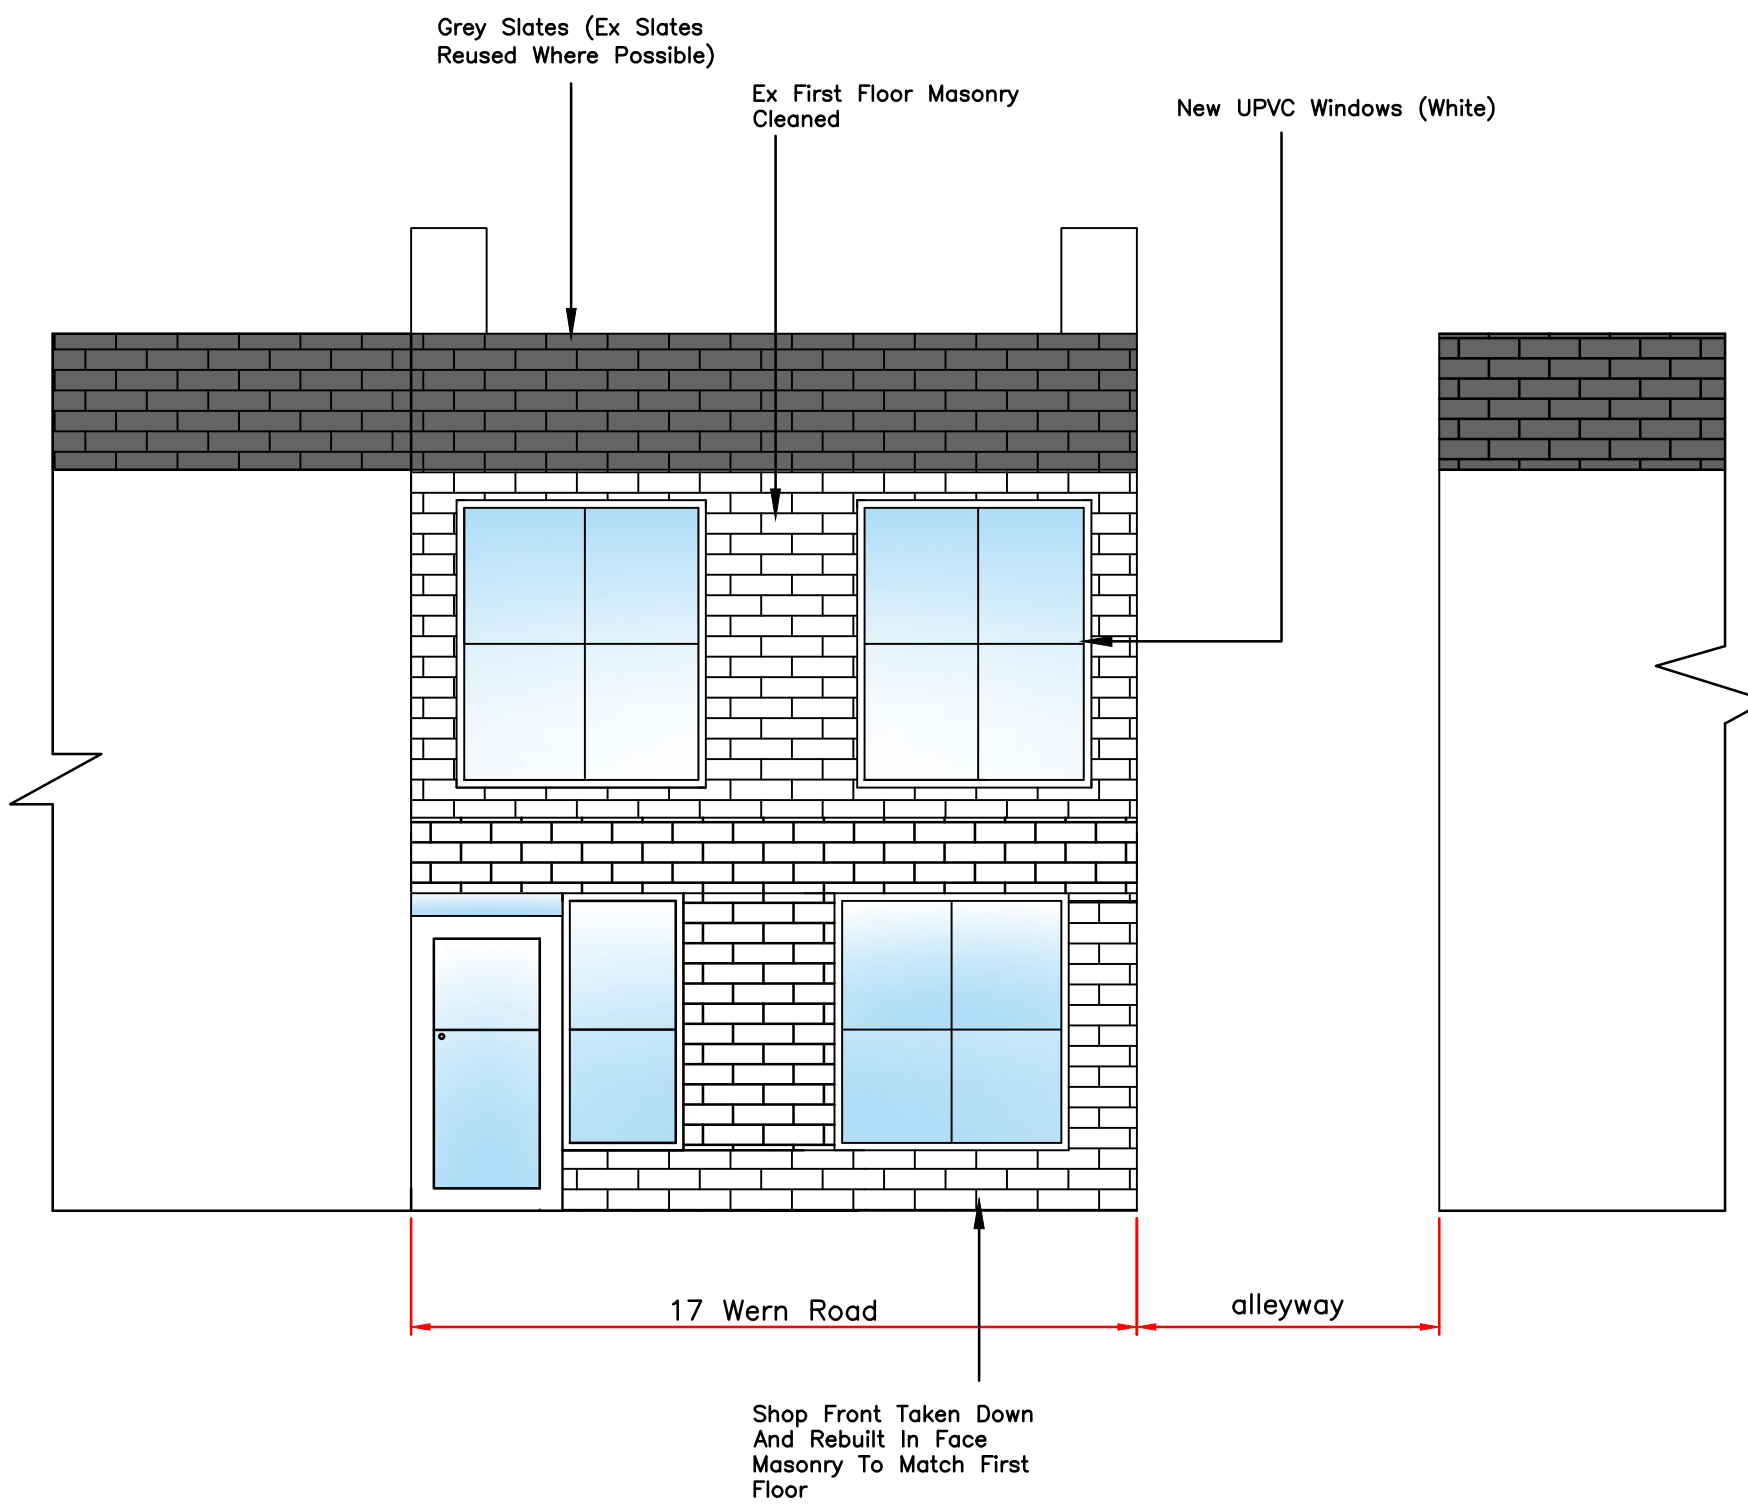

NOTES

REV	DATE	Notes Added	BY	CHKD
-----	------	-------------	----	------

CLIENT	Mohammed
PROJECT	17 Wren Road Ystalyfera
TITLE	Proposed Front Elevation

DRAWING ISSUE	Construction
---------------	--------------

GENERAL NOTES
A- The scale shown on this drawing only applies to the correct paper size.
B- Do not scale from this drawing take figured dimensions only.
C- Any discrepancies to be reported to ateb consult.
D- Drawings in PDF format are not to scale and are for reference only.

DATE	19/03/21	PRODUCED BY	C.Holmes
SCALE	1:50	CHECKED	
PAPER SIZE	A3	APPROVED	

ateb Consult
42 Gurnos Road
Ystalyfera
Swansea
SA9 2HY
Tel: 01639 849279
Fax: 01639 849984
E-mail: info@atebconsult.co.uk

JOB NUMBER	DRAWING NUMBER	REVISION
21/028	300	A