
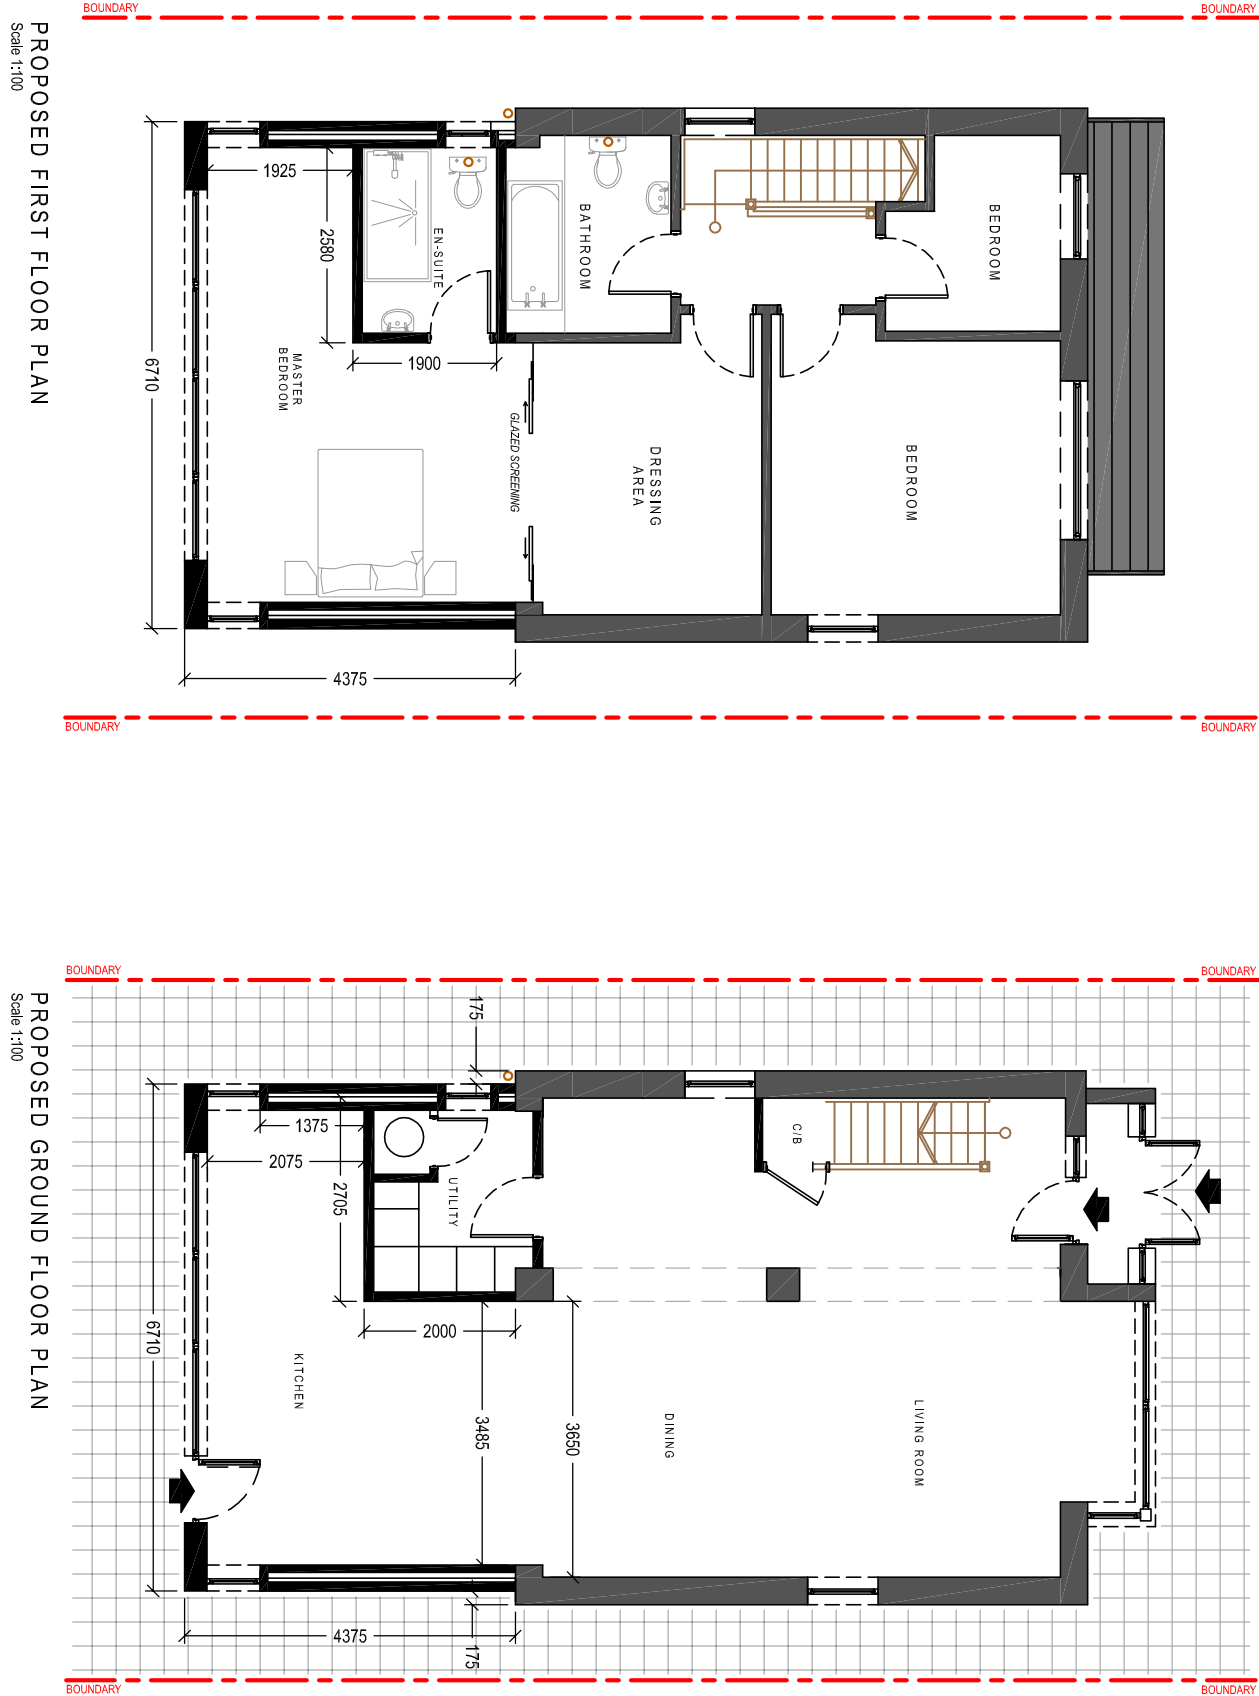


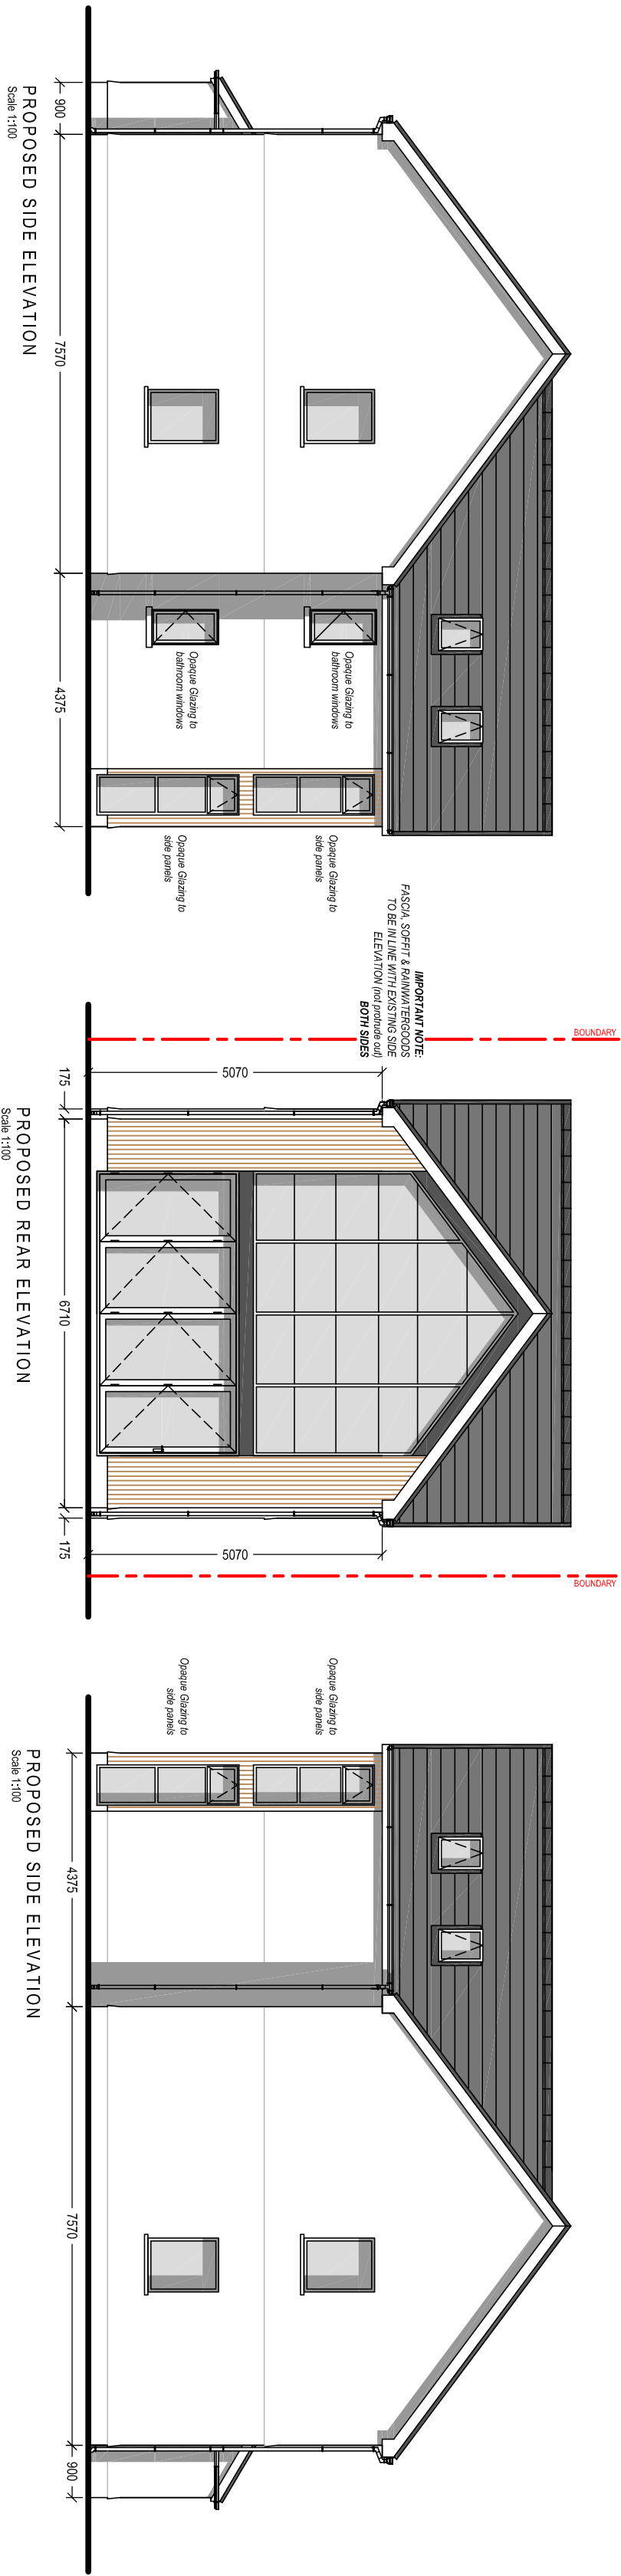

PROPOSED SURFACE MATERIAL FINISHES:

ANTHRACITE uPVC rainwater goods and weatherboarding.
ANTHRACITE uPVC double glazed windows and doors.
RENDER to new side elevation walls
COMPOSITE CLADDING to rear elevation wall
CONCRETE INTERLOCKING TILE ROOF COVERING.

Client:		Mr & Mrs. M. Hadley 74 Hedol Cae Gurwen Gwaun Cae Gurwen SA18 1PB			
Project Title:		PROPOSED DOUBLE STOREY REAR EXTENSION			
General Notes:		1. Do not scale from the drawings. Take figures from notes only. 2. Dimensions are in millimetres unless otherwise stated.			
Drawing Issue:		PLANNING			
Drawing Title:					
PROPOSED ELEVATIONS & FLOOR PLANS					
Drawing No:	004			Revision:	A
Date:	09-03-2021			Revised:	21-04-2021
Scales:	1:100	Paper Size:	A2		
Cwm Planning & Design Ltd. (architectural and Draughting Services)					