




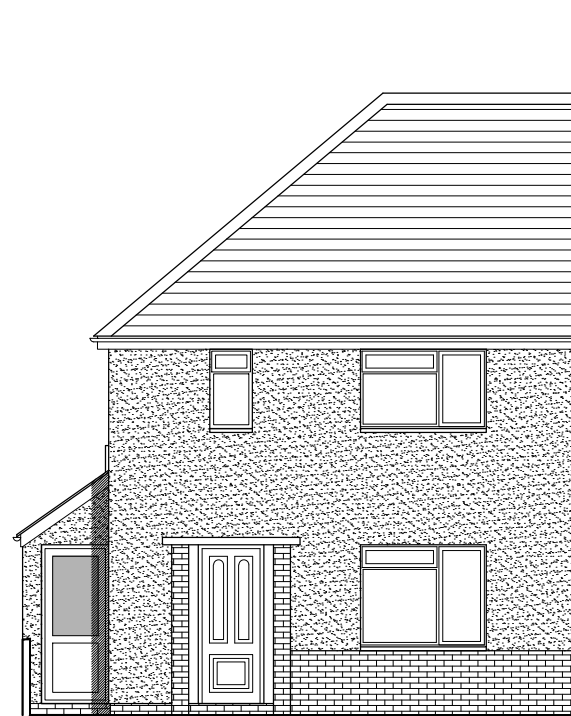


Proposed Front Elevation
Scale 1:100

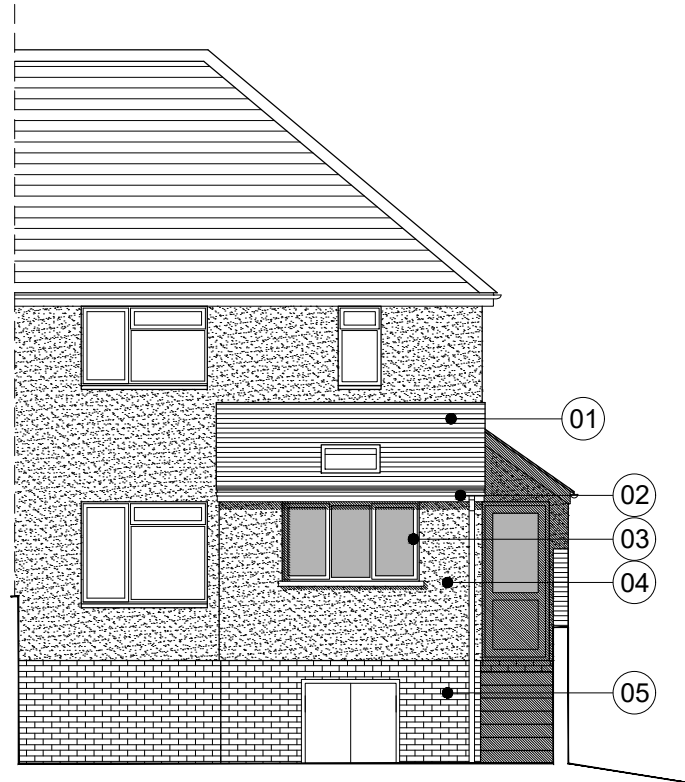

Proposed Rear Elevation
Scale 1:100

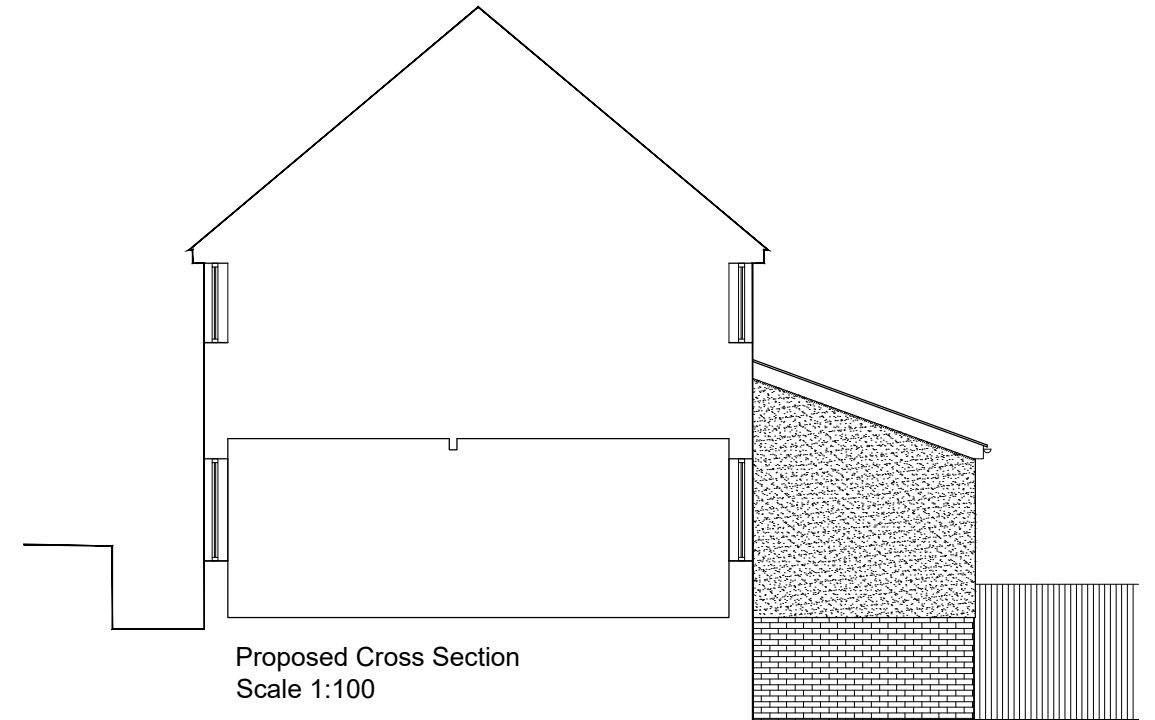

Proposed Cross Section
Scale 1:100

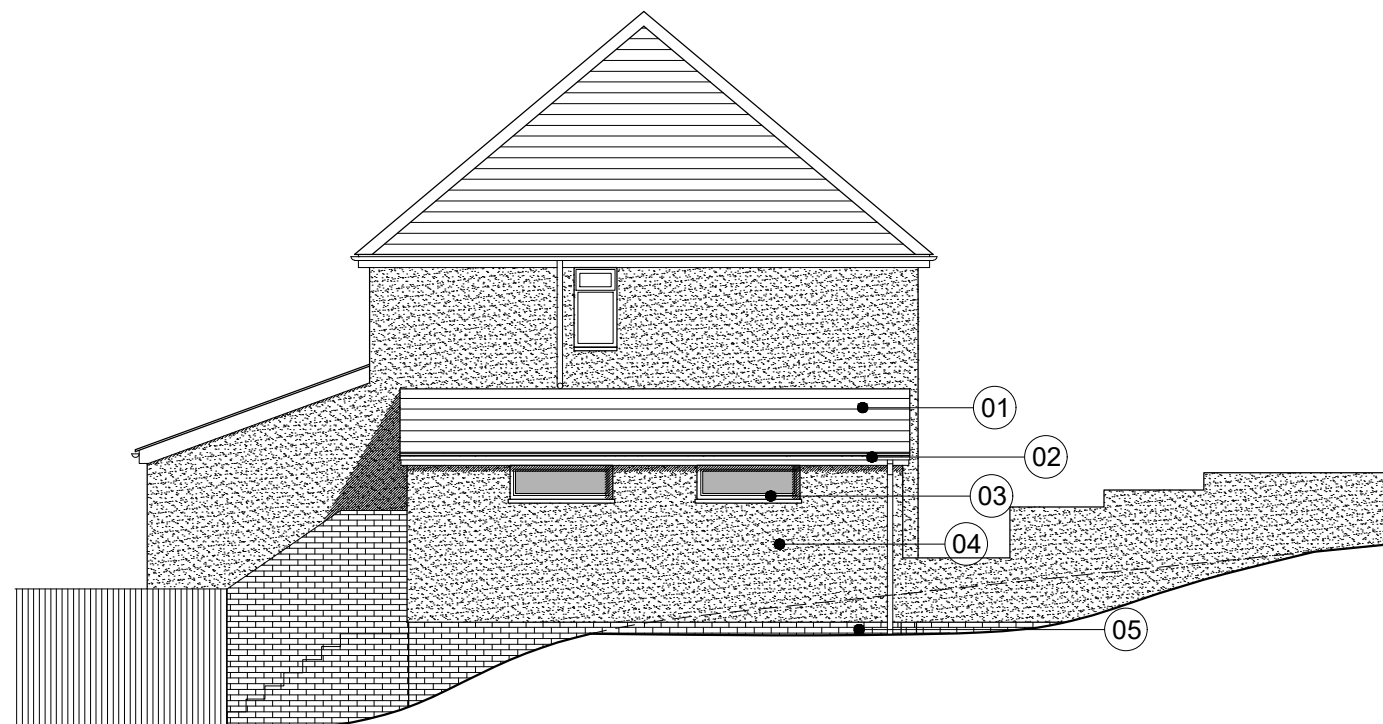

Proposed Side Elevation
Scale 1:100

- 01 - Metal Roof Tiles - Slate Grey
- 02 - UPVC Facias / Soffits -White with Black Raingoods
- 03 - White UPVC Windows
- 04 - Through Colour rough cast Render System
- 05 - Brickwork Plinth - red

A	Rear roof overhang added to front elevation, overhand reduced	28.04.21
Rev	Description	Date

Project		
140 Lon Tanyralt Alltwen Pontardawe		
Drawing No.		
123.01.P.02		
Drawing title		
Planning: Elevations		
Scales	Date.	Rev.
As noted @ A3	01.04.2021	A.

linear

Planning & Design Services
email: linearplanning@outlook.com
tel: 07791530240