



Superseded

EXISTING
FLOOR PLAN

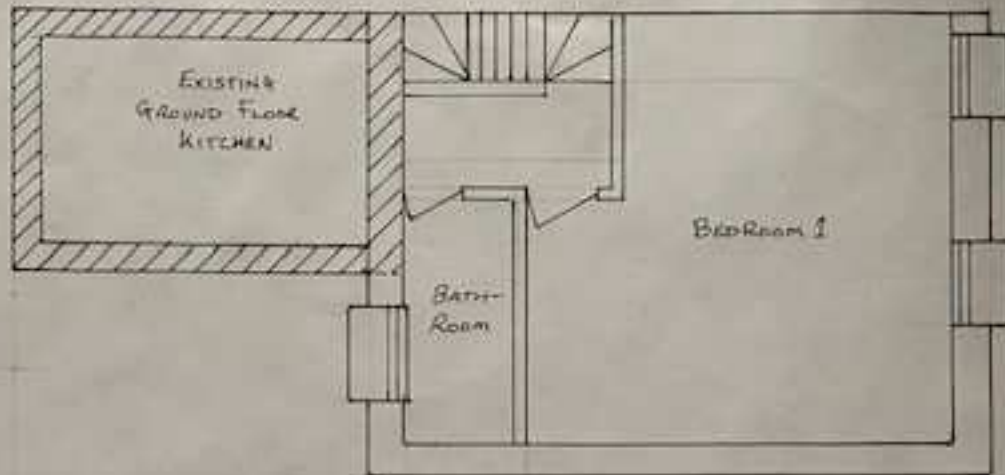

PROPOSED
FLOOR PLAN

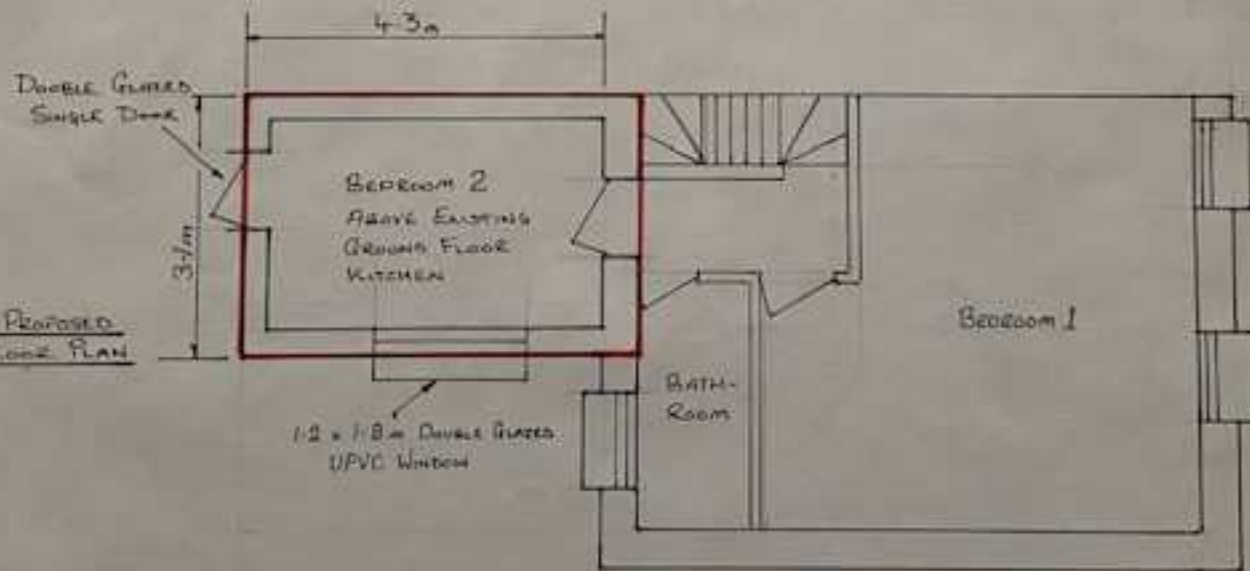

PROPOSED BEDROOM EXTENSION AT 22 MADRAG ROAD DATE 02/03/21
DRAWING NO. 2 SCALE 1:50